


E STORE
SEE SITE DRAWING 2724-4 FOR LOCATIONS

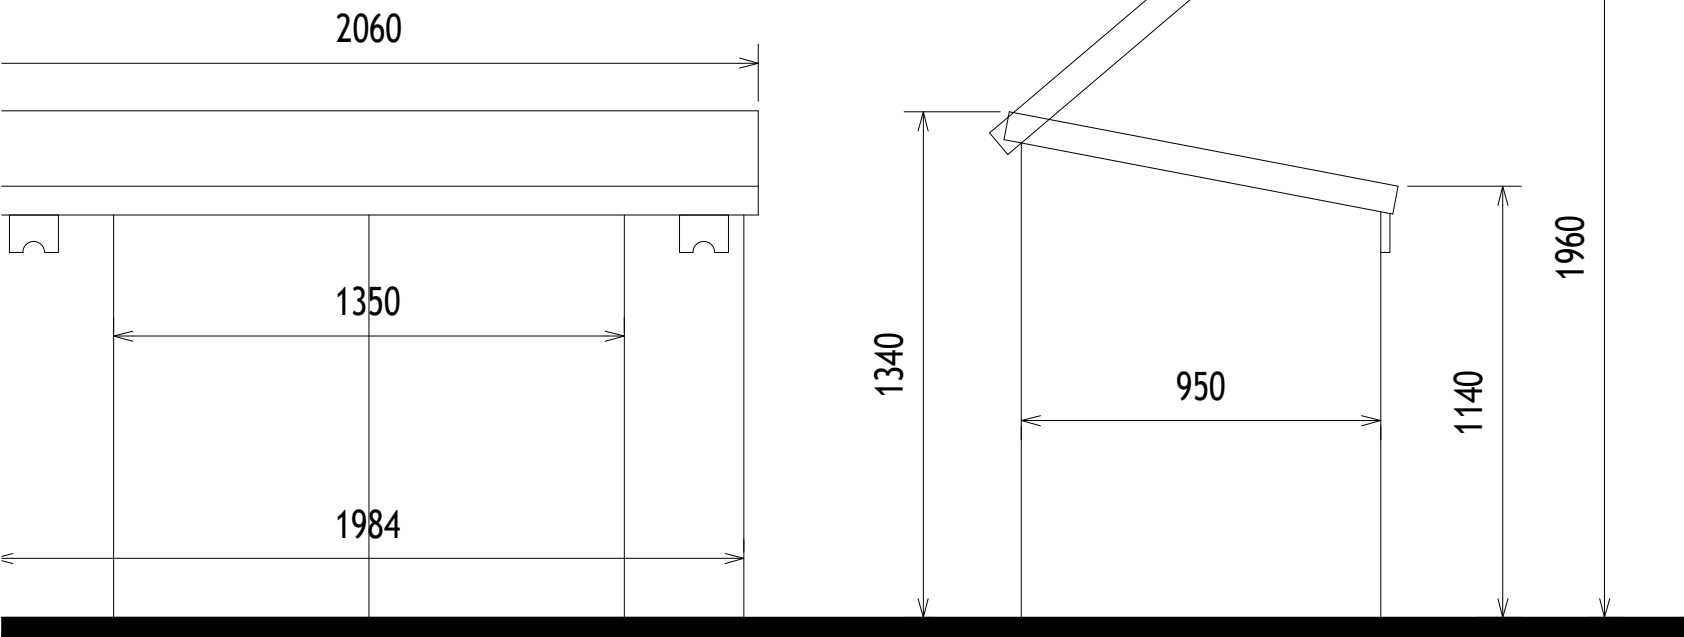


FRONT ELEVATION


SIDE ELEVATION



ASGARD x4 BIKE STORE IN BROWN
FINISH WITH GAS LIFT LID AND
DOUBLE DOOR ACCESS.

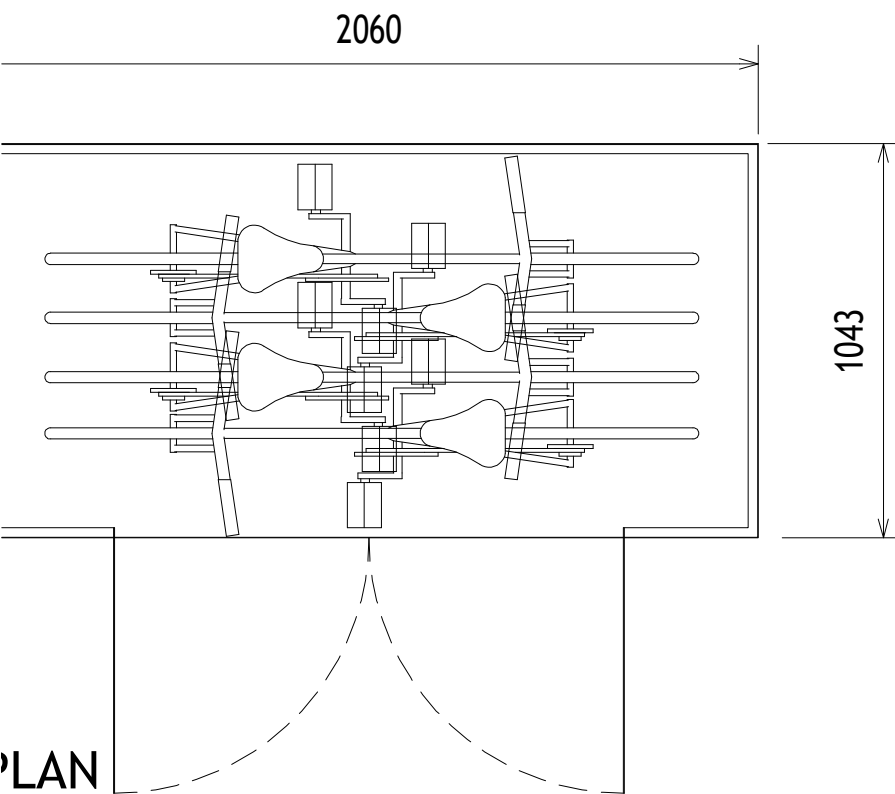

PLAN

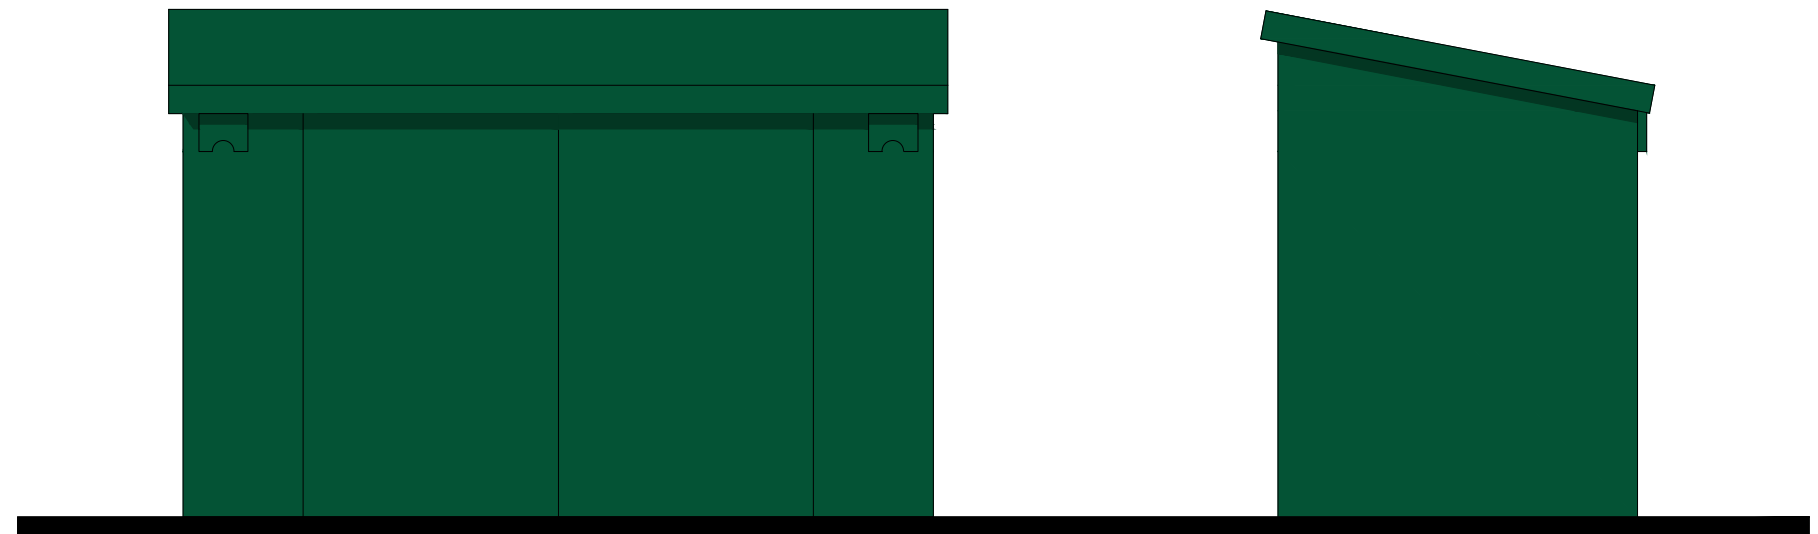

FRONT ELEVATION

SIDE ELEVATION



PLANNING

Audio	Revisions	Date	By	: NGM
			Scale	: 1:20 @A3
			Date	: March 2025

Drawing : Cycle/Garden Store Details	Project : Proposed Development at;
	HATCHGATE COTTAGE,
	Hatchgate Lane, Cuckfield, RH17 5DU
Dwg No. : 2724/D1	Client : SILVER HOMES (Cuckfield) LTD
Rev :	

