




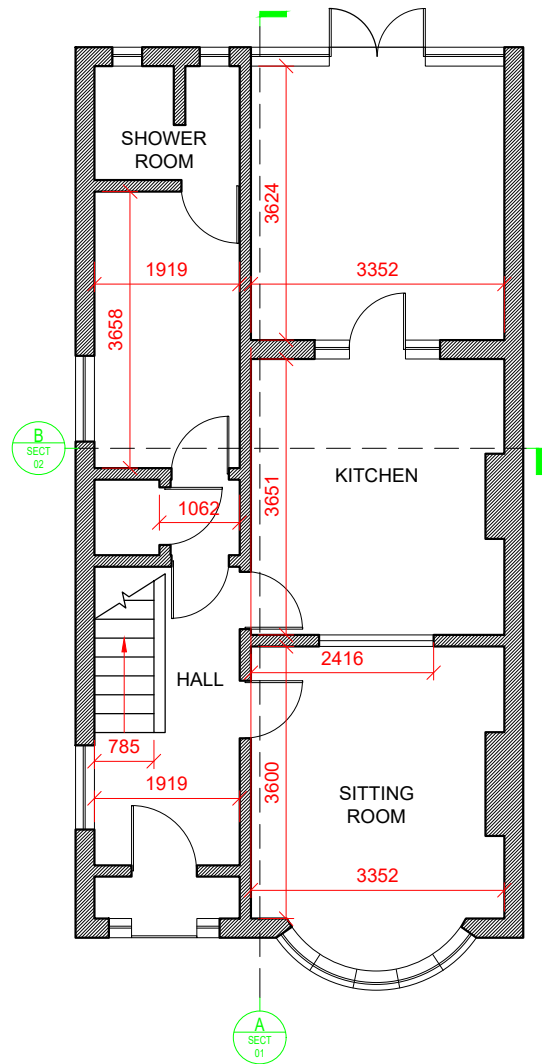


Ground Floor Plan

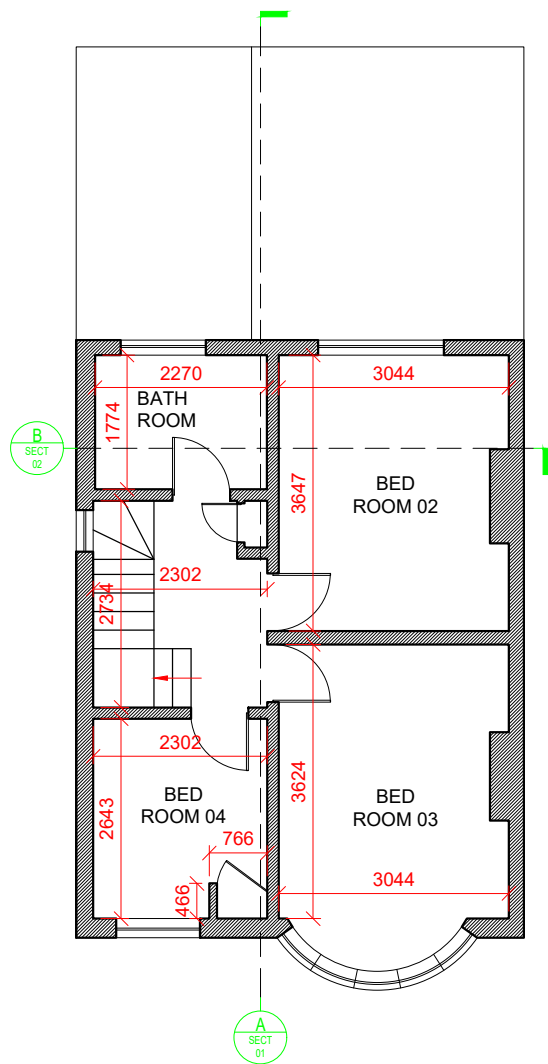

First Floor Plan

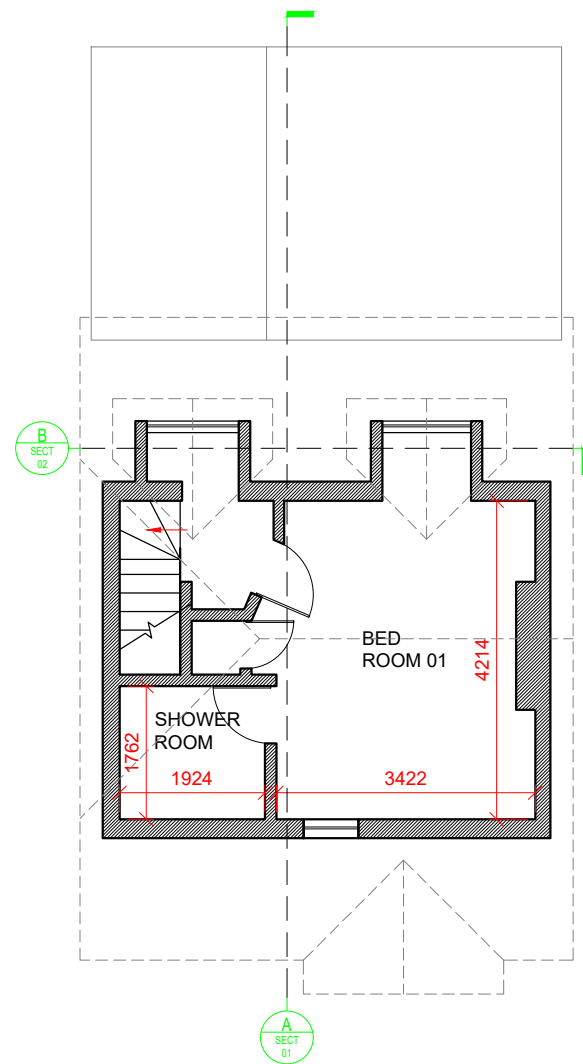

First Floor Plan

 

Scale In Metres

SKETCH DRAWING		
NOTES: ~ Copyright of this drawing remains the property of Buchan Rum Architects Ltd and should not be reproduced in full or parts or re-issued without written permission ~ These drawings must be read in conjunction from Buchan Rum Architects Ltd with the structural engineers drawings & details, and with all other consultants, sub-contractor and specialist's drawings & details. ~ All dimensions are in millimetres, unless stated otherwise. ~ All goods materials workmanship to conform with current building regulations BSS and COP's. ~ All dimensions must be checked on site, and any discrepancies verified with the architect. ~ Do not scale from the drawing ~ Any discrepancies between the drawings, details and specification must be reported to the architect immediately before work is put in hand. ~ All works to be carried out in full accordance with current Building Regulations, British Standards and all Health & Safety Regulations ~ If in doubt please ask.		
Client		
Site address 18 Meadow Lane		
Job Title New Residential Development		
Existing Plans		
buchan rum 9 SAVILL ROAD LINDFIELD WEST SUSSEX RH162NY E : info@buchanrumarchitects.co.uk T : 01444 239019		
Scale 1:100	Size A3	
11/2023	Des By BRA	
Project number. 23_143	Drawing number. PL_00_050	Rev.