


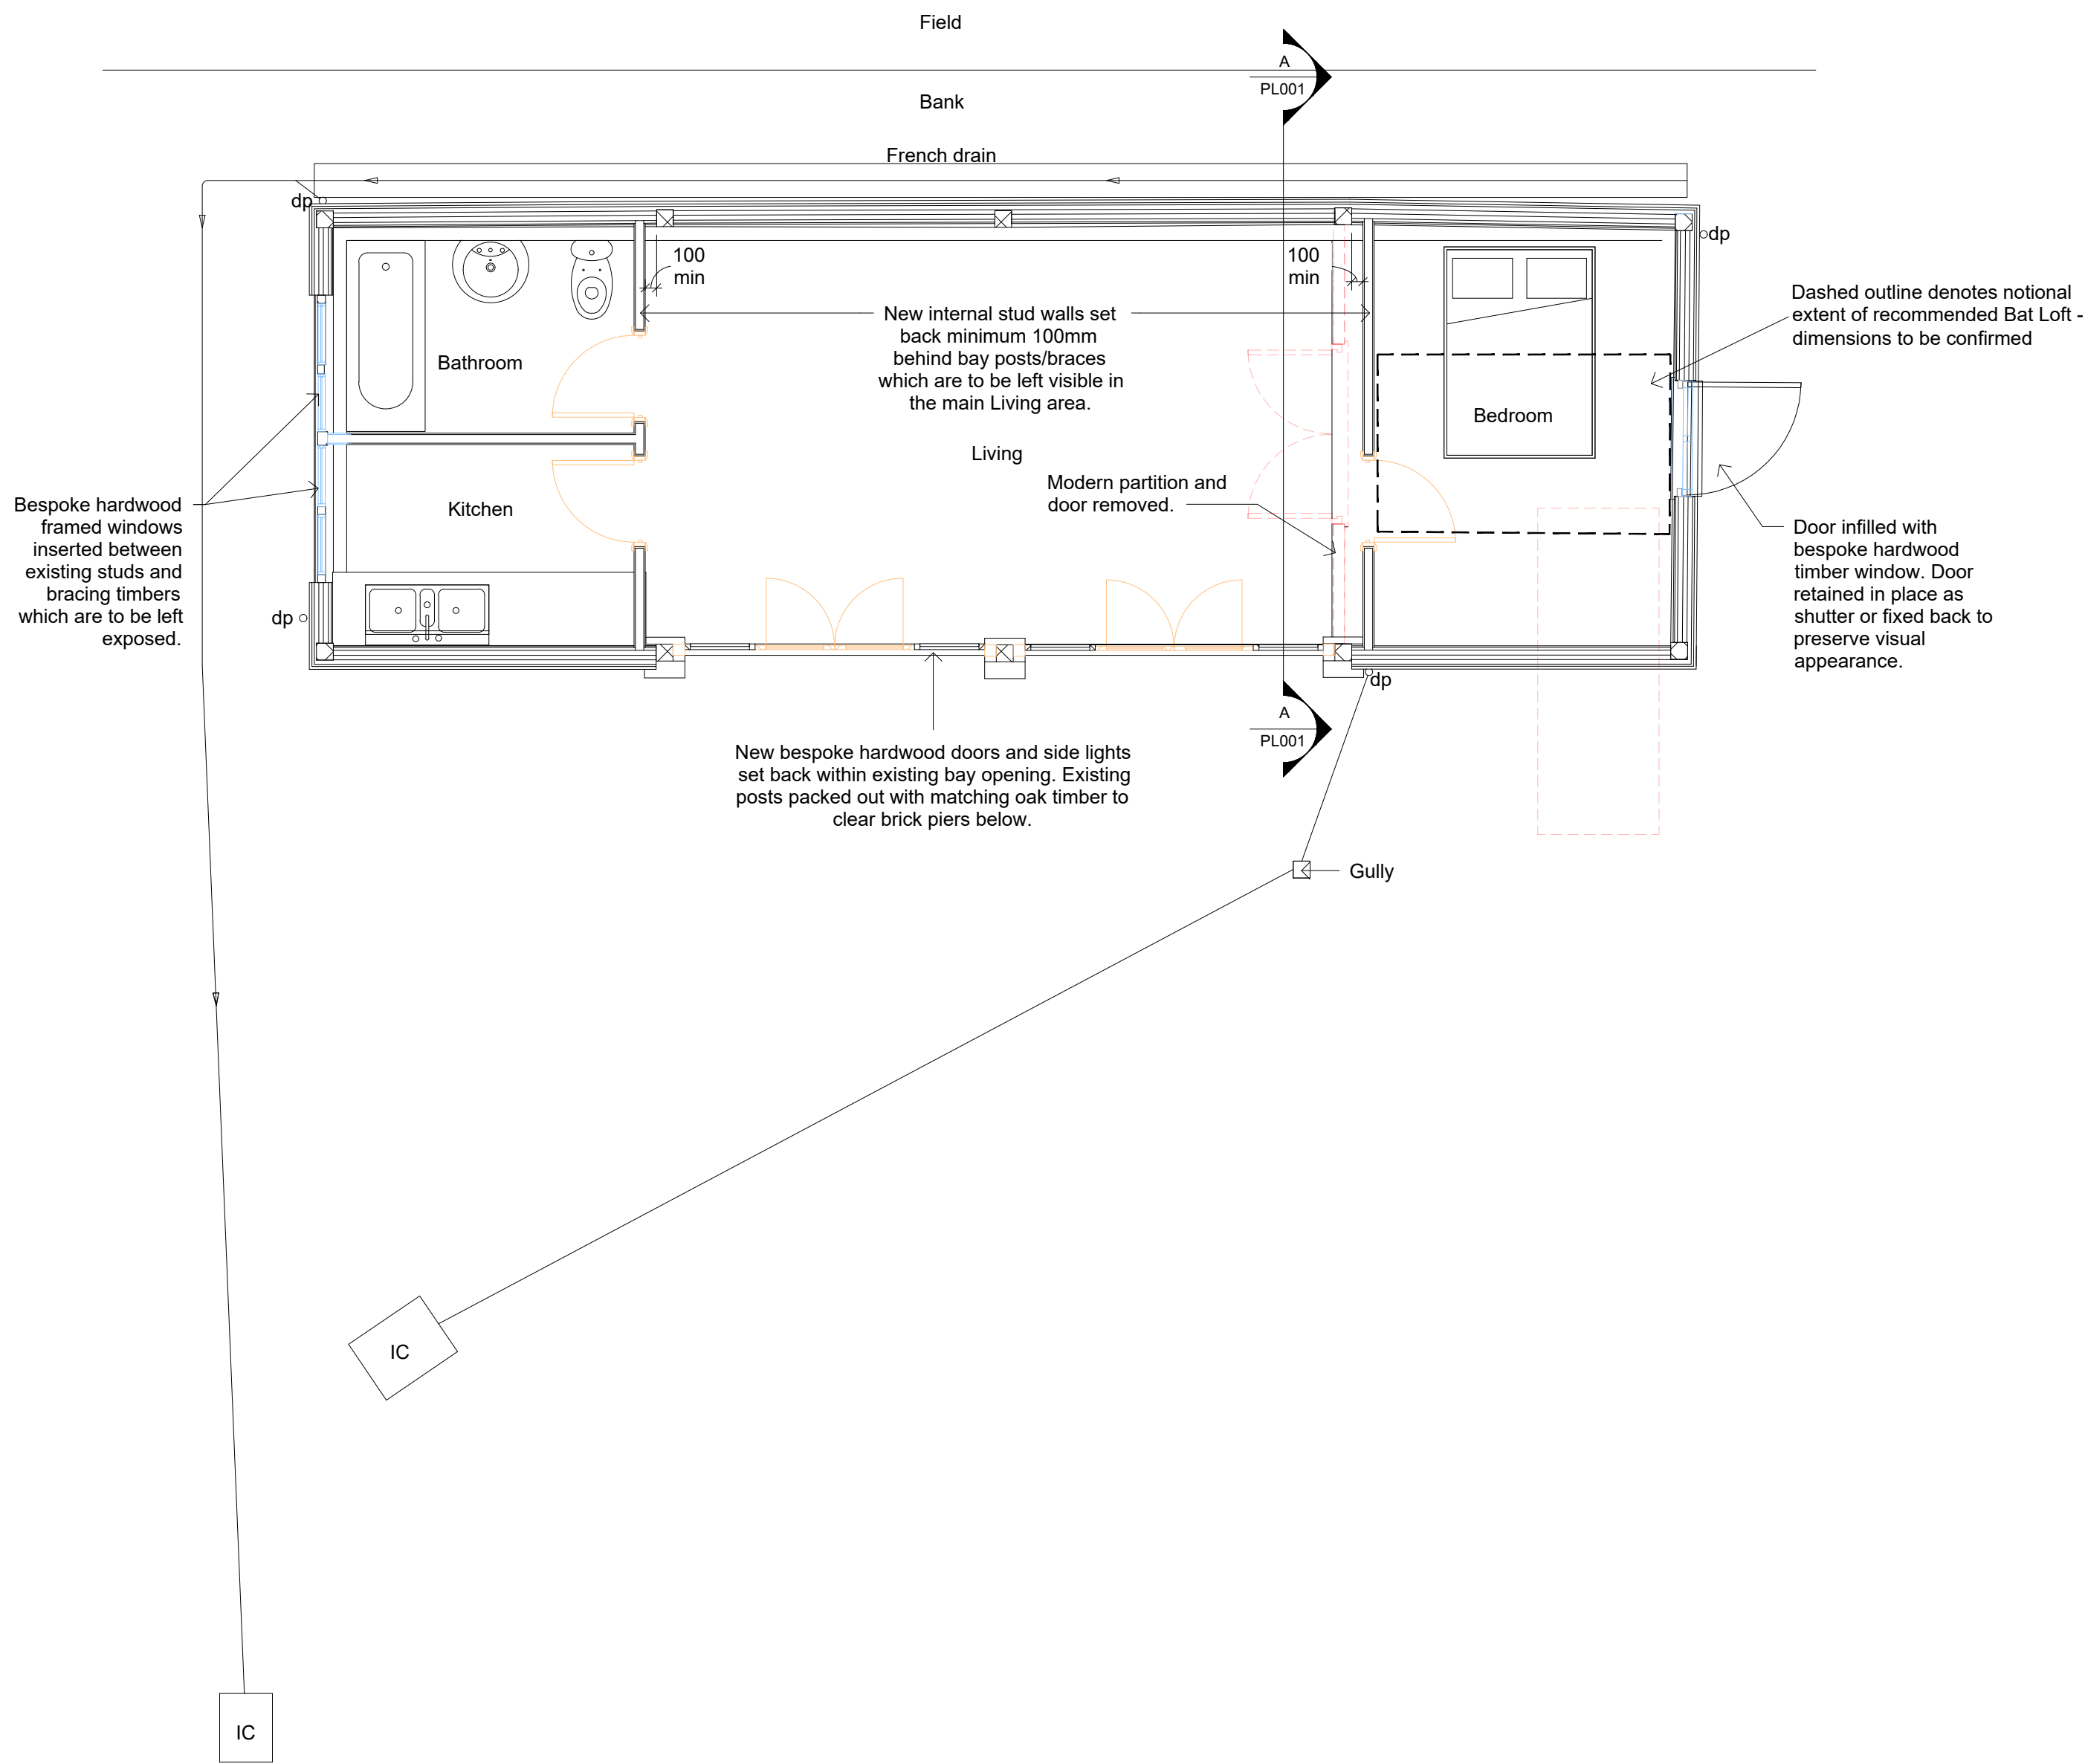


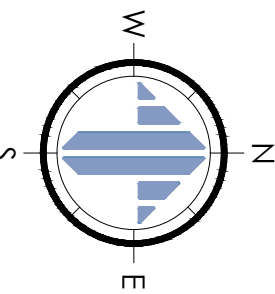

GROUND FLOOR GENERAL ARRANGEMENT - AS PROPOSED
SCALE @ 1:50 ON AN A1 SHEET

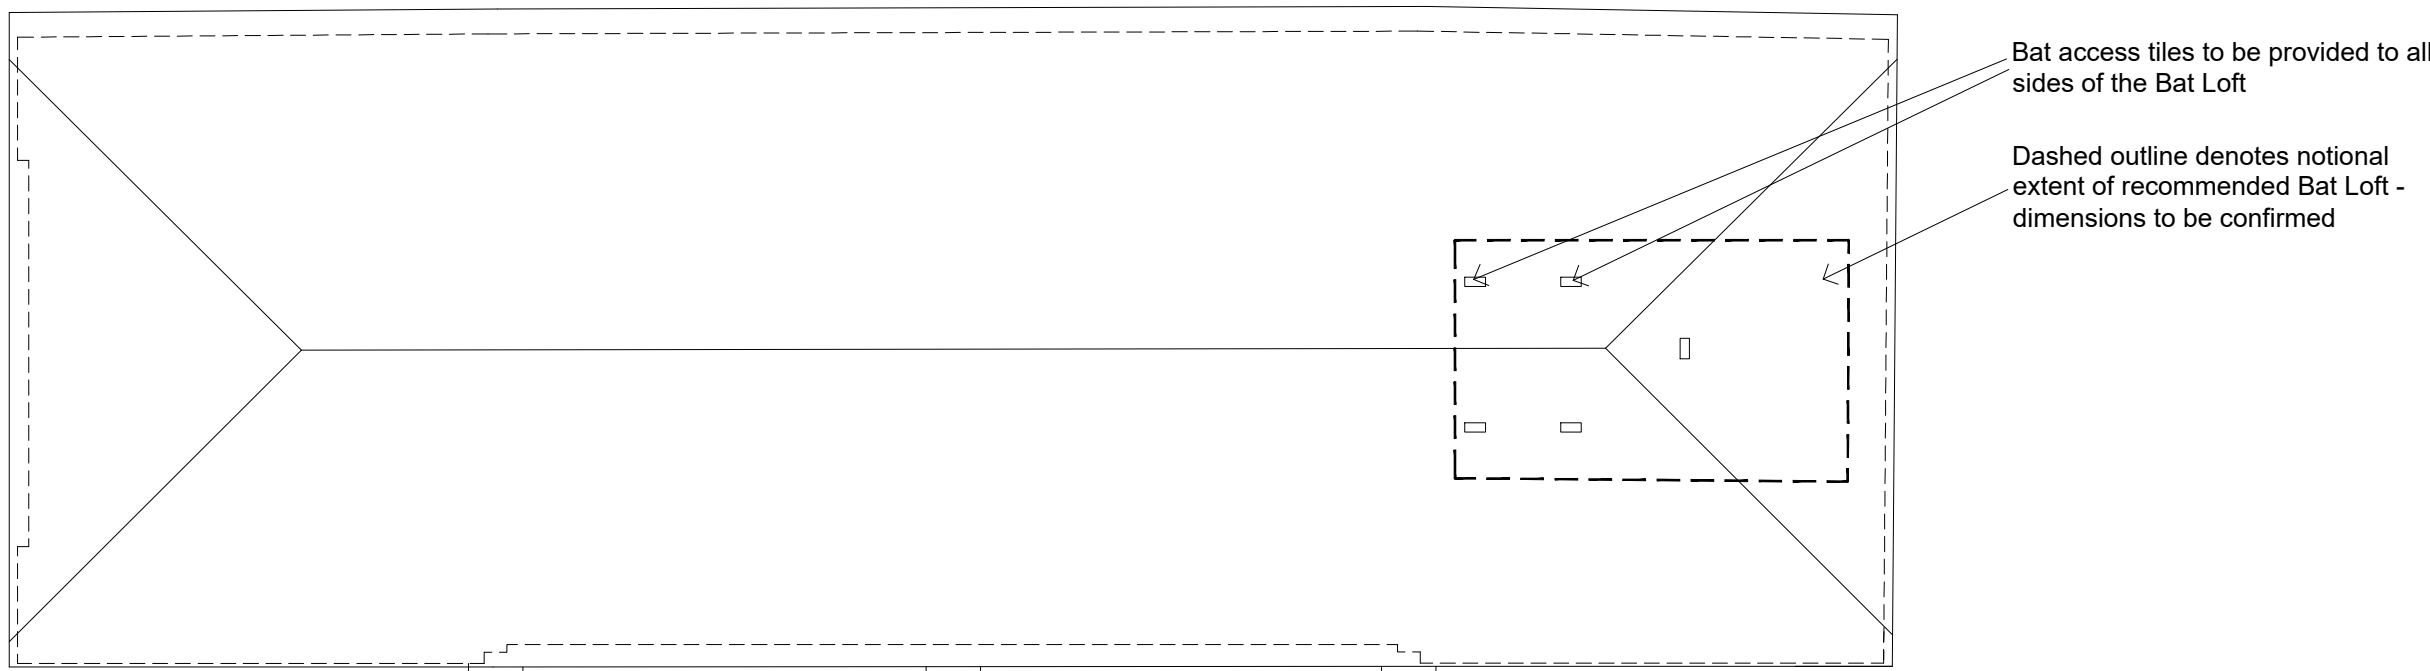

ROOF PLAN - AS PROPOSED
SCALE @ 1:50 ON AN A1 SHEET

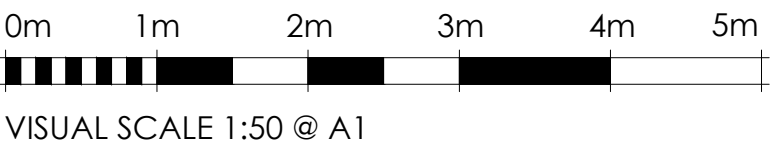

*	*		*	*	*
REV.	DATE.	BY.	AMENDMENT.		CHK.

PLANNING

gould baxter
2 Lucastes Mews, Paddockhall Road,
Haywards Heath,
West Sussex, RH16 1HE
(01444) 452604
hb@gouldbaxter.co.uk
www.gouldbaxter.co.uk

NOTES:
DO NOT SCALE OFF THIS DRAWING UNLESS FOR PLANNING PURPOSES.
CHECK ALL DIMENSIONS ON SITE BEFORE ANY WORK IS COMMENCED.
ALL GOODS MATERIALS AND WORKMANSHIP MUST CONFORM WITH
CURRENT BUILDING REGULATIONS, BRITISH STANDARDS AND CODES OF
PRACTICE.
COPYRIGHT OF THIS DRAWING IS RETAINED BY GOULD PROPERTY
CONSULTANTS LLP T/A GOULD BAXTER AND IT MUST NOT BE REPRODUCED
WITHOUT WRITTEN CONSENT.

CLIENT:
Mr M. Dykes
PROJECT:
The Barn House
Cuckfield Road, Ansty
Haywards Heath, West Sussex,
RH17 5AG

DRAWING:
Ground Floor General Arrangement
and Roof Plan - As Proposed

DATE: 23.09.2025	SCALE AT A1: 1:50	DRAWN BY: RH CHECKED BY: *
---------------------	----------------------	-------------------------------

JOB NO. GH1009	DRAWING NO. PL.001	REV. *
-------------------	-----------------------	-----------