



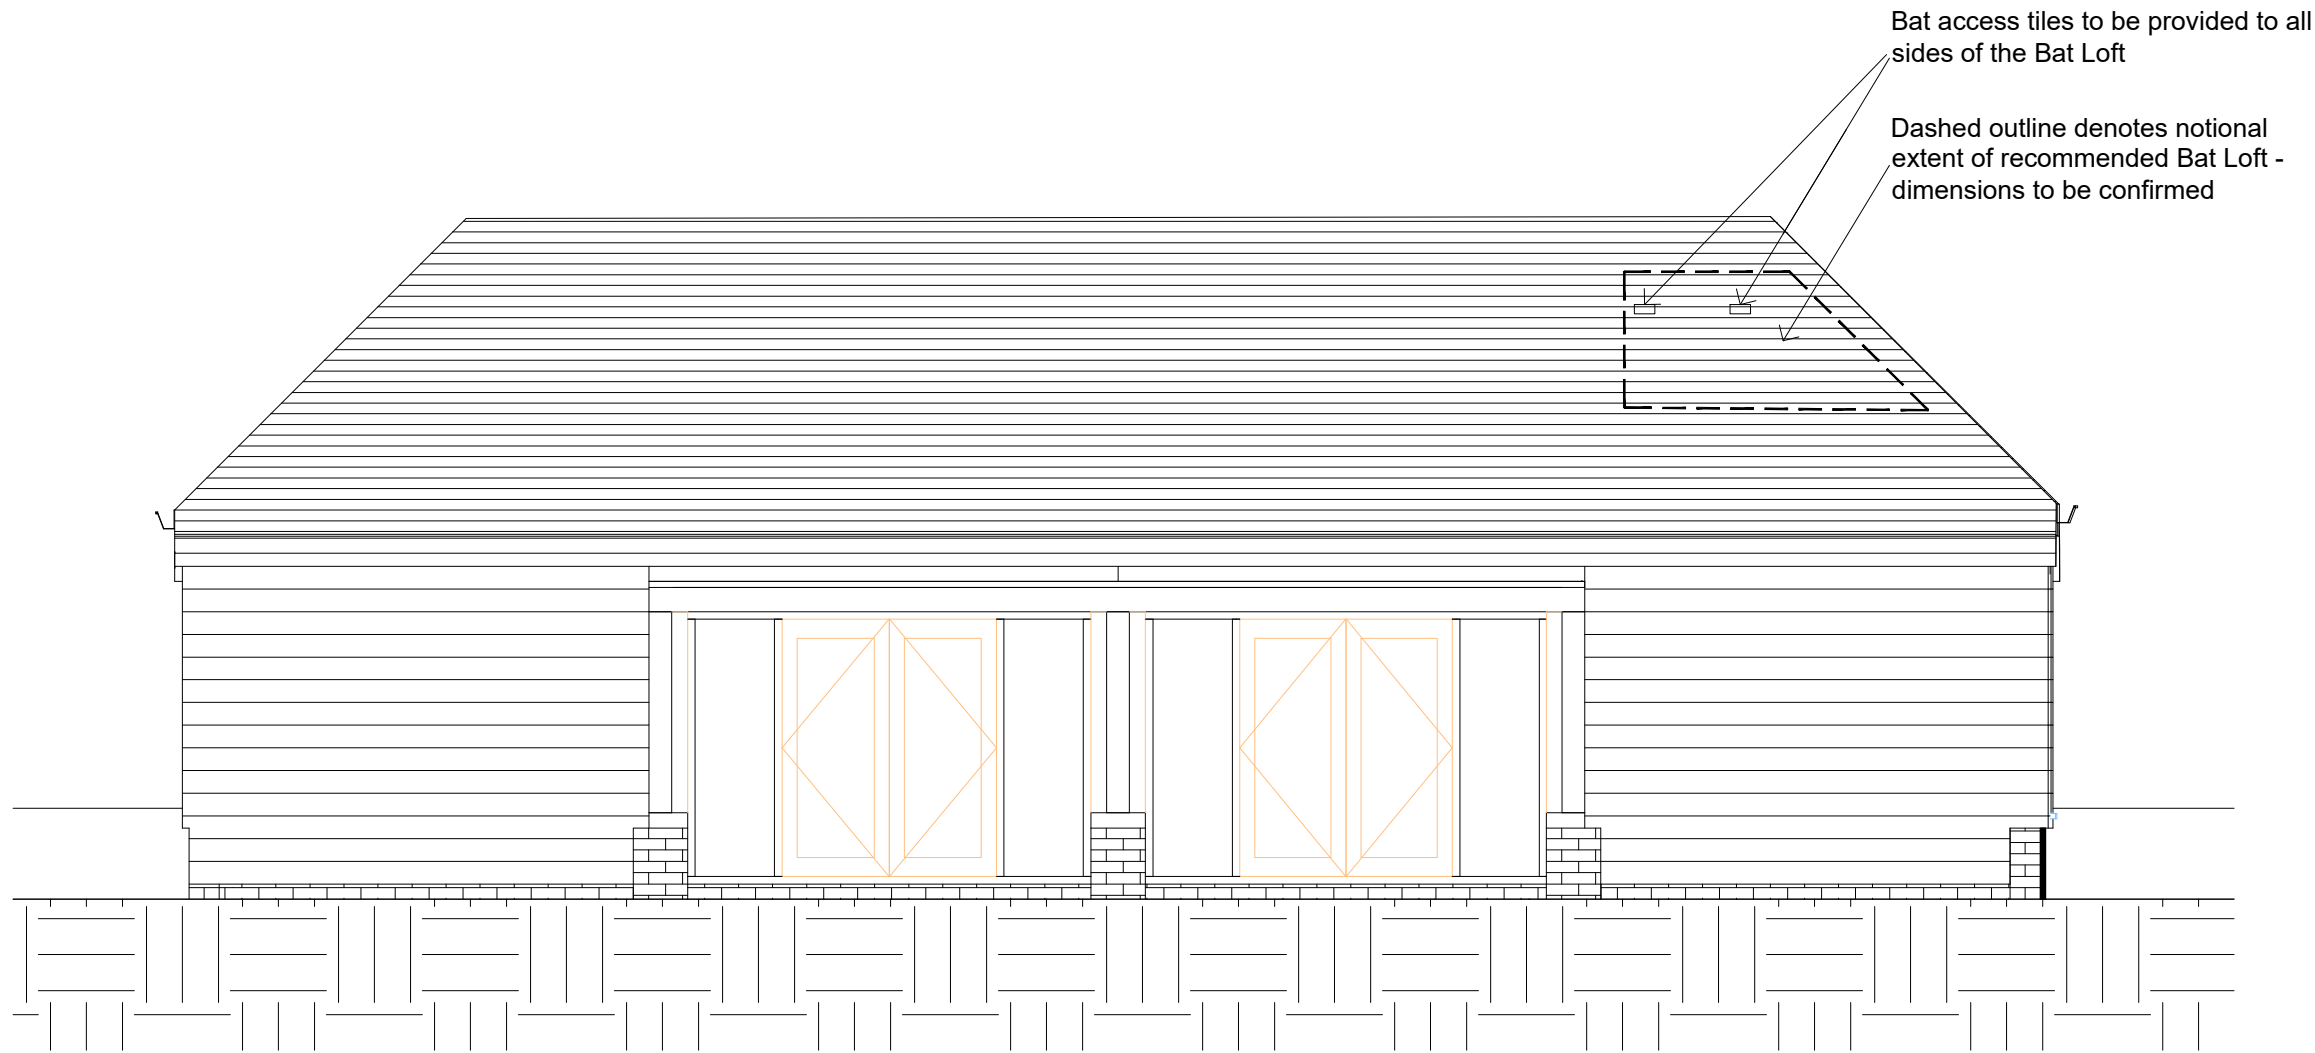


EAST (FRONT) ELEVATION - AS PROPOSED
SCALE @ 1:50 ON AN A1 SHEET

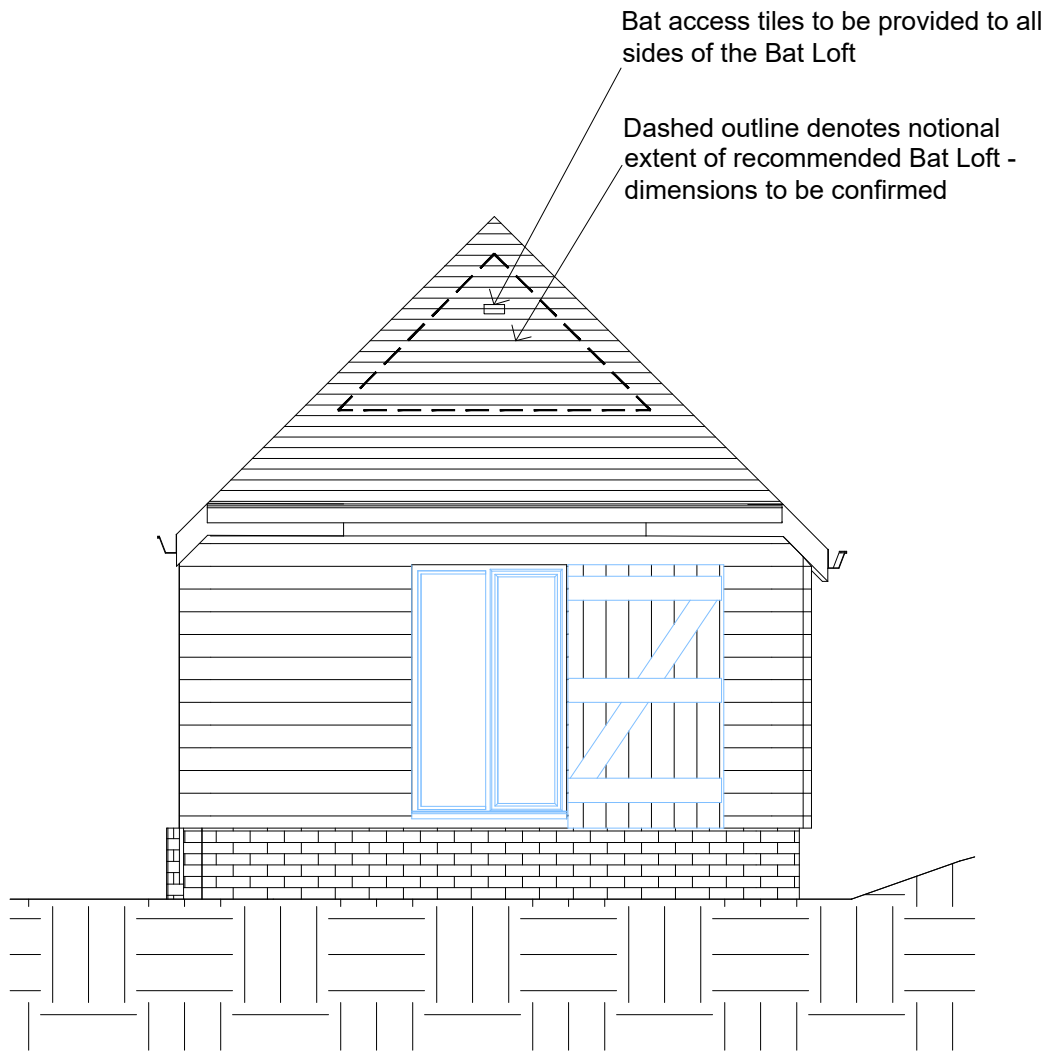


NORTH ELEVATION - AS PROPOSED
SCALE @ 1:50 ON AN A1 SHEET




SOUTH ELEVATION - AS PROPOSED
SCALE @ 1:50 ON AN A1 SHEET

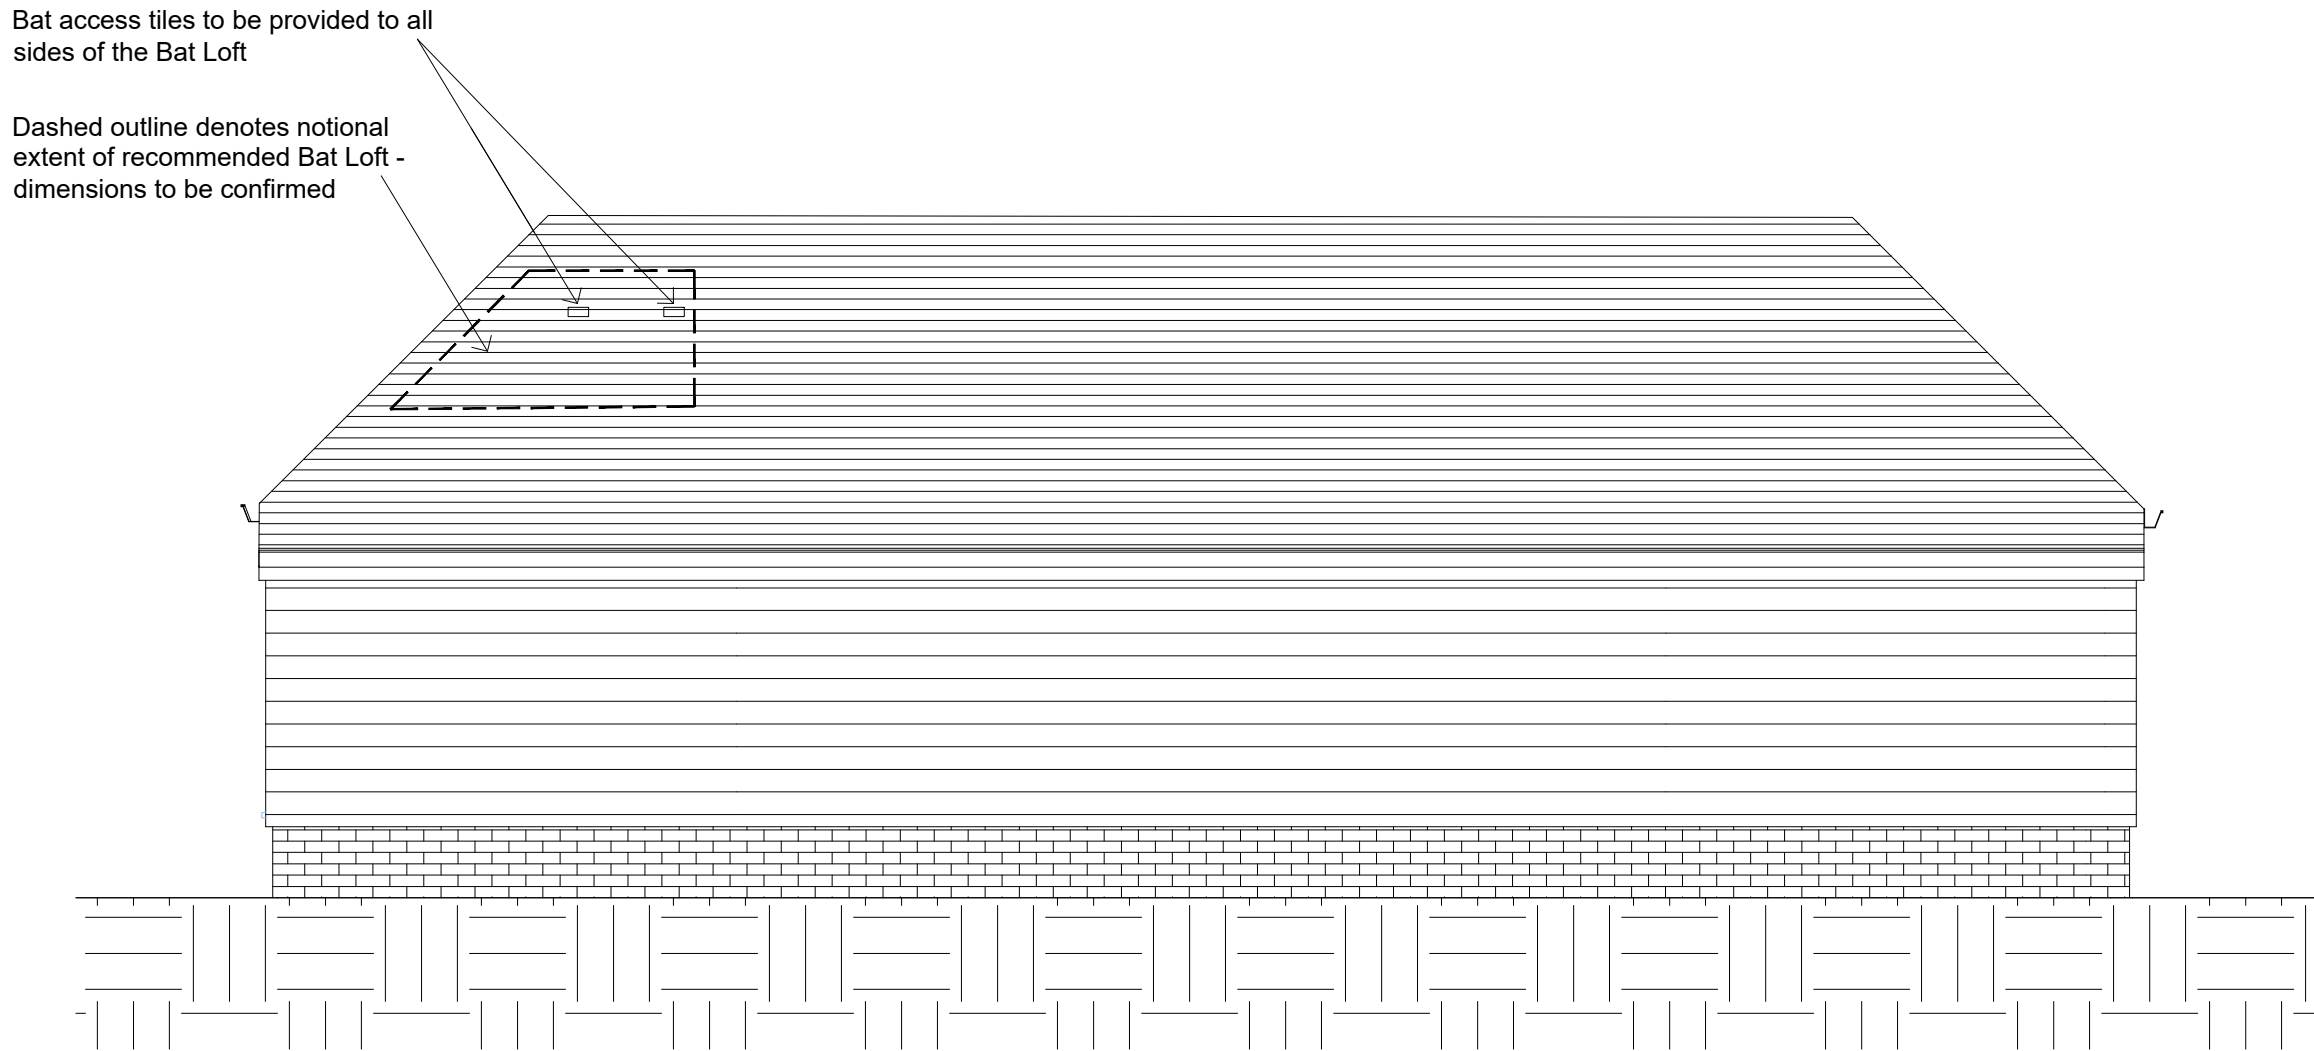

WEST (REAR) ELEVATION - AS PROPOSED
SCALE @ 1:50 ON AN A1 SHEET

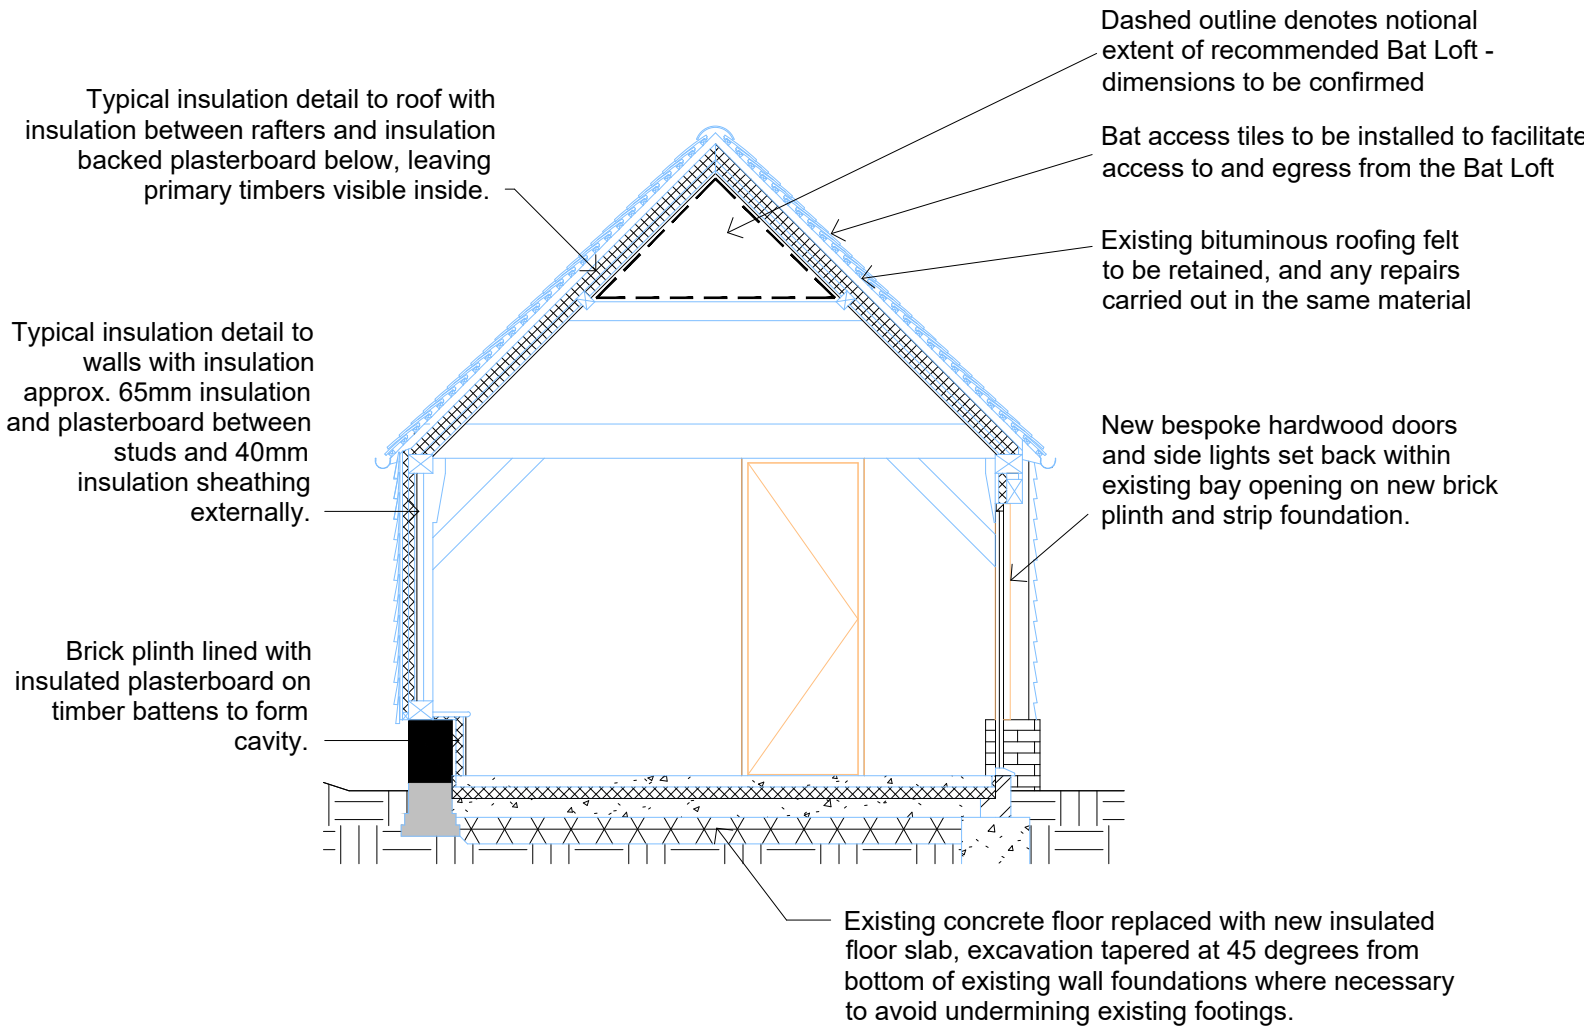

SECTION A-A - AS PROPOSED
SCALE @ 1:50 ON AN A1 SHEET

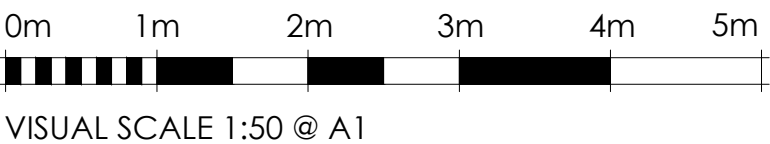

*	*		*	*	*
REV.	DATE.	BY.	AMENDMENT.		CHK.
PLANNING					
 2 Lucastes Mews, Paddockhall Road, Haywards Heath, West Sussex, RH16 1HE (01444) 452604 hb@gouldbaxter.co.uk www.gouldbaxter.co.uk					
NOTES: DO NOT SCALE OFF THIS DRAWING UNLESS FOR PLANNING PURPOSES. CHECK ALL DIMENSIONS ON SITE BEFORE ANY WORK IS COMMENCED. ALL GOODS MATERIALS AND WORKMANSHIP MUST CONFORM WITH CURRENT BUILDING REGULATIONS, BRITISH STANDARDS AND CODES OF PRACTICE. COPYRIGHT OF THIS DRAWING IS RETAINED BY GOULD PROPERTY CONSULTANTS LLP T/A GOULD-BAXTER AND IT MUST NOT BE REPRODUCED WITHOUT WRITTEN CONSENT.					
CLIENT: Mr M. Dykes					
PROJECT: The Barn House Cuckfield Road, Ansty Haywards Heath, West Sussex, RH17 5AG					
DRAWING: Elevations and Section A-A As Proposed					
DATE: 23.09.2025	SCALE AT A1: Varies	DRAWN BY: RH	CHECKED BY: *		
JOB NO. GH1009	DRAWING NO. PL.002	REV. *			