




PROPOSED FRONT ELEVATION
[Scale 1:100]



PROPOSED SIDE ELEVATION
[Scale 1:100]





PROPOSED REAR ELEVATION
[Scale 1:100]

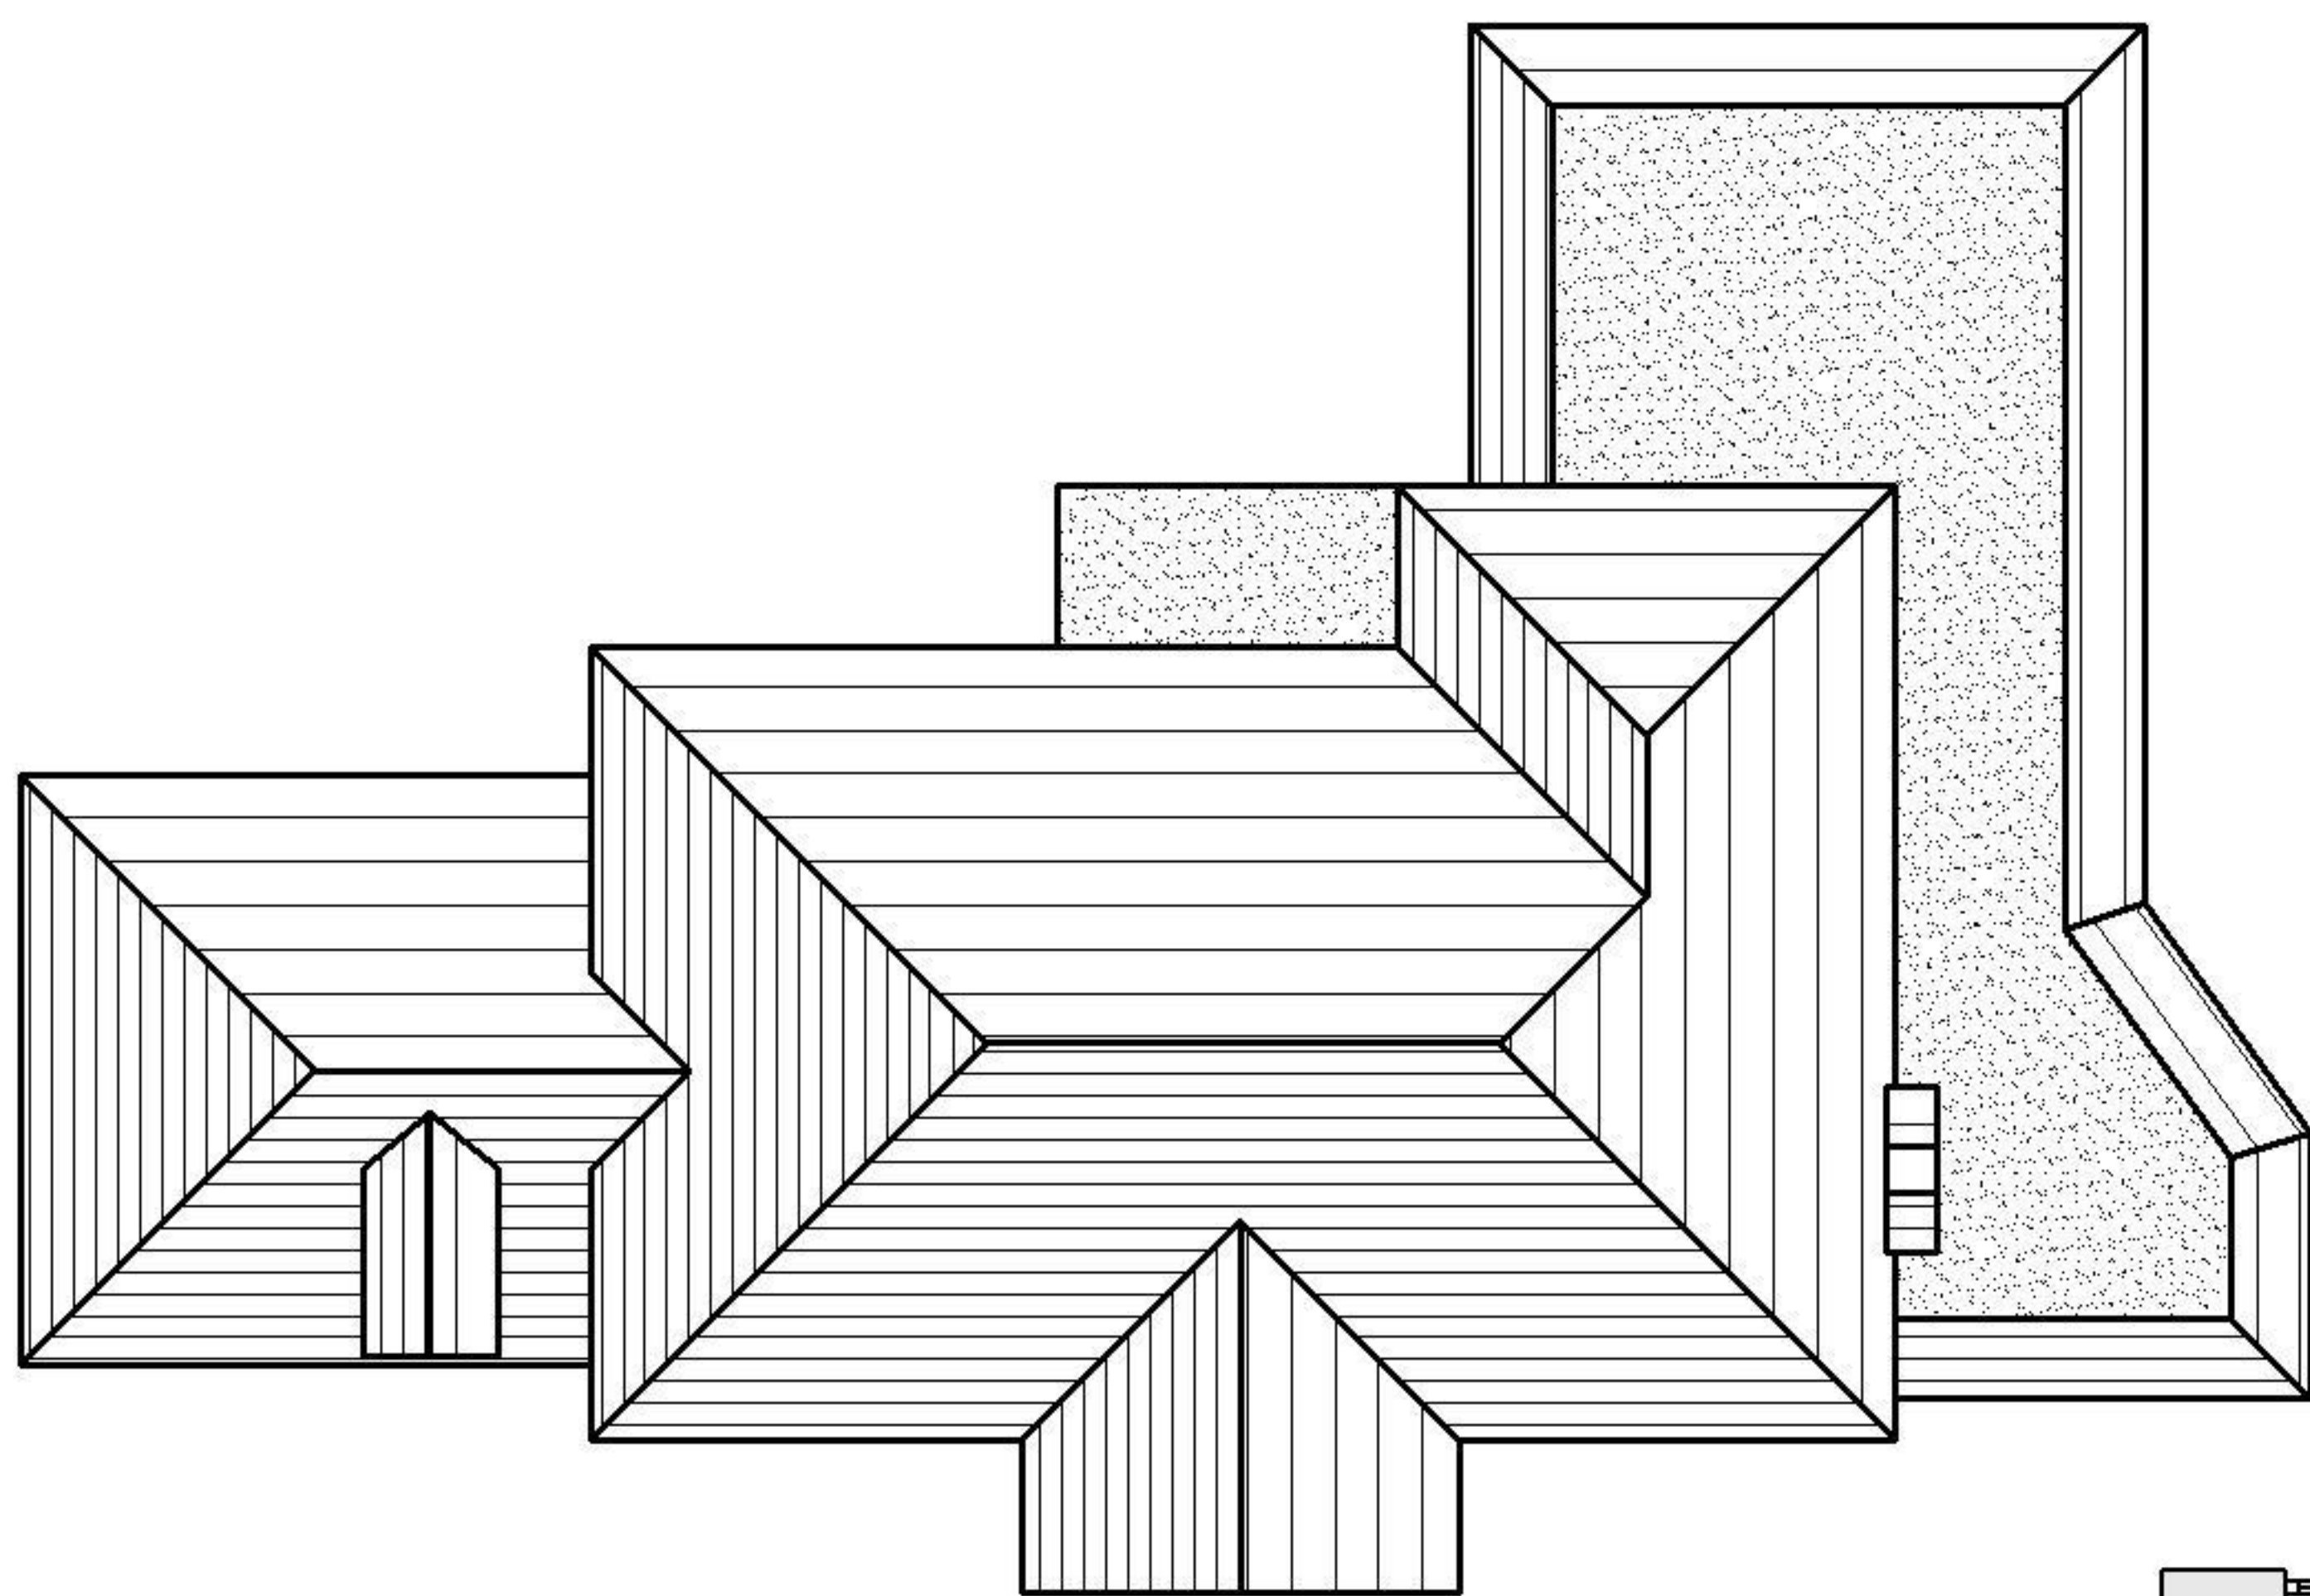

PROPOSED ROOF PLAN
(overhangs omitted for clarity)
[Scale 1:100]



PROPOSED SIDE ELEVATION
[Scale 1:100]

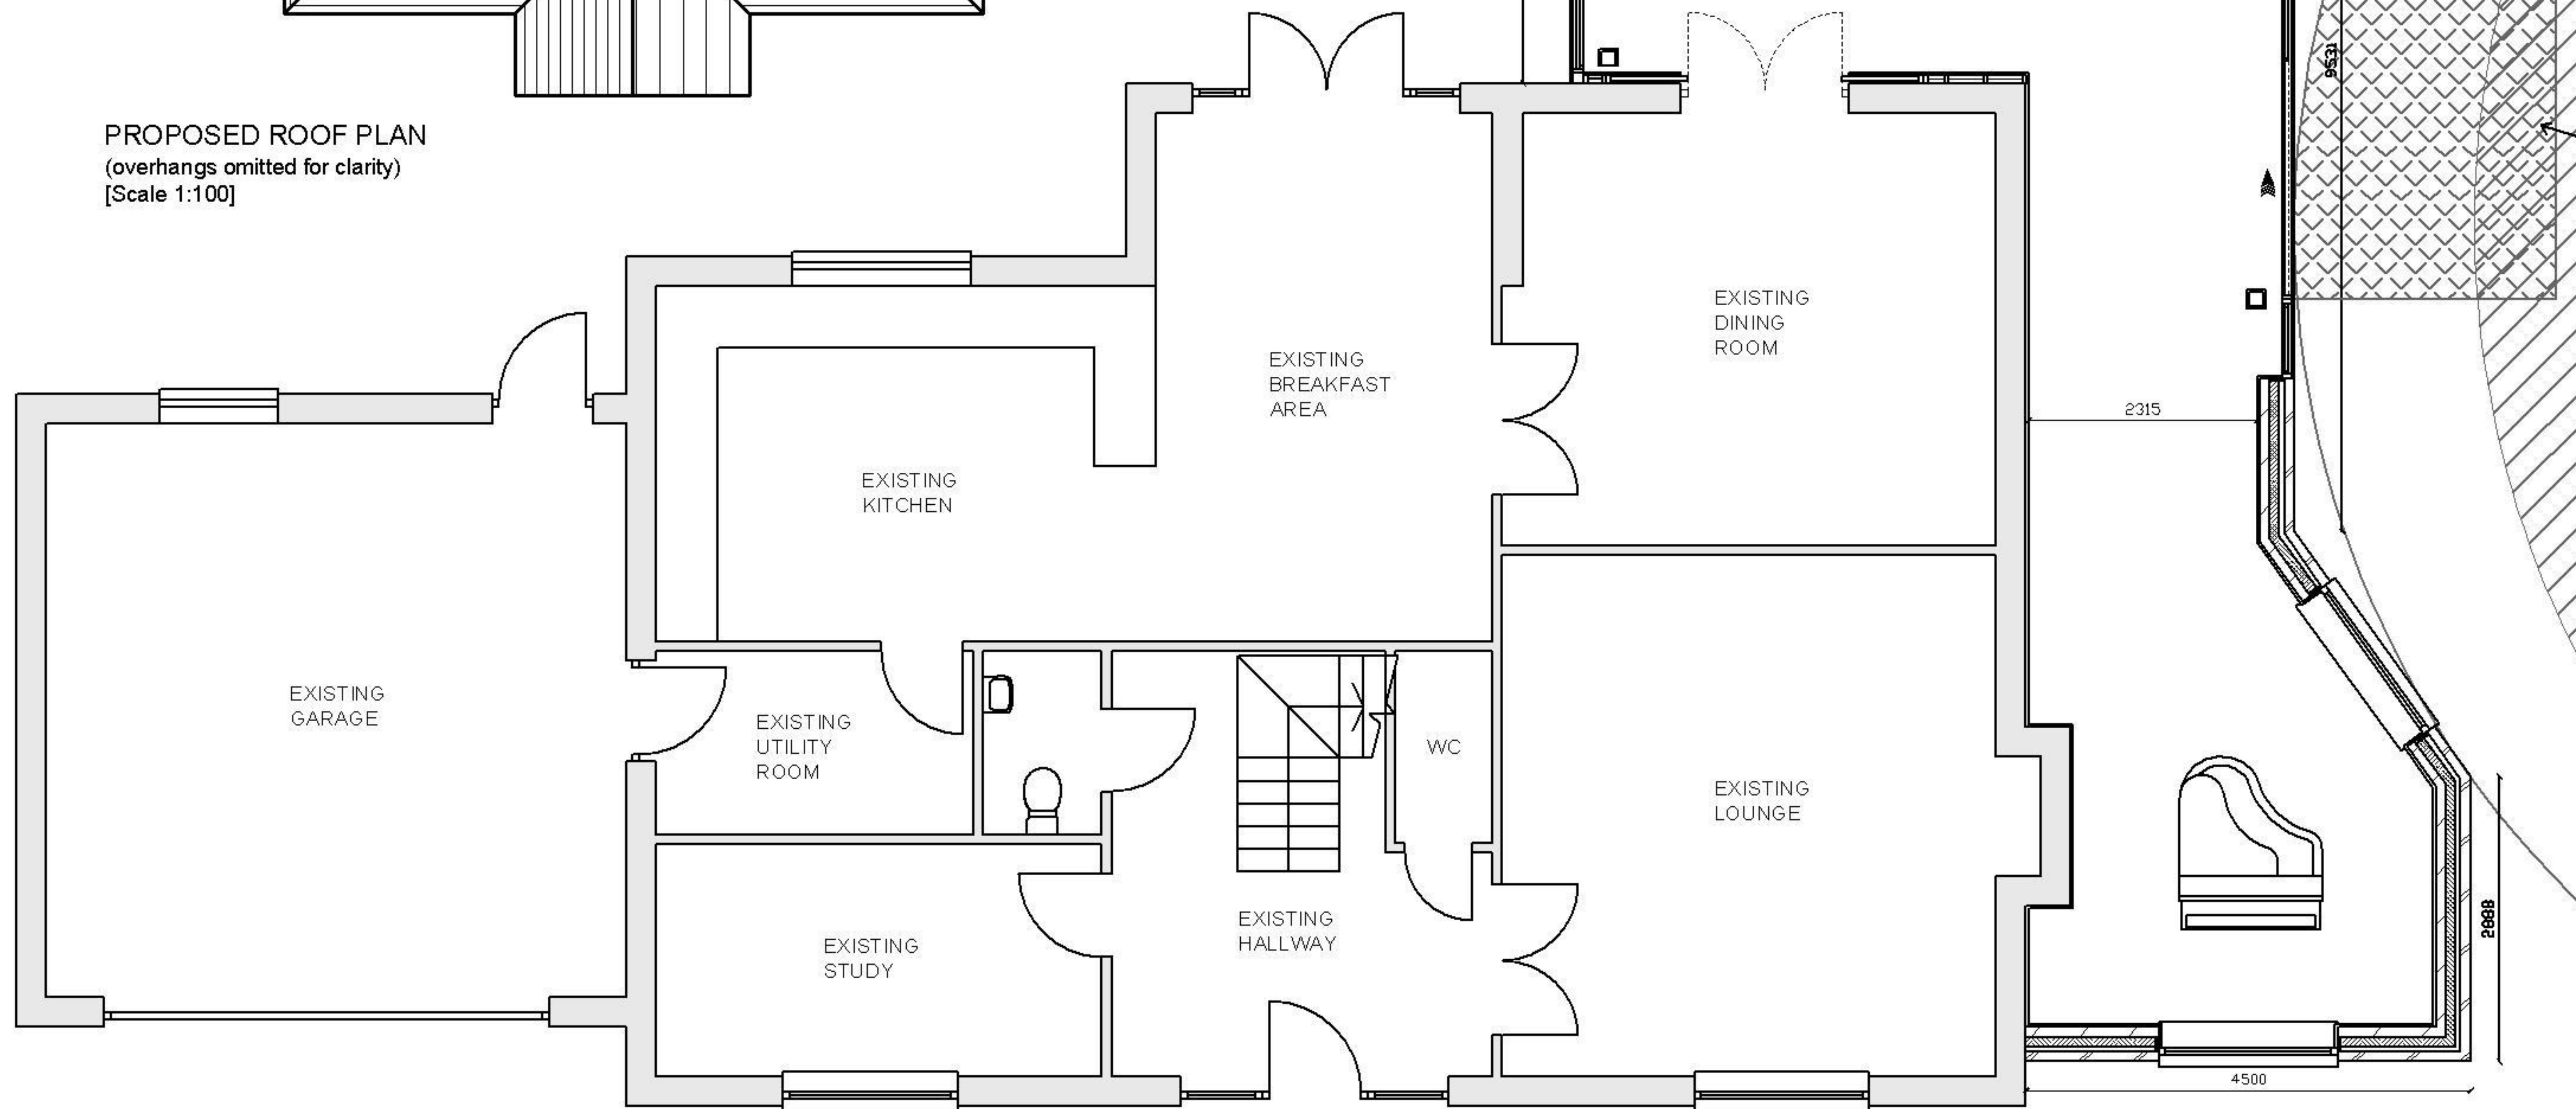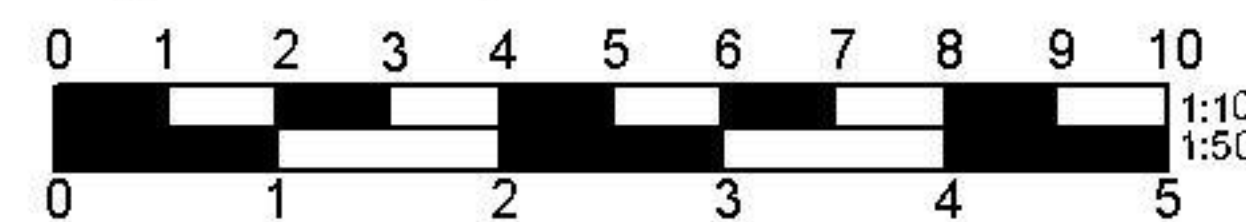

PROPOSED GROUND FLOOR
[Scale 1:50]

Proposed patio to encroach
RPA of T1 by 14.0m² or 4.95%.
Patio is to comprise of
permeable paving built up
above the existing ground level
to tie into the FFL of the
extension.

Project:
Proposed ground floor extension
at:
1 Oakley Grove
Crawley Down
West Sussex
RH10 4UT

Drawing Title:
Proposed Ground Floor Plan,
Elevations & Roof Plan

Client: **Mr & Mrs Goddard**

Copyright of:
PBA Planning

Mereworth
Shipley Bridge Lane
Copthorne
West Sussex
RH10 3JL

Scale: **1:100 / 1:50 ON A1**

Date: **12 / 03 / 2025**

Drawn: **PB**

Org No: **GD-04**

Rev: **B**