




EXISTING FRONT ELEVATION
[Scale 1:100]




EXISTING SIDE ELEVATION
[Scale 1:100]





EXISTING REAR ELEVATION
[Scale 1:100]

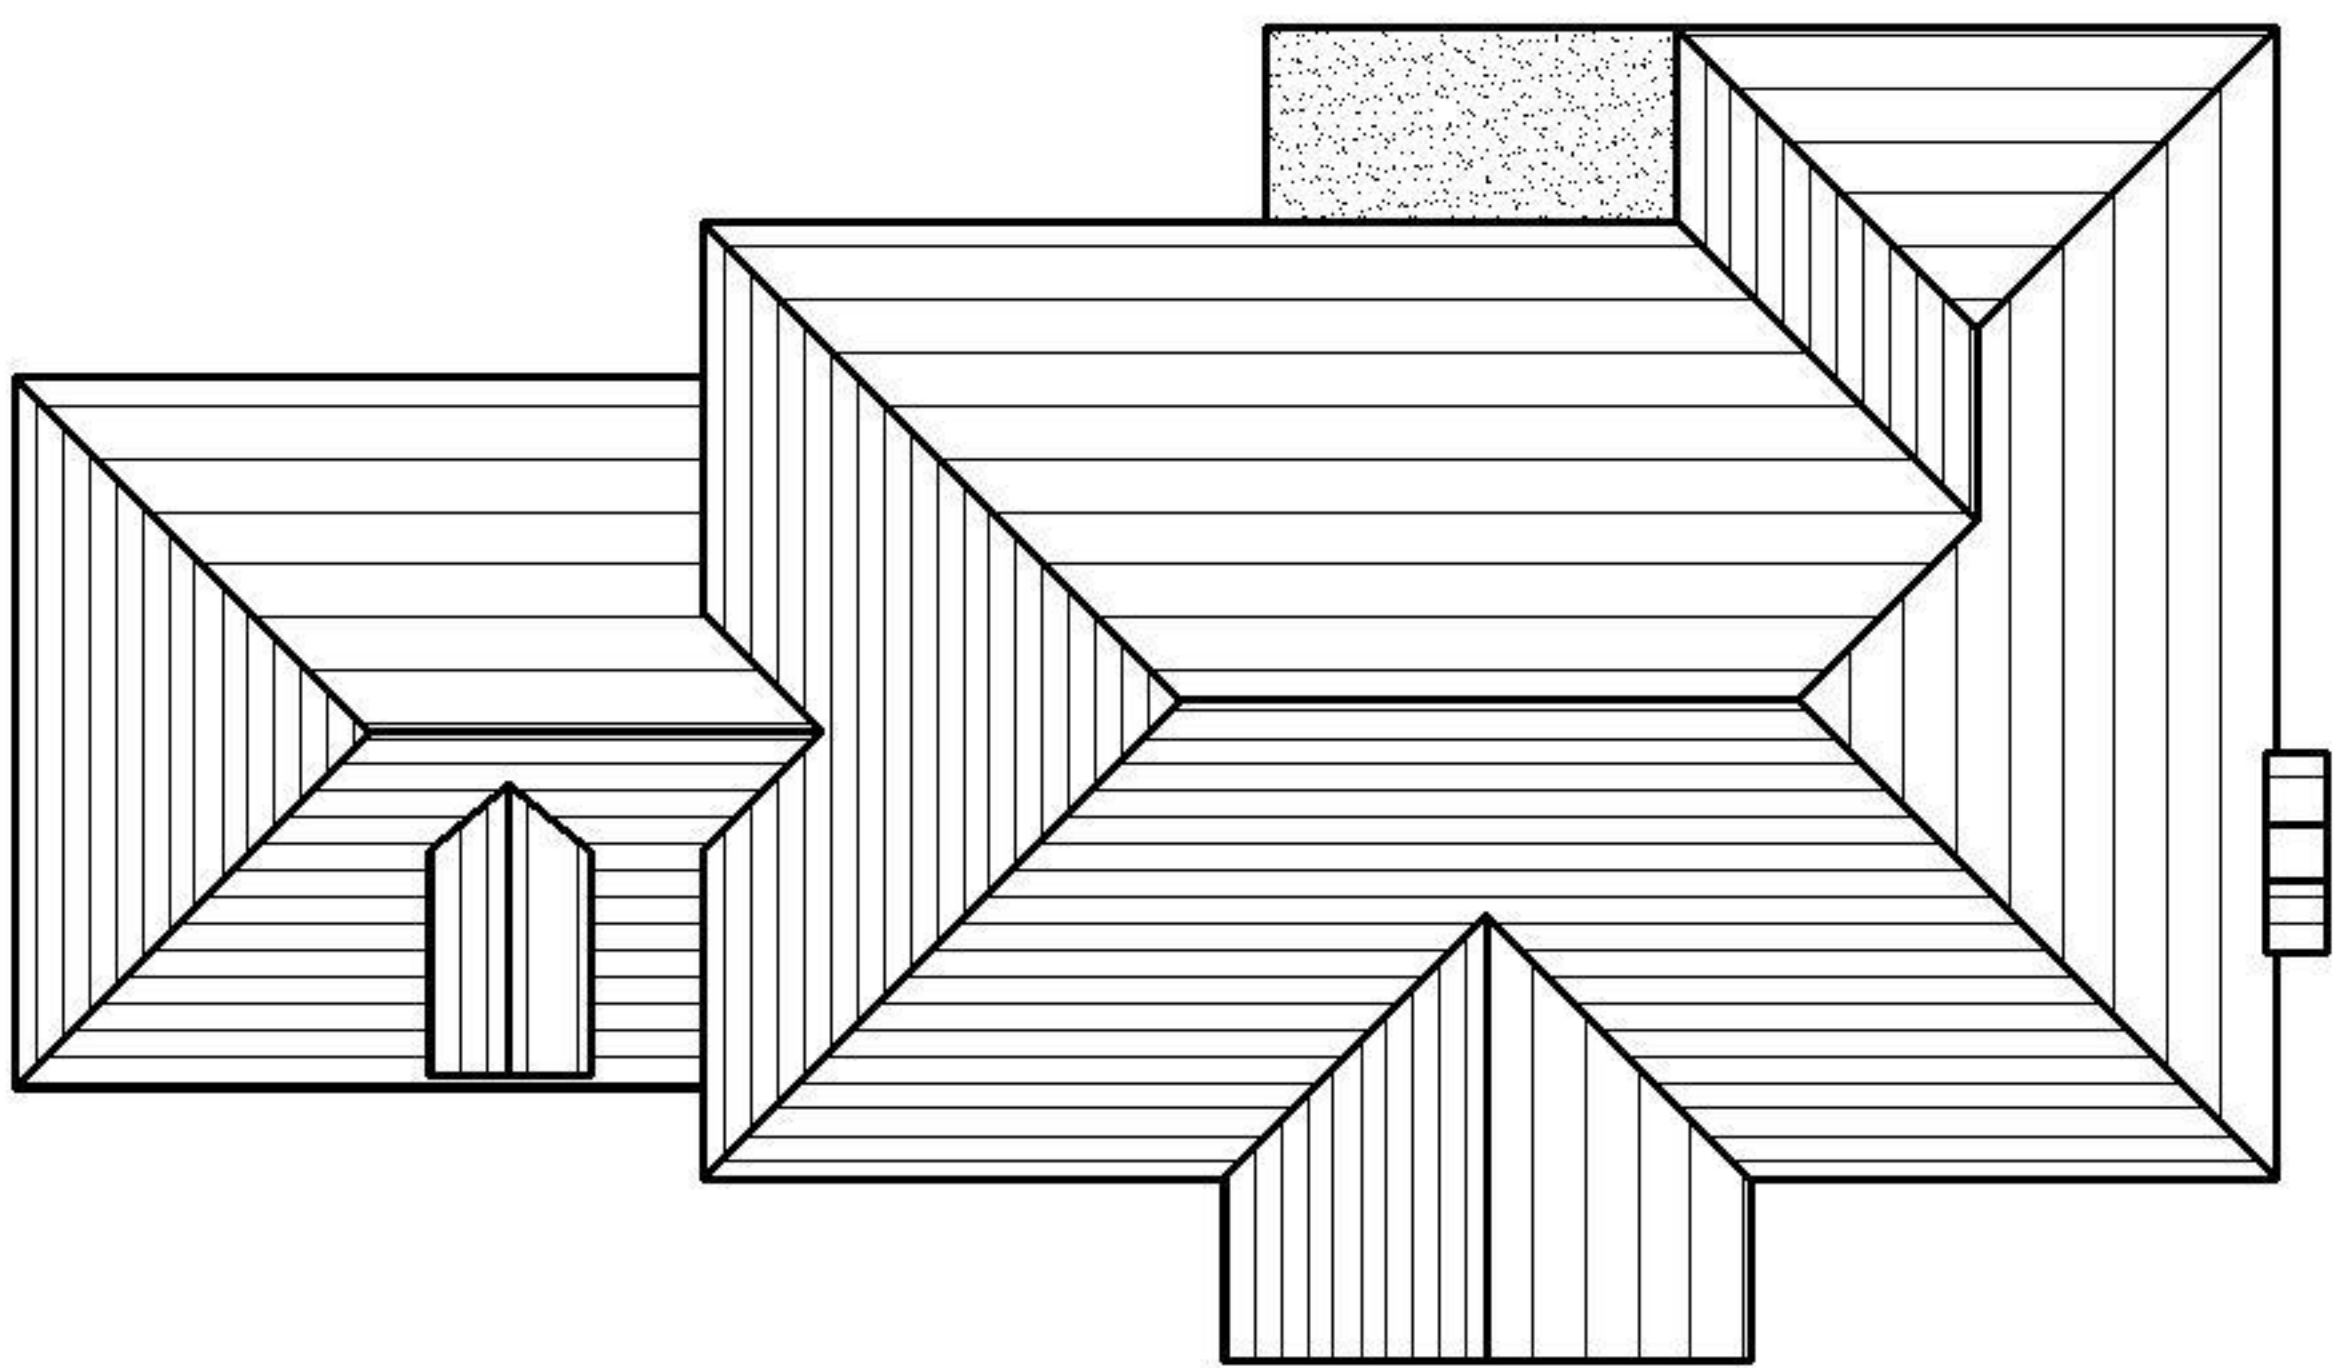

EXISTING ROOF PLAN
(overhangs omitted for clarity)
[Scale 1:100]

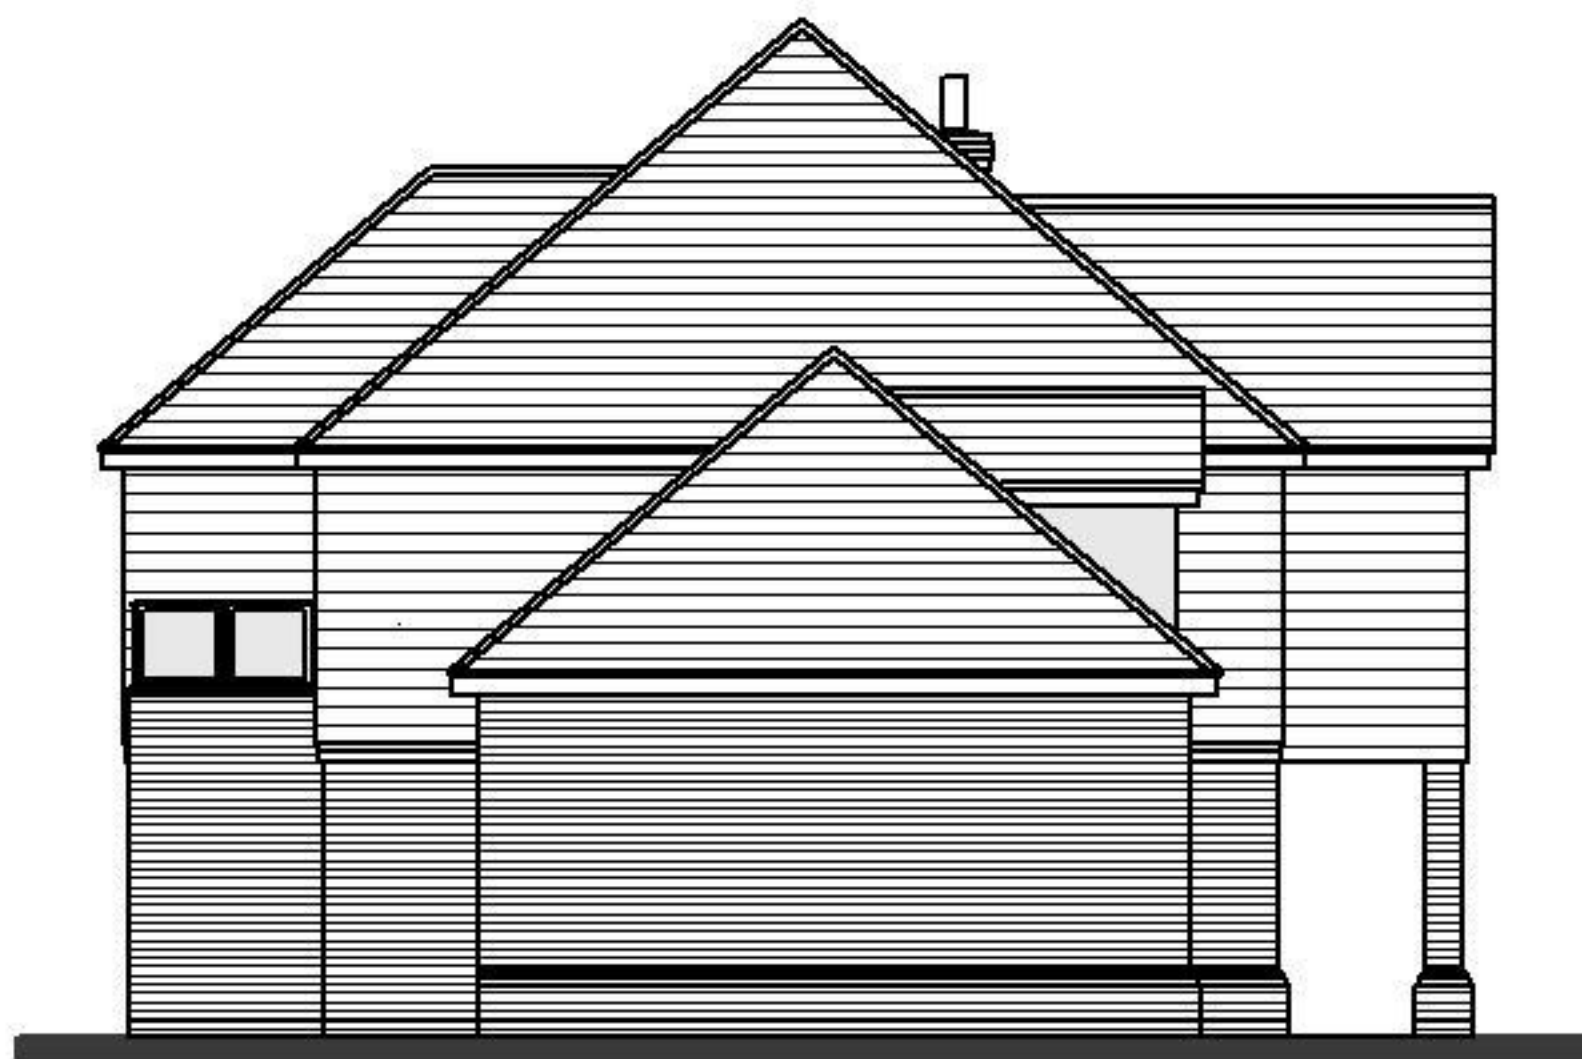

EXISTING SIDE ELEVATION
[Scale 1:100]

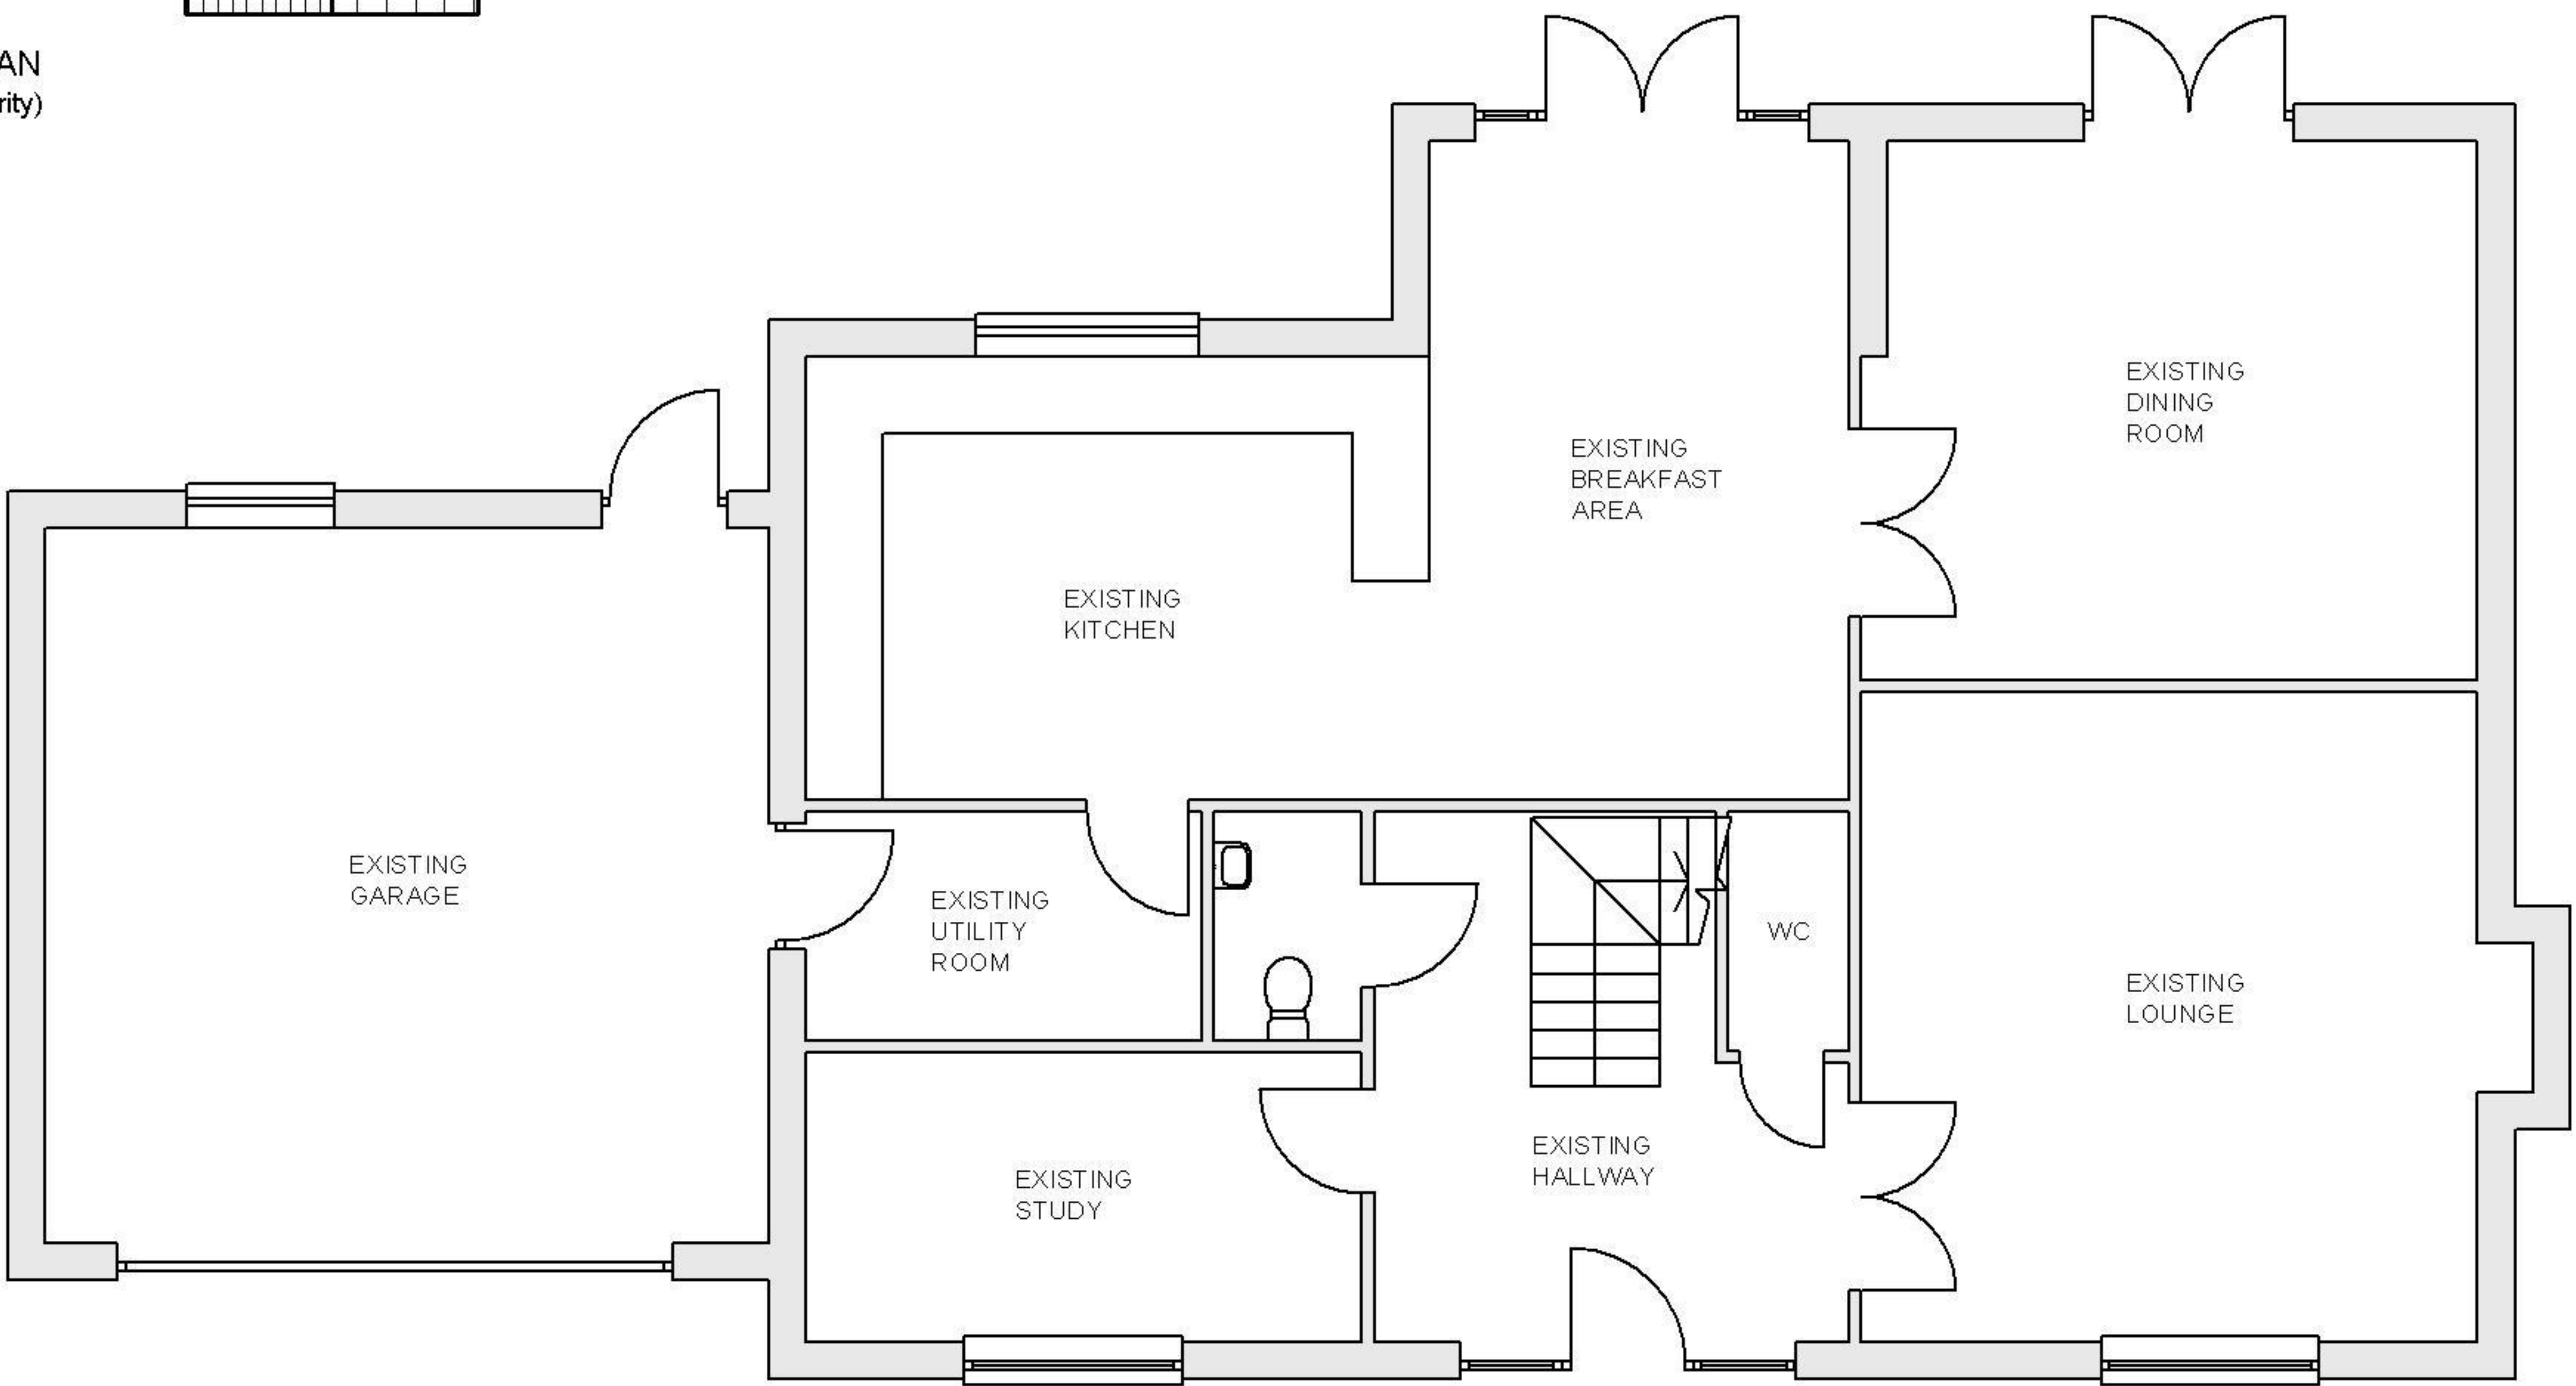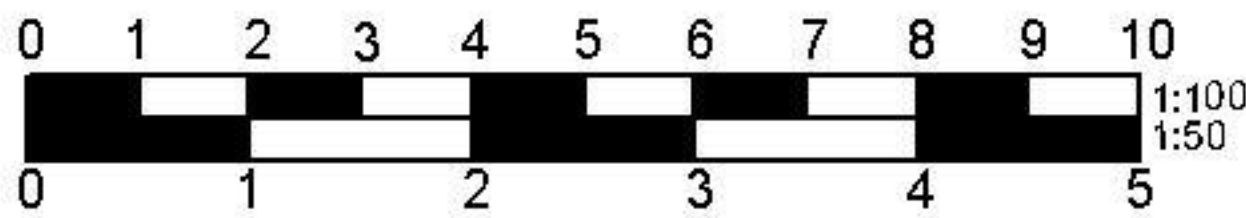

EXISTING GROUND FLOOR
[Scale 1:50]

Project:	
Proposed ground floor extension	
at:	
1 Oakley Grove Crawley Down West Sussex RH10 4UT	
Drawing Title:	
Existing Ground Floor Plan, Elevations & Roof Plan	
Client:	
Mr & Mrs Goddard	
Copyright of:	
PBA Planning	
Mereworth Shipley Bridge Lane Cophorne West Sussex RH10 3JL	
Scale:	
1:100 / 1:50 ON A1	
Date:	Drawn:
12 / 03 / 2025	PB
Org No:	Rev:
GD-02	