





Rear Elevation (South)

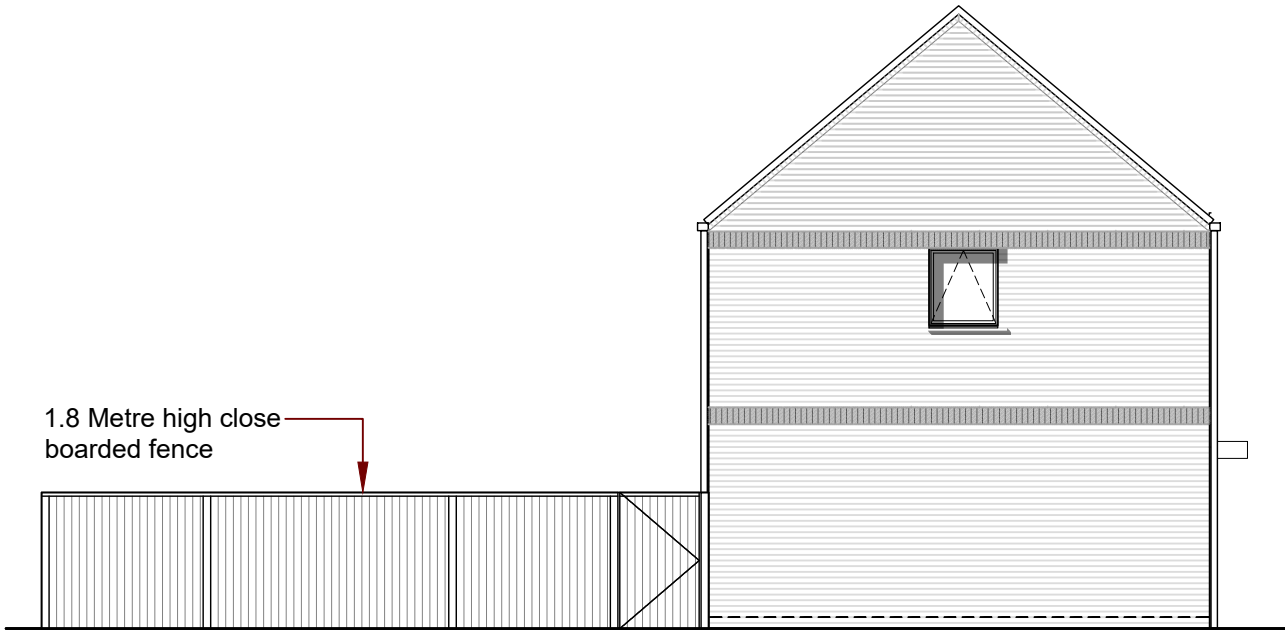

Side Elevation (East)

NOTES:

Do not scale from this drawing except for planning application purposes.

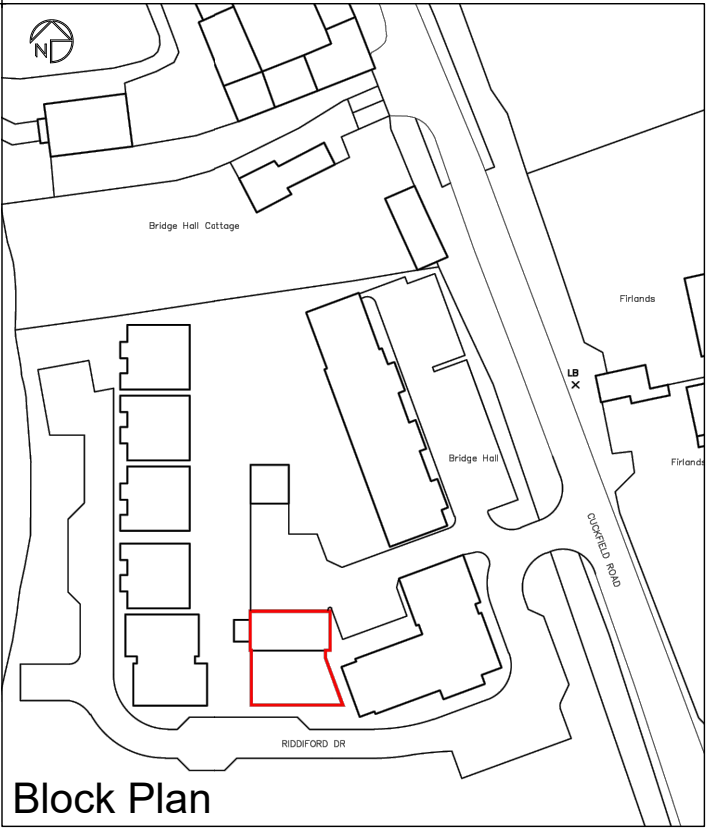

Block Plan

Rev	Date	Notes	Initials
		BROOKWORTH HOMES 99 Bell Street, Reigate, Surrey, RH2 7AN Tel. 01373 236 150 Fax. 01373 236 151	
		PROJECT Bridge Hall Cuckfield Road, Burgess Hill	
HOUSE TYPE		STATUS PLANNING	SPEC
DRAWING TITLE			AREA
Plot 21, Fence Elevations			
SCALE 1:100 @ A3		DATE October 2025	DRAWN AMW
DWG NO. BWH208-PL-100			REV. PI