


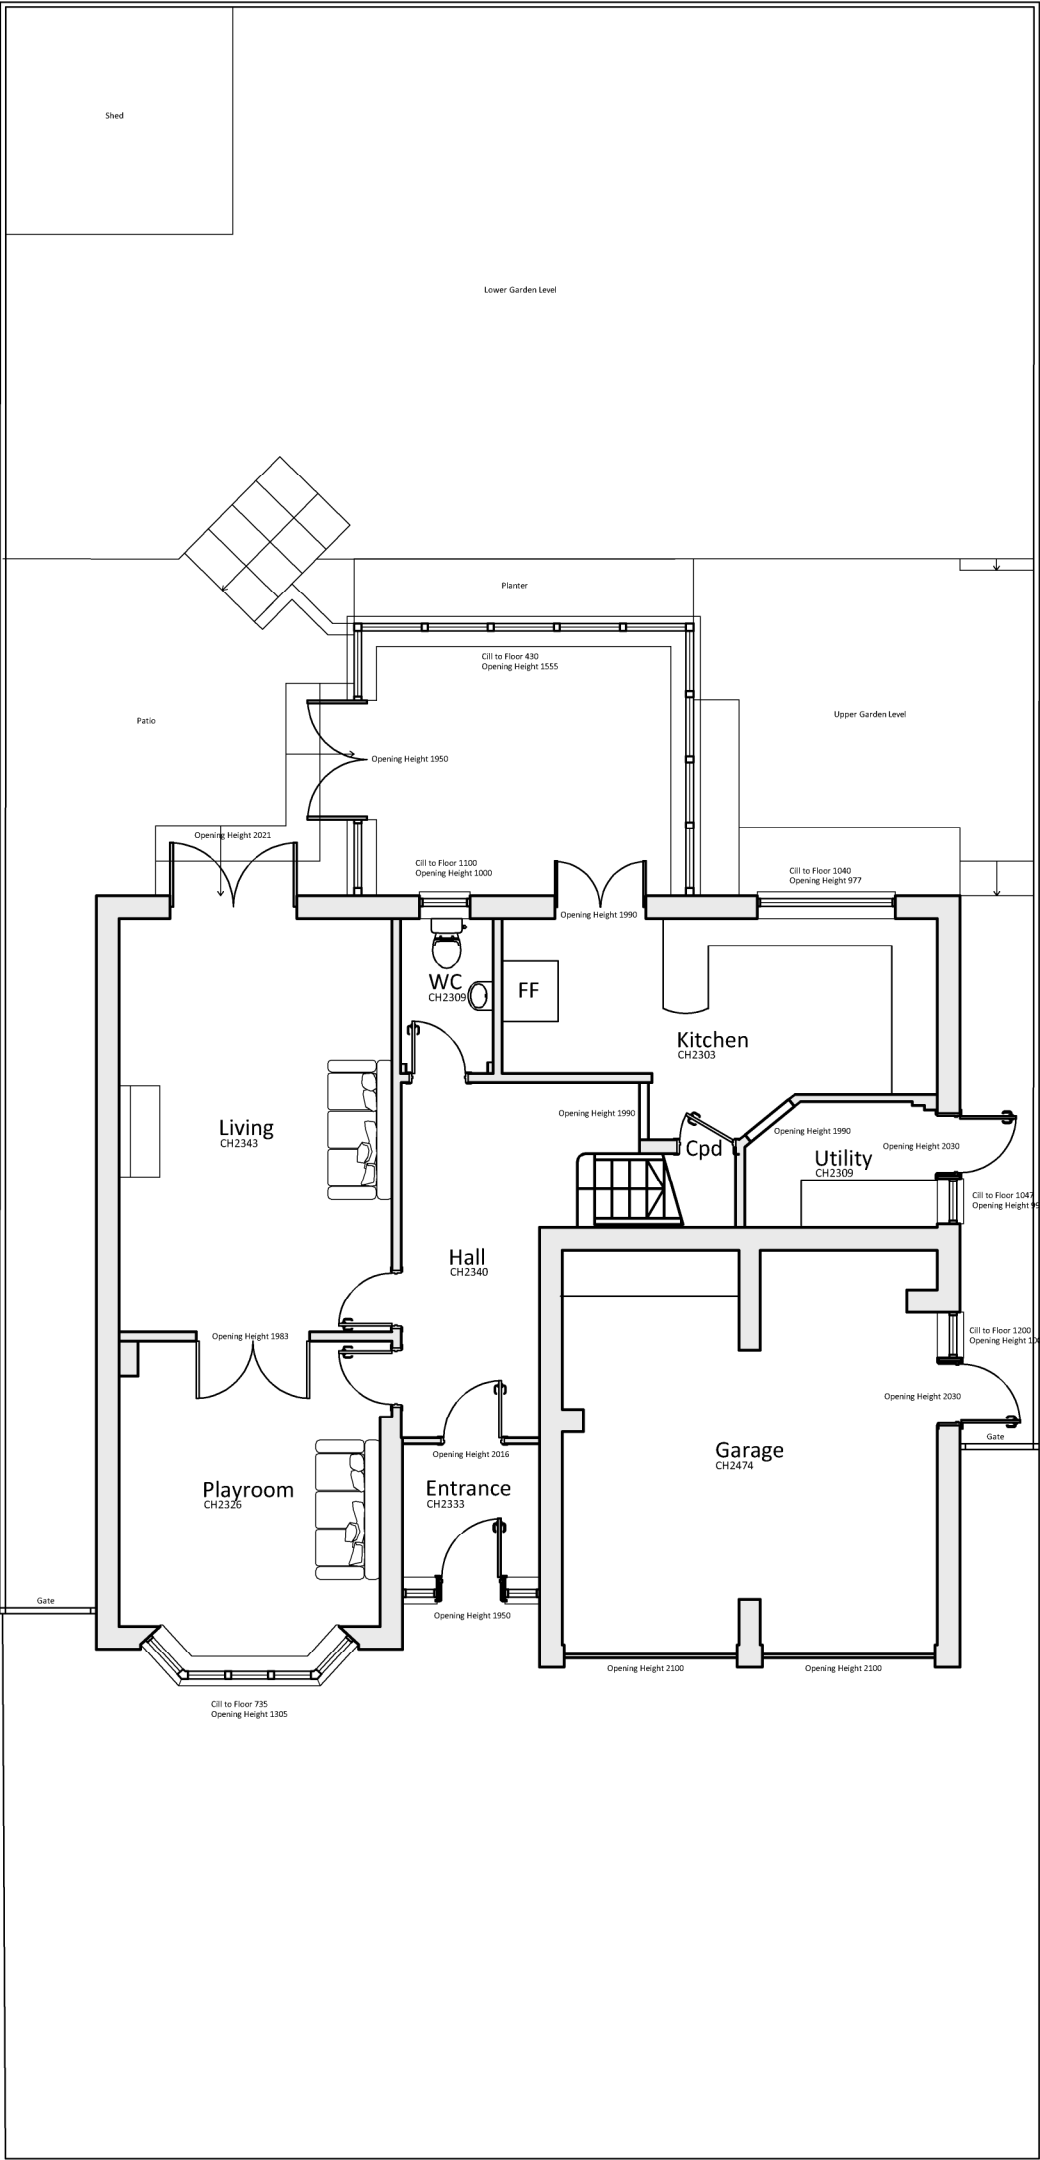

Client
Mr and Mrs Dyer
Project
33 Willow Park
Haywards heath
RH16 3UA
Drawing
Existing Site Plan

PLANNING

Drawing Number	Date
067-001-200 Rev A	January 2025
Scale	Paper Size
1:100	A3
Drawn JT	Checked JT

E-mail info@jtalimited.co.uk
Telephone 07956 870 019
Web www.jtalimited.co.uk
All dimensions to be verified on site.
Unauthorised reproduction of information herein is strictly forbidden. Copyright 2022
Jonathan Talley Architects Limited is the trading name of Jonathan Talley Architects Limited, a limited company registered
in England and Wales with registered number 13707071 whose registered office is at 16 Corndon Avenue, Haywards
Heath, RH17 5LP

0m 1m 2m 3m 4m 5m



NORTH POINT

Rev	Date/By	Revision Note
A	05.02.25	Planning Issue