


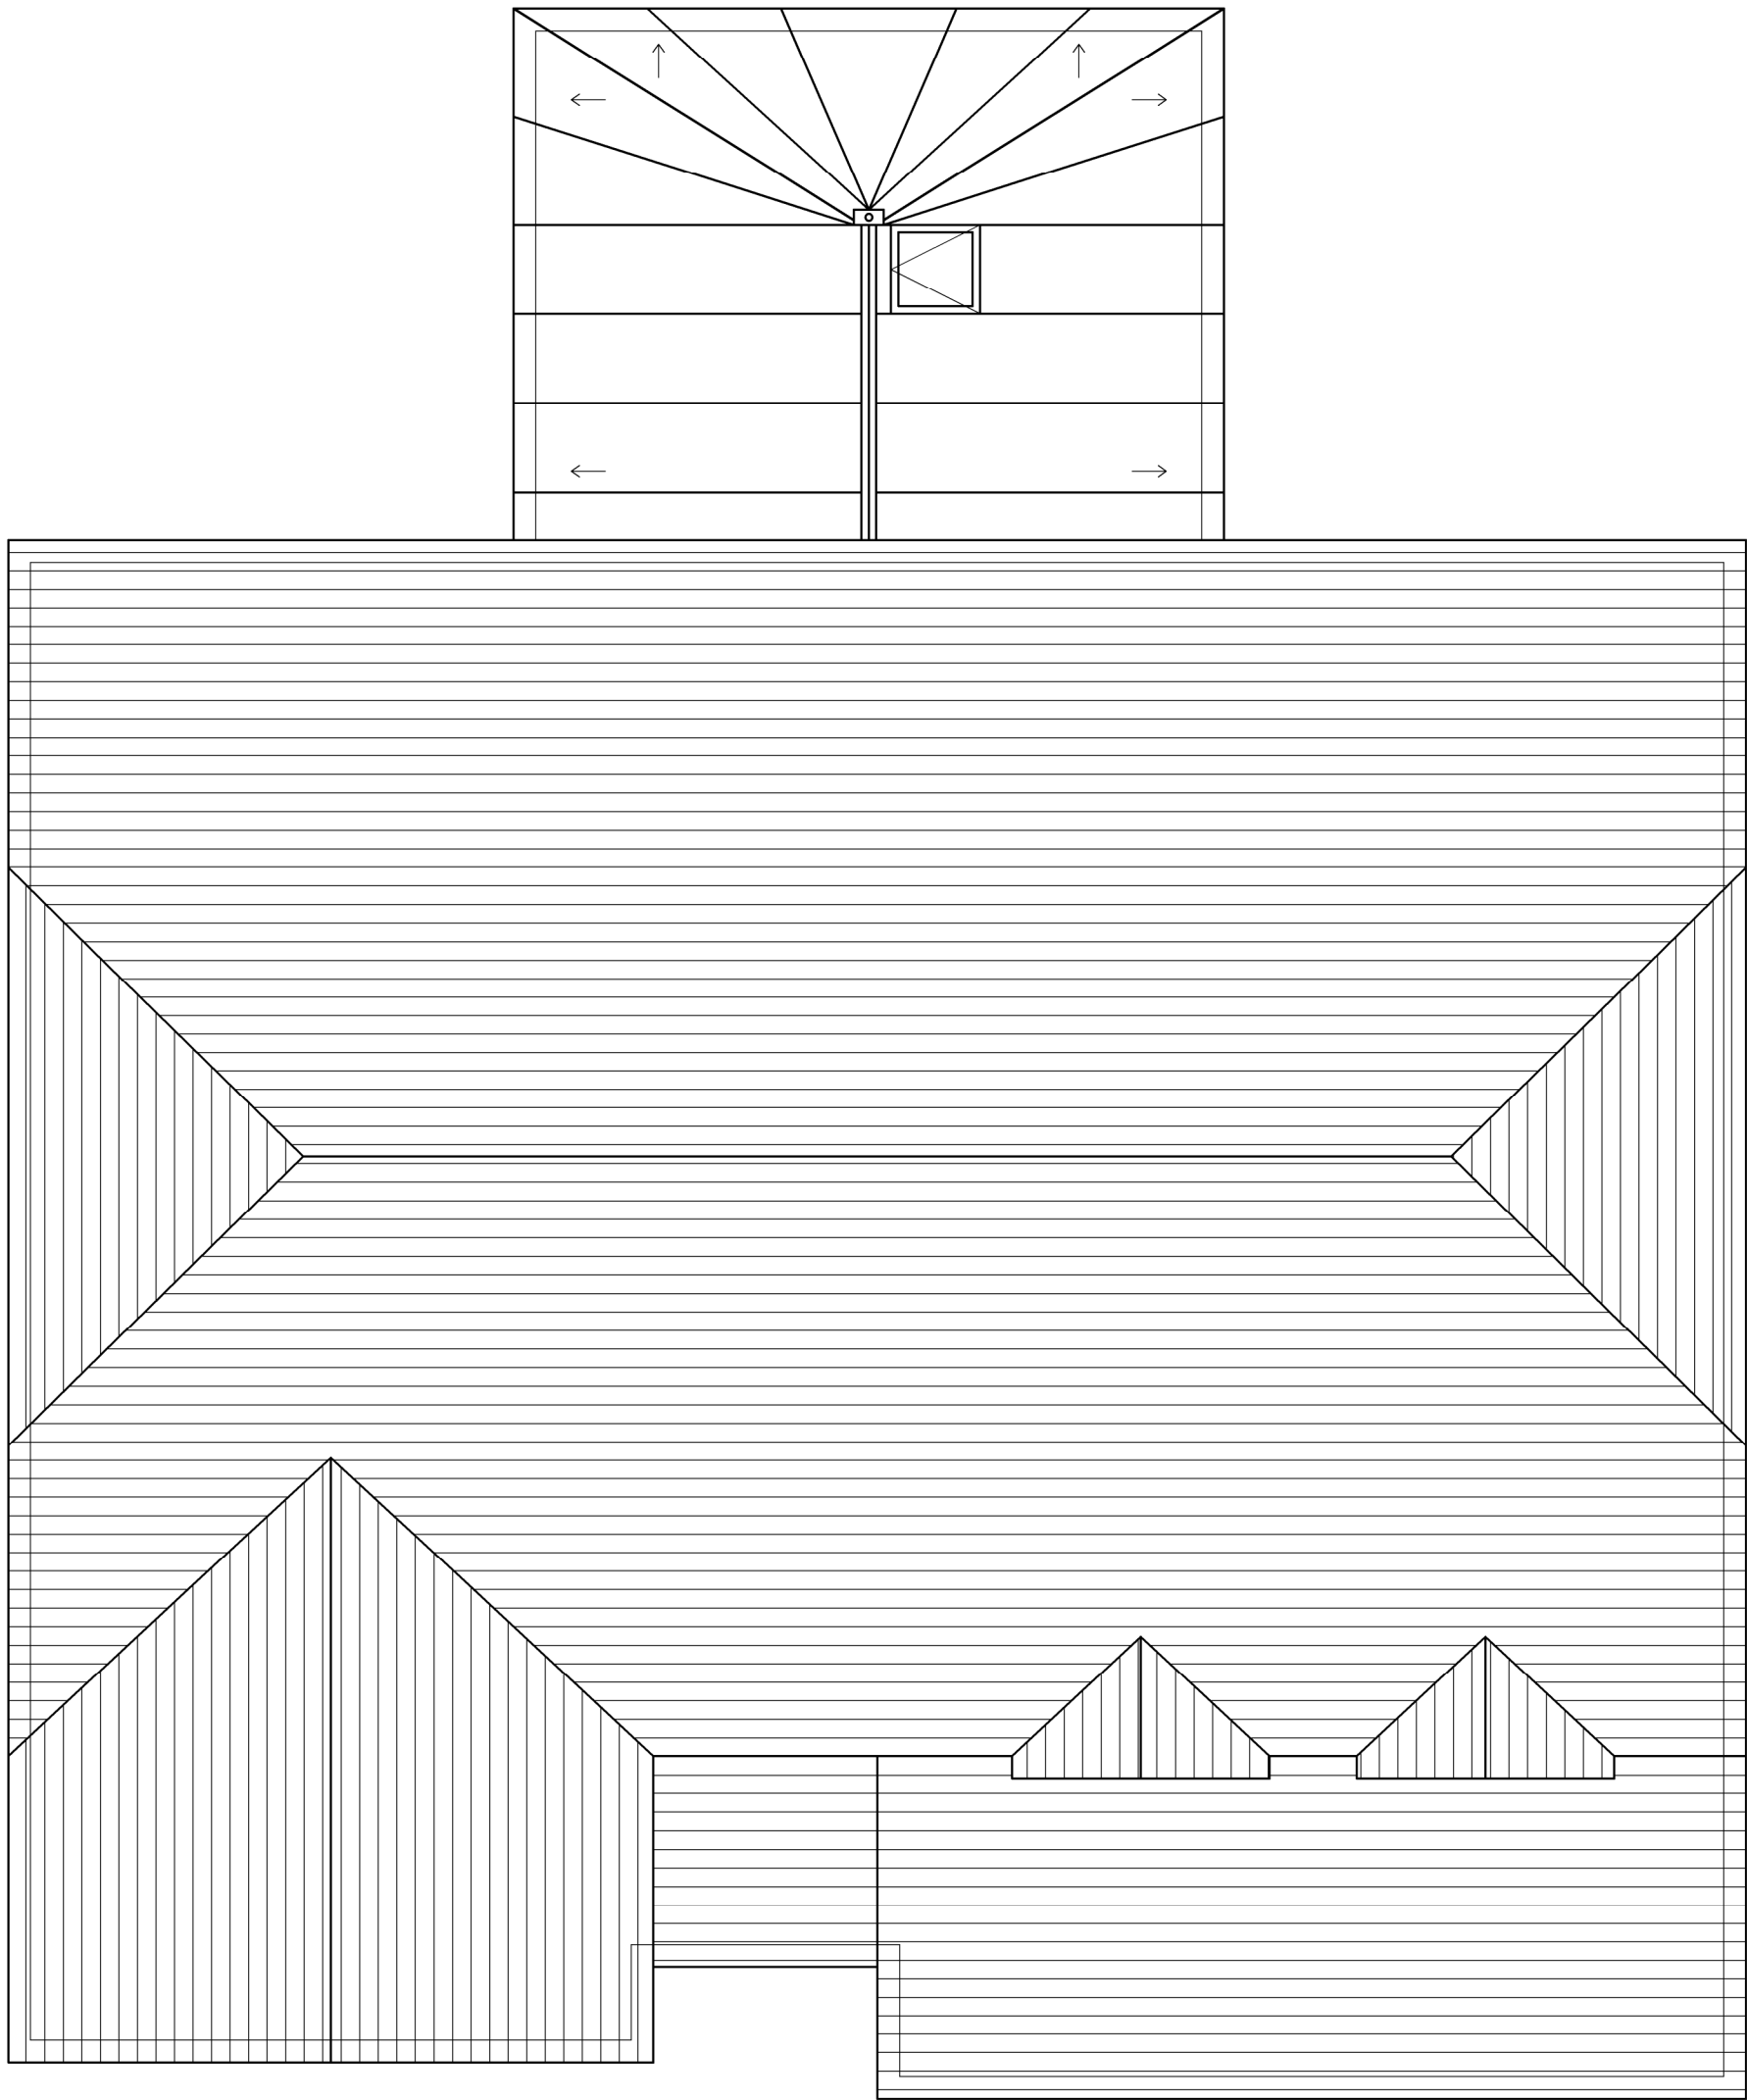

0m 1m 2m 3m 4m 5m



NORTH POINT

|     |          |                |
|-----|----------|----------------|
| Rev | Date/By  | Revision Note  |
| A   | 05.02.25 | Planning Issue |
| A   |          |                |



Client  
Mr and Mrs Dyer  
Project  
33 Willow Park  
Haywards heath  
RH16 3UA  
Drawing  
Existing Roof Plan

## PLANNING

|                   |              |
|-------------------|--------------|
| Drawing Number    | Date         |
| 067-001-203 Rev A | January 2025 |
| Scale             | Paper Size   |
| 1:50              | A3           |
| Drawn JT          | Checked JT   |

E-mail info@jtalimited.co.uk  
Telephone 07966 870 019  
Web www.jtalimited.co.uk  
All dimensions to be verified on site.  
Unauthorised reproduction of information herein is strictly forbidden. Copyright 2022  
Jonathan Talley Architects Limited is the trading name of Jonathan Talley Architects Limited, a limited company registered  
in England and Wales with registered number 13707071 whose registered office is at 16 Corndon Avenue, Haywards  
Heath, RH16 3UP