


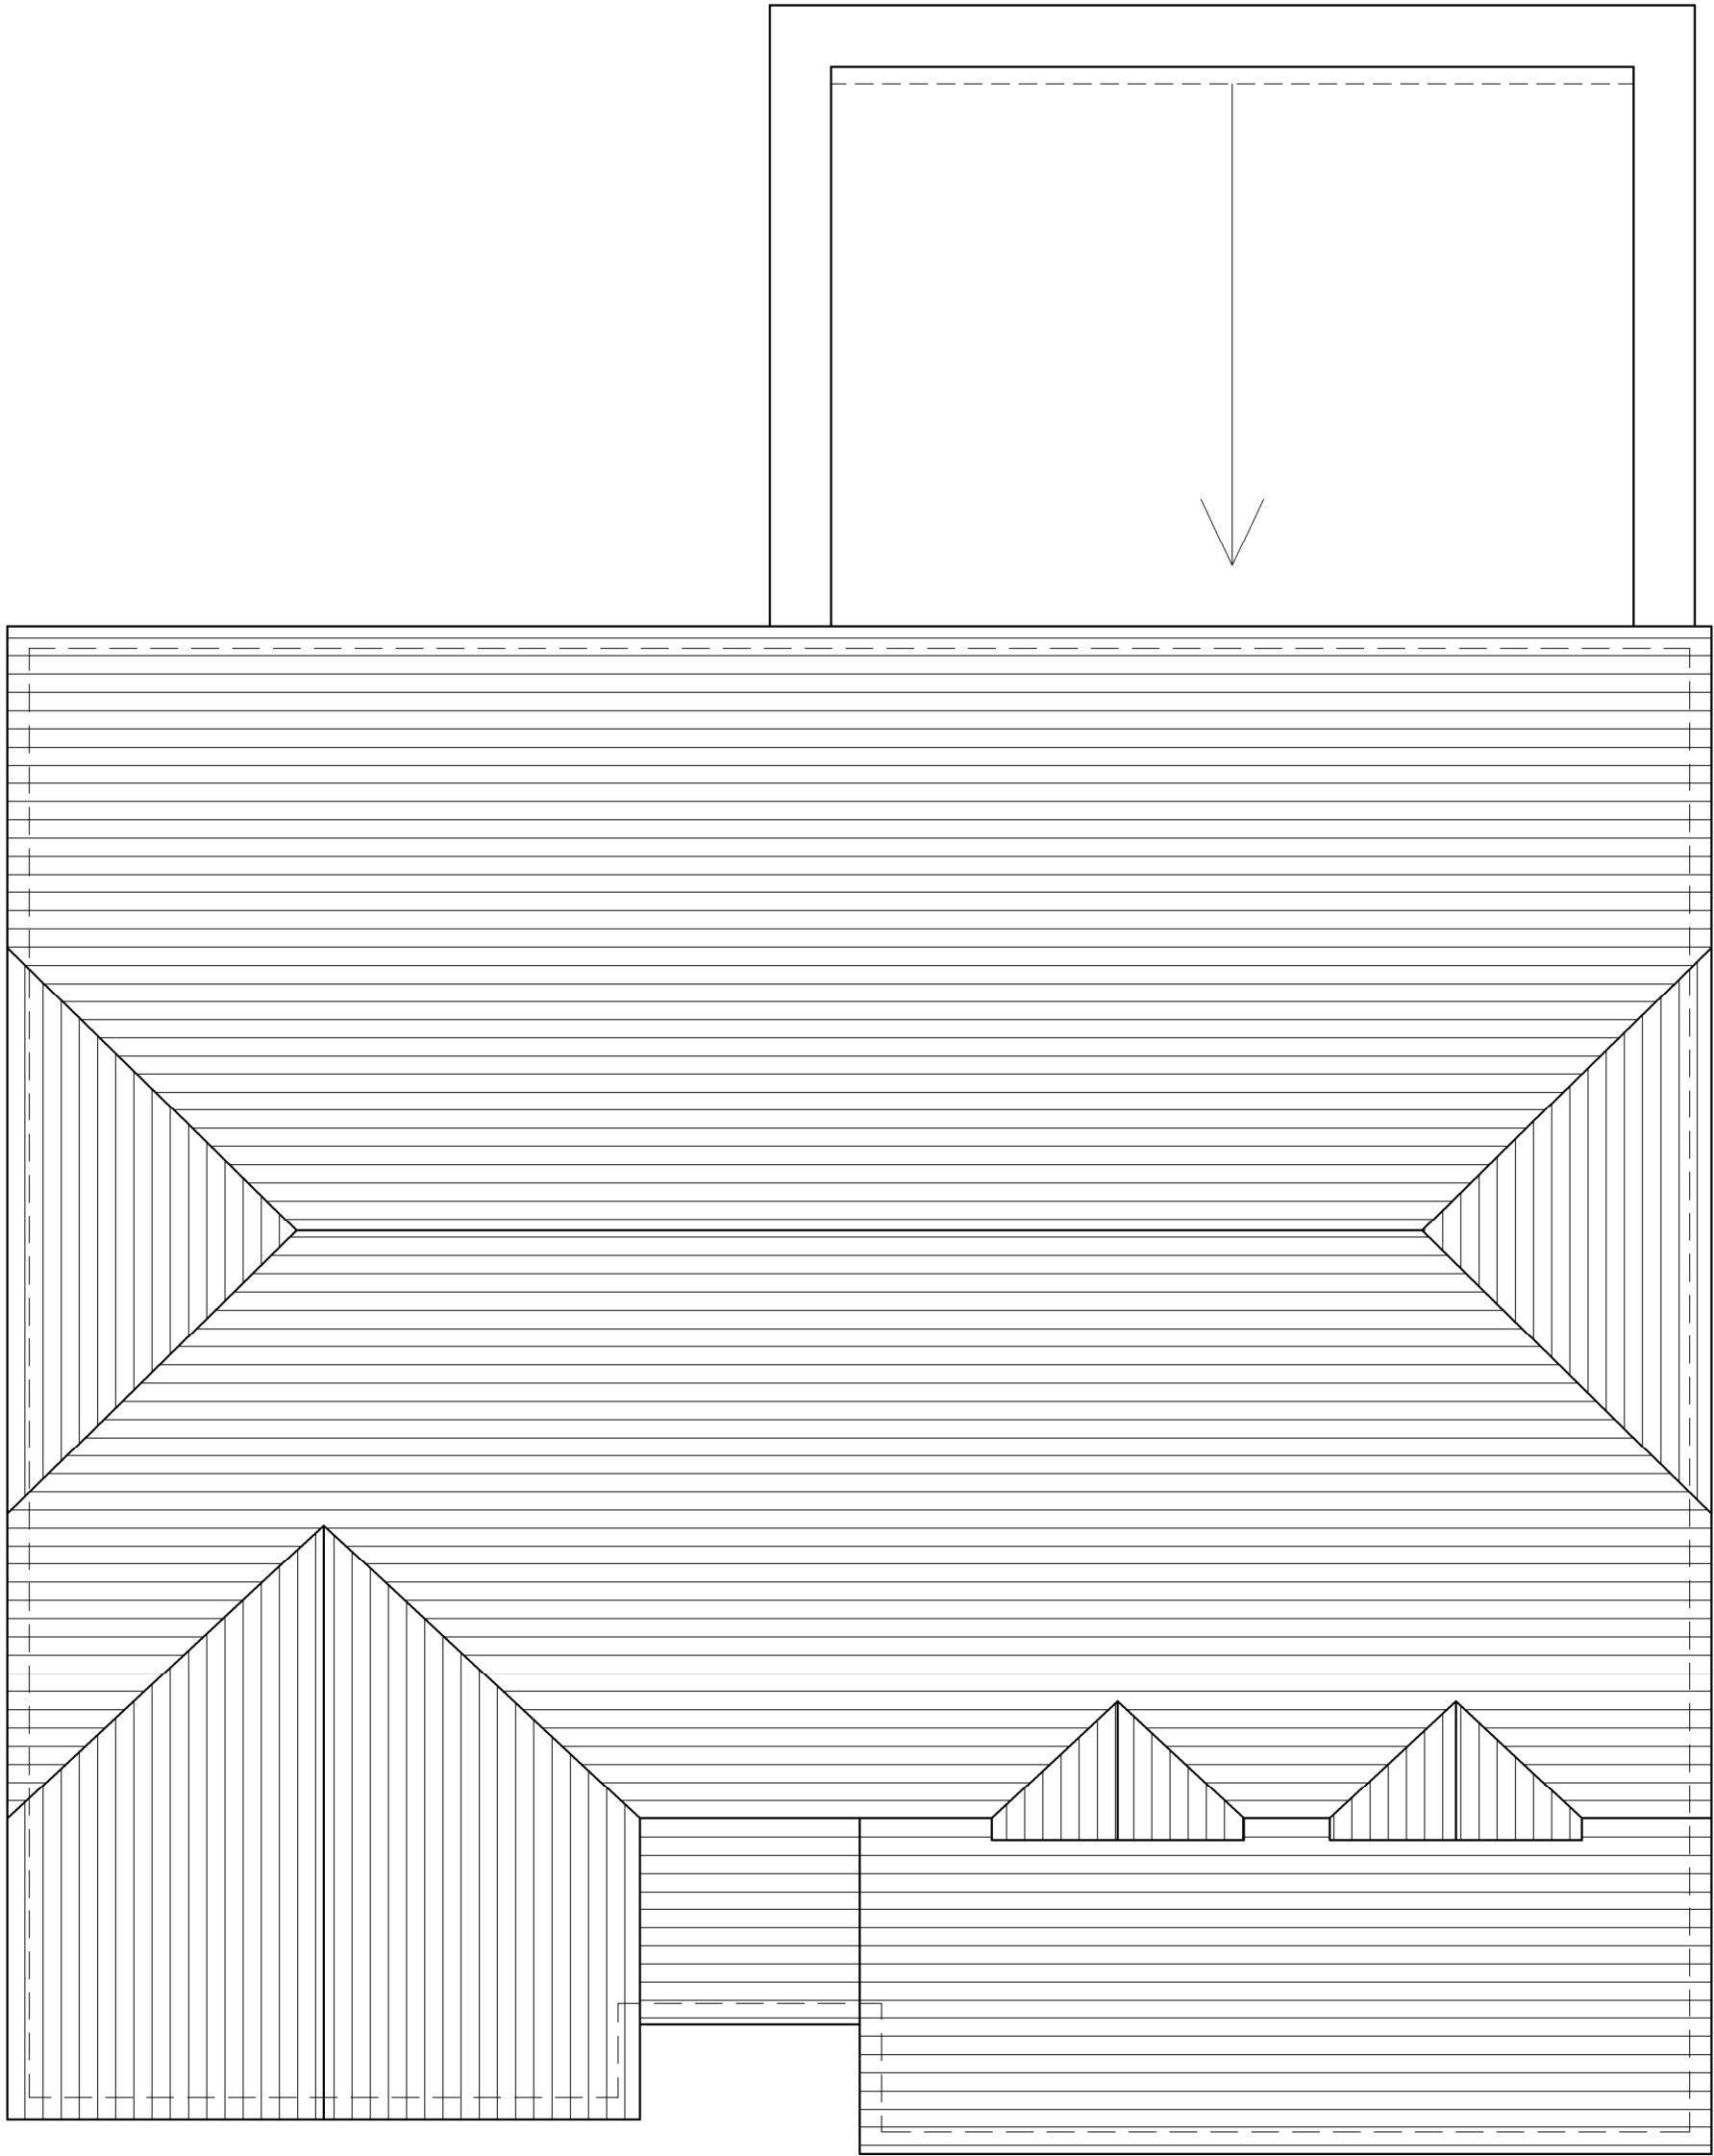

0m 1m 2m 3m 4m 5m



Client
Mr and Mrs Dyer
Project
33 Willow Park
Haywards heath
RH16 3UA
Drawing
Proposed Roof Plan

Rev	Date/By	Revision Note
PLANNING		
Drawing Number	Date	
067-001-211 Rev -	February 2025	
Scale	Paper Size	
1:50	A3	
Drawn JT	Checked JT	
E-mail	info@jtalimited.co.uk	
Telephone	07966 870 019	
Web	www.jtalimited.co.uk	
All dimensions to be verified on site. Unauthorised reproduction of information herein is strictly forbidden. Copyright 2022 Jonathan Talley Architects Limited is the trading name of Jonathan Talley Architects Limited, a limited company registered in England and Wales with registered number 13707071 whose registered office is at 16 Corndon Avenue, Haywards		