



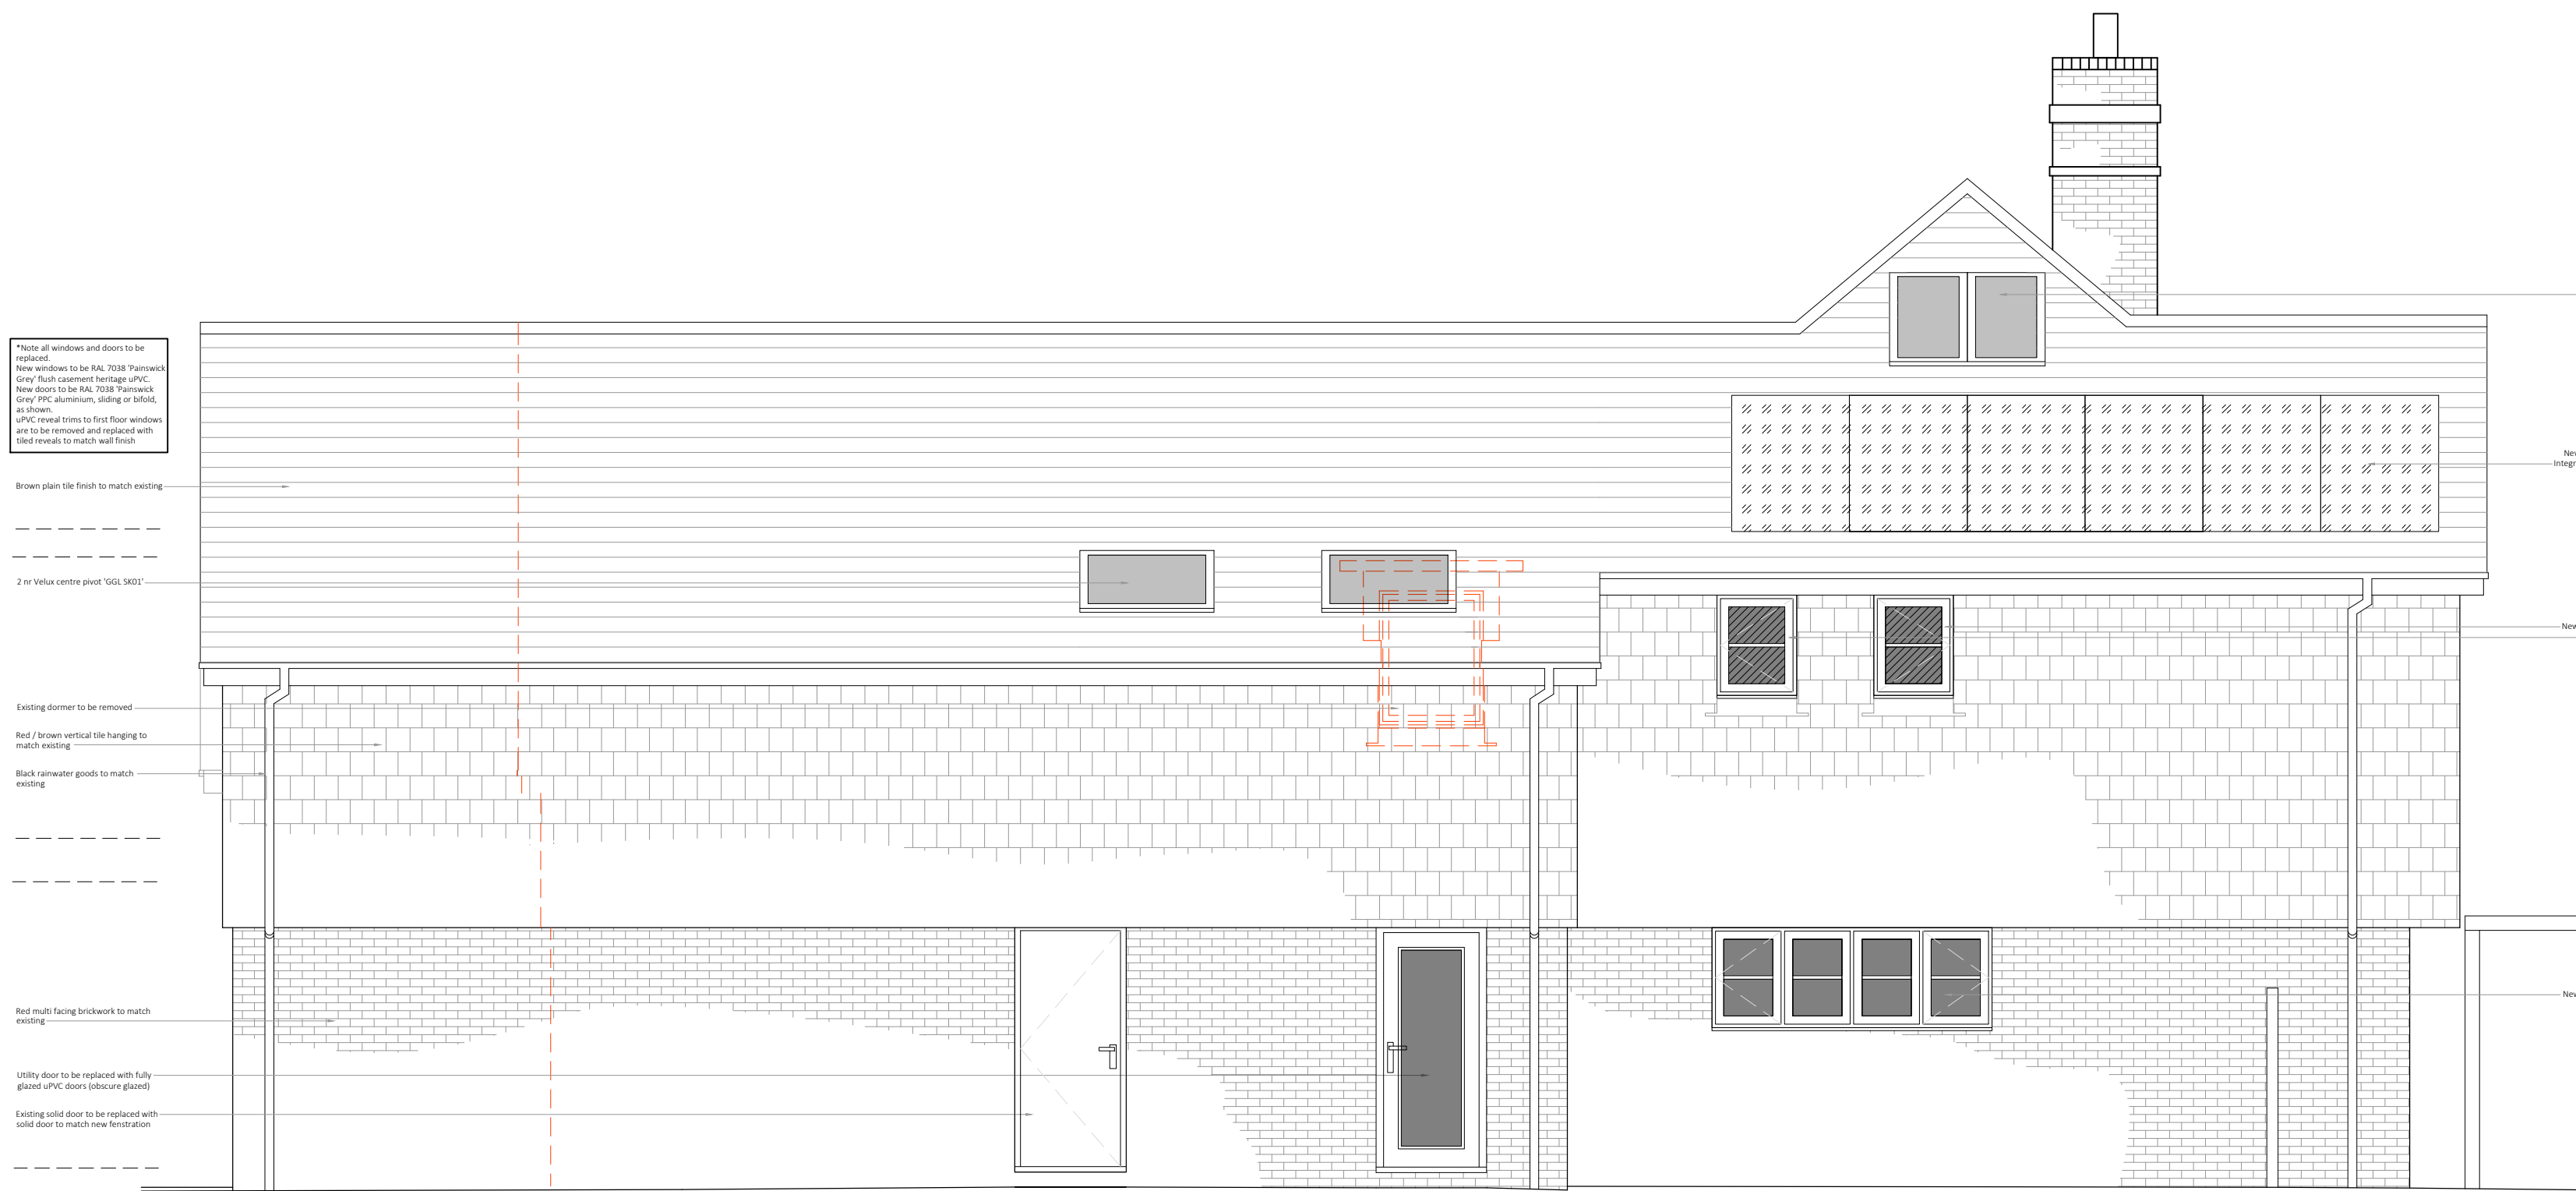

East Elevation as Proposed
1:50 @ A1



West Elevation as Proposed
1:50 @ A1

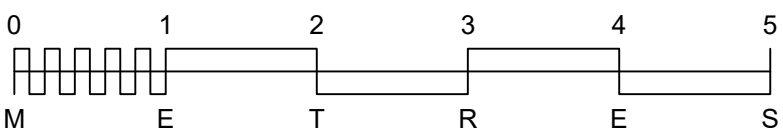

GENERAL NOTES

All work is to be fully compliant with current Building Regulations Approved Documents, and to be carried out in accordance with British Standards, Code of Practice, manufacturer's recommendations and good building practice.

The Approved Building Inspector is to be notified by the Contractor at commencement and at all appropriate stages of the construction process for on-site inspection.

All existing building services are to be located and protected throughout the works.

Further investigation and justification may be required as the construction progresses. The Contractor shall inform the Client of any discrepancies found on site.

Information given in these drawings and the structural calculations is for design purposes only. The Contractor shall use site measurements for all structural items.

All drawings to be read in strict accordance with structural details.

 This symbol indicates a hazard that may exist. Care to be taken and proper method statements and procedures must be in place prior to undertaking works.

 Red dotted lines indicate items to be removed / demolished

 Dark blue denotes assumed existing drainage

 Light blue denotes proposed drainage / connections

 Assumed 30 min. fire resisting construction

 Approx. extg structural opening dim

REV	DATE	DESCRIPTION
J	01.10.26	Solar panels added to west elevation.
H	05.05.26	Scope amended; 2 storey extension reinstated. Rear garage door omitted. Plant door solid.
G	15.12.25	Revised as clouded. Approx. win 50 dims noted
F	10.11.25	Scope amended; 2 storey extension omitted. Windows updated. Rear dormer removed.
E	19.12.24	Updated for building regs issue.
D	16.09.24	Dormer revised, dormer added
C	05.09.24	Dormer revised, FFLs added
B	29.08.24	Dormer revised
A	13.08.24	East elevation window revised

This drawing should be read in conjunction with all other drawings. Do not scale.
All dimensions must be site checked.
Copyright © Catherine Whitby Architects

catherine whitby
ARCHITECTS

arb Architects
Registration
Board
REG NO: 069618H

BUILDING REGS

Project
Mr & Mrs Cardy
15 Layton Fields Close,
Hurstpierpoint

Title
Proposed East and West
Elevations

Project No.
02407

Drawn By
cw

Checked By
cw

Drawing No.
006

Scale
1:50 @ A1

Date
Aug 24

Revision
J