





- NORTH EAST (FRONT) ELEVATION - 1:100 -
- EXISTING -

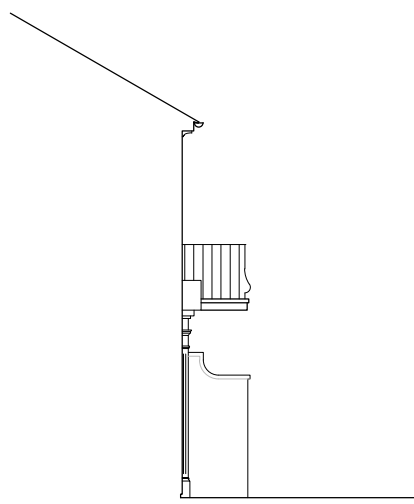


- SOUTH EAST ELEVATION -

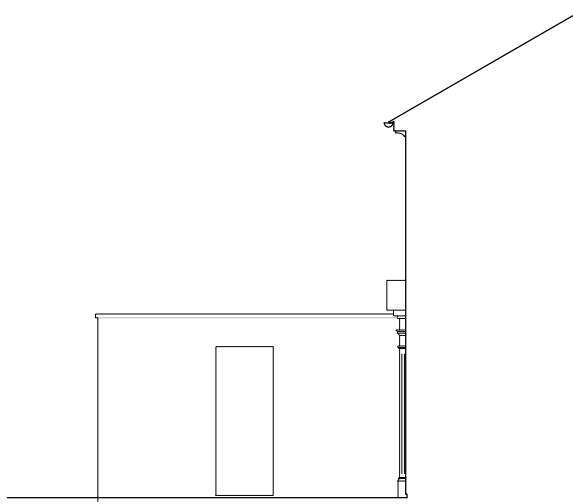


- NORTH WEST ELEVATION -




- NORTH EAST (FRONT) ELEVATION - 1:100 -
- PROPOSED -

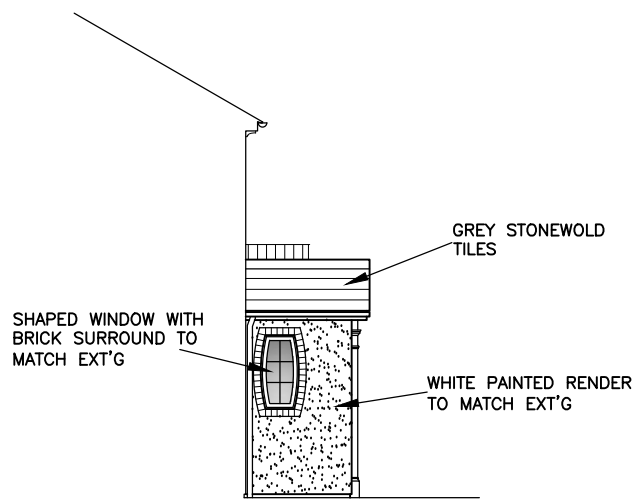


- SOUTH EAST ELEVATION -

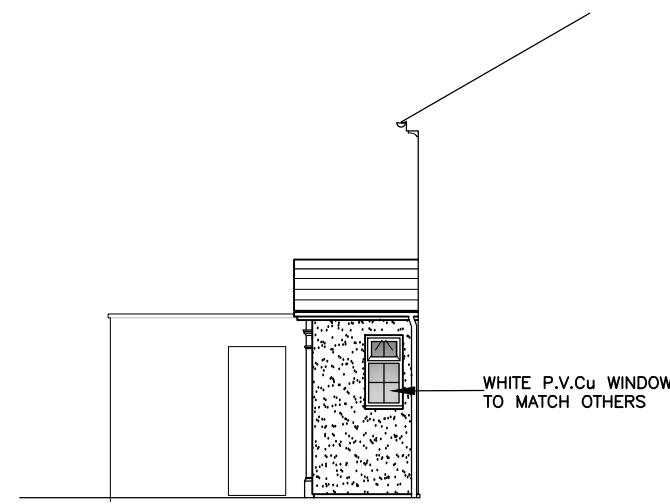


- NORTH WEST ELEVATION -

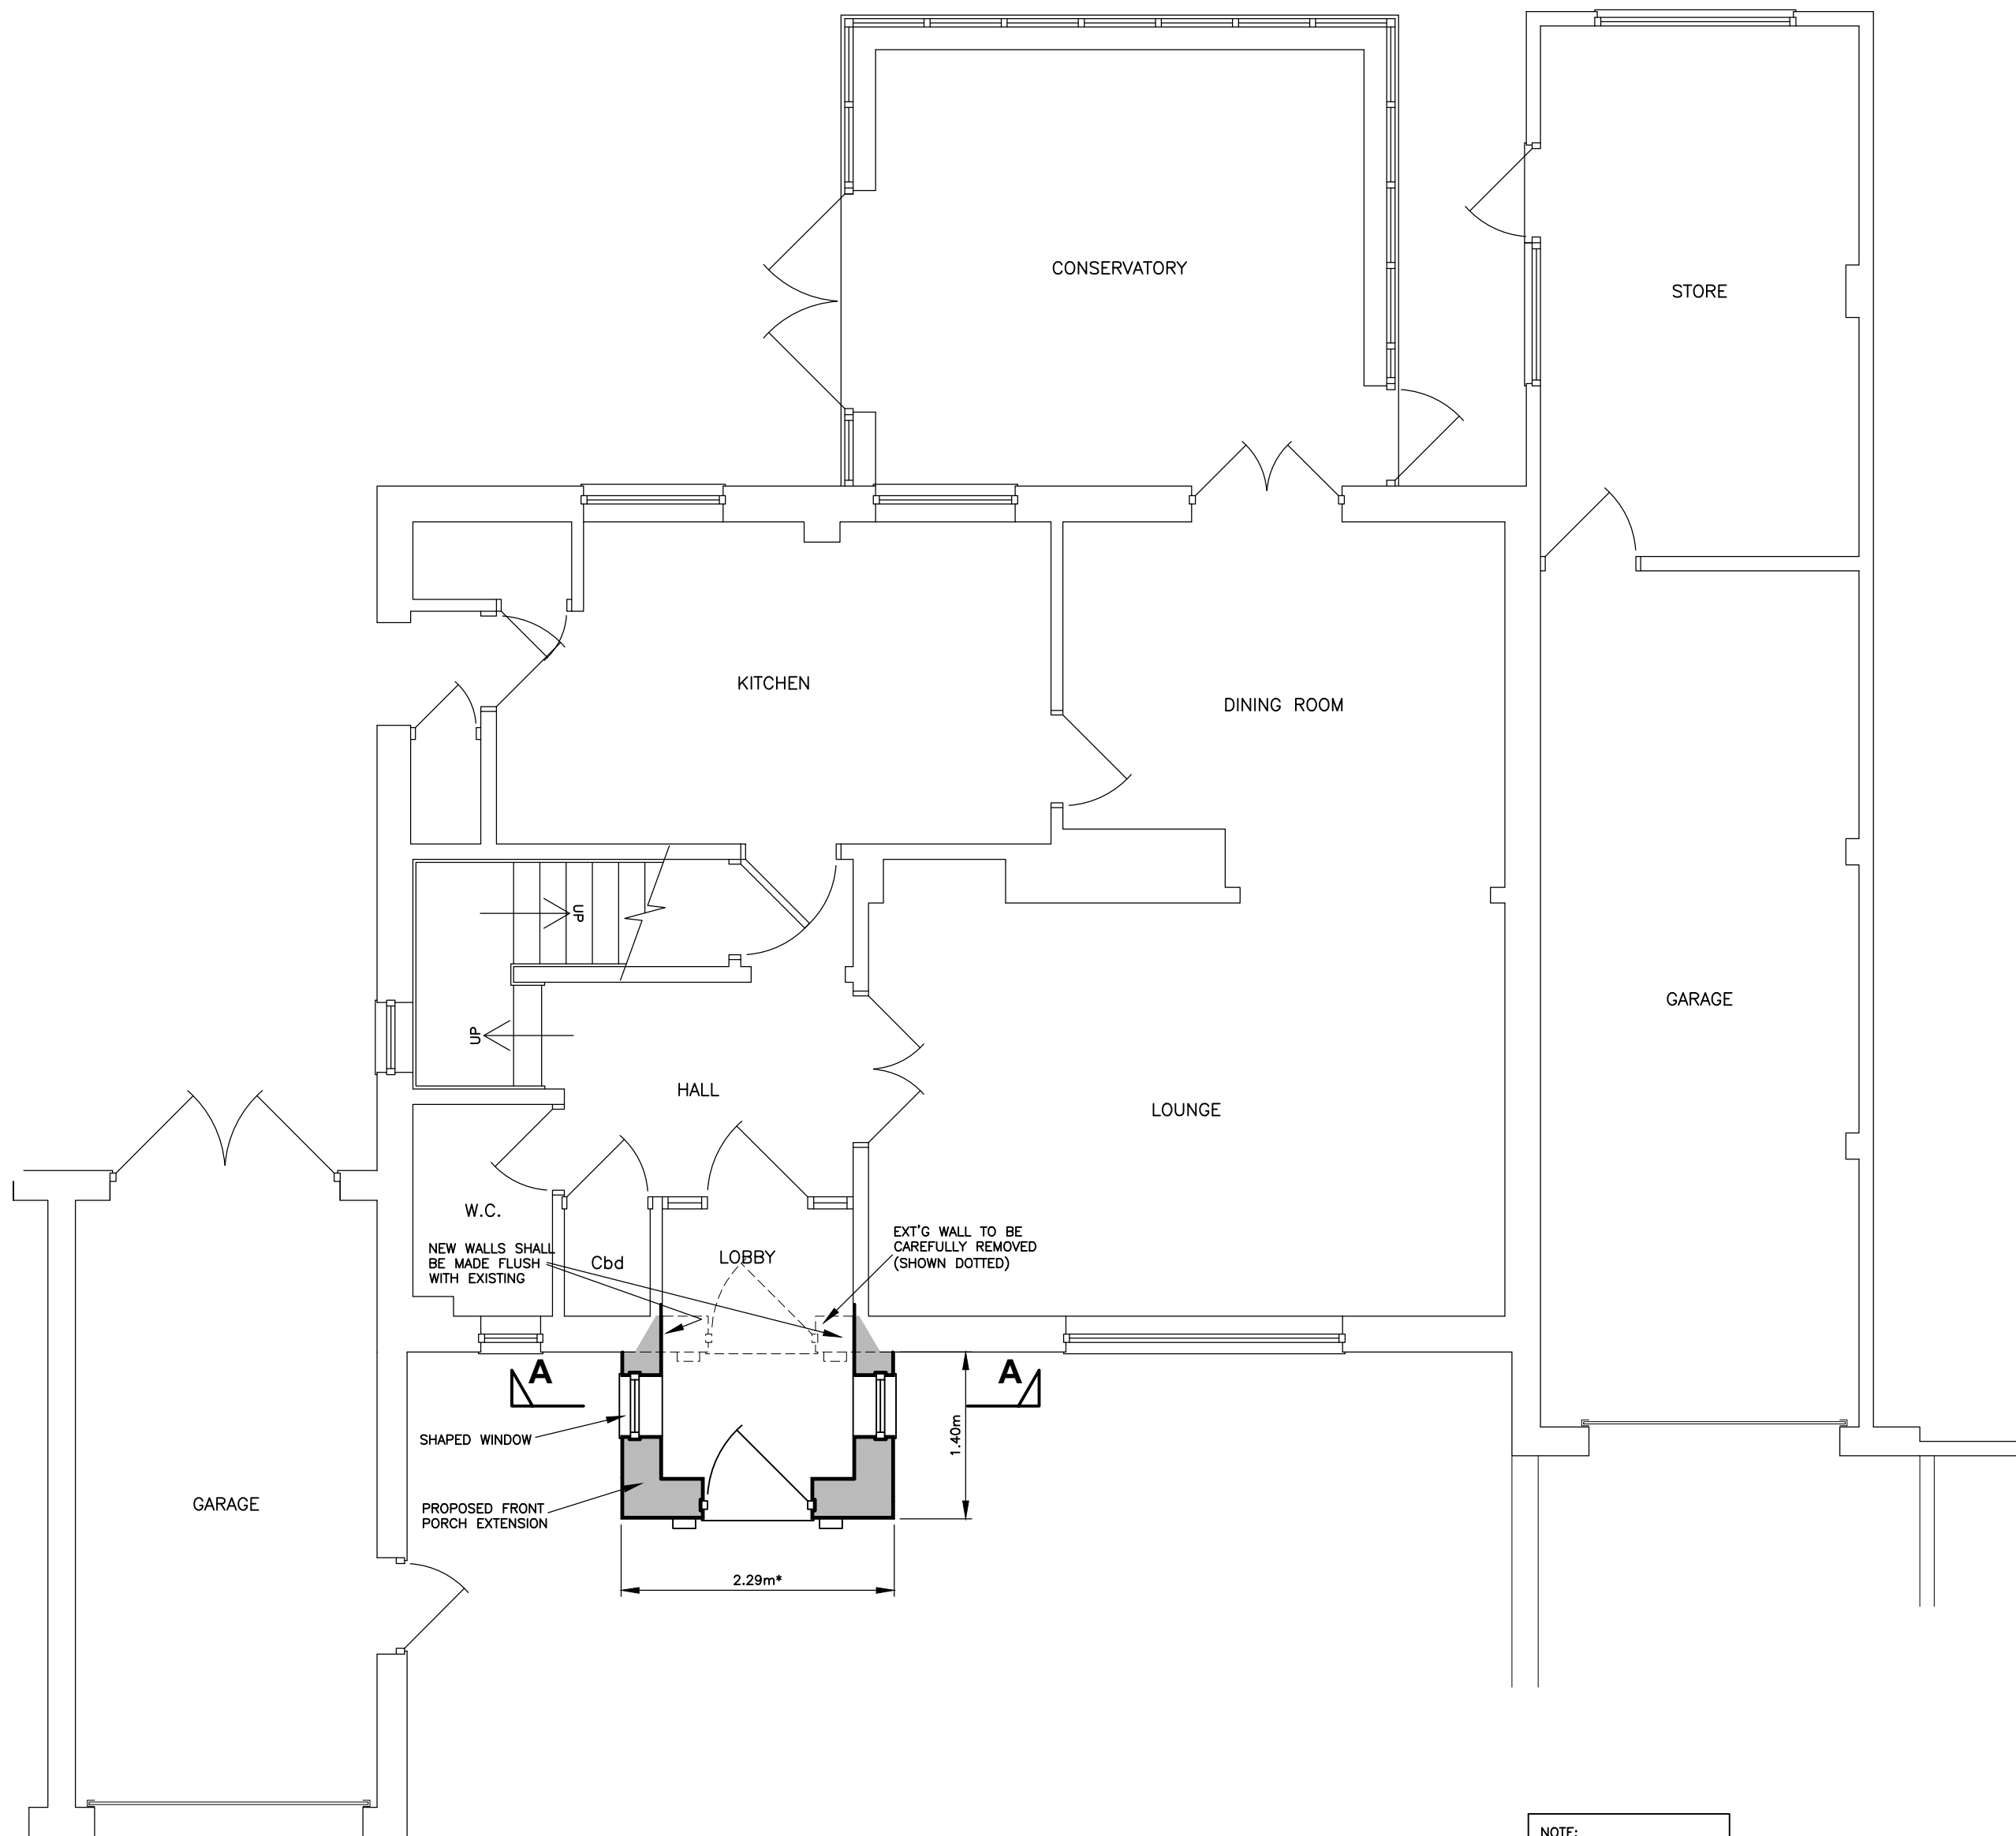


- GROUND FLOOR PLAN - 1:50 -
- PROPOSED -

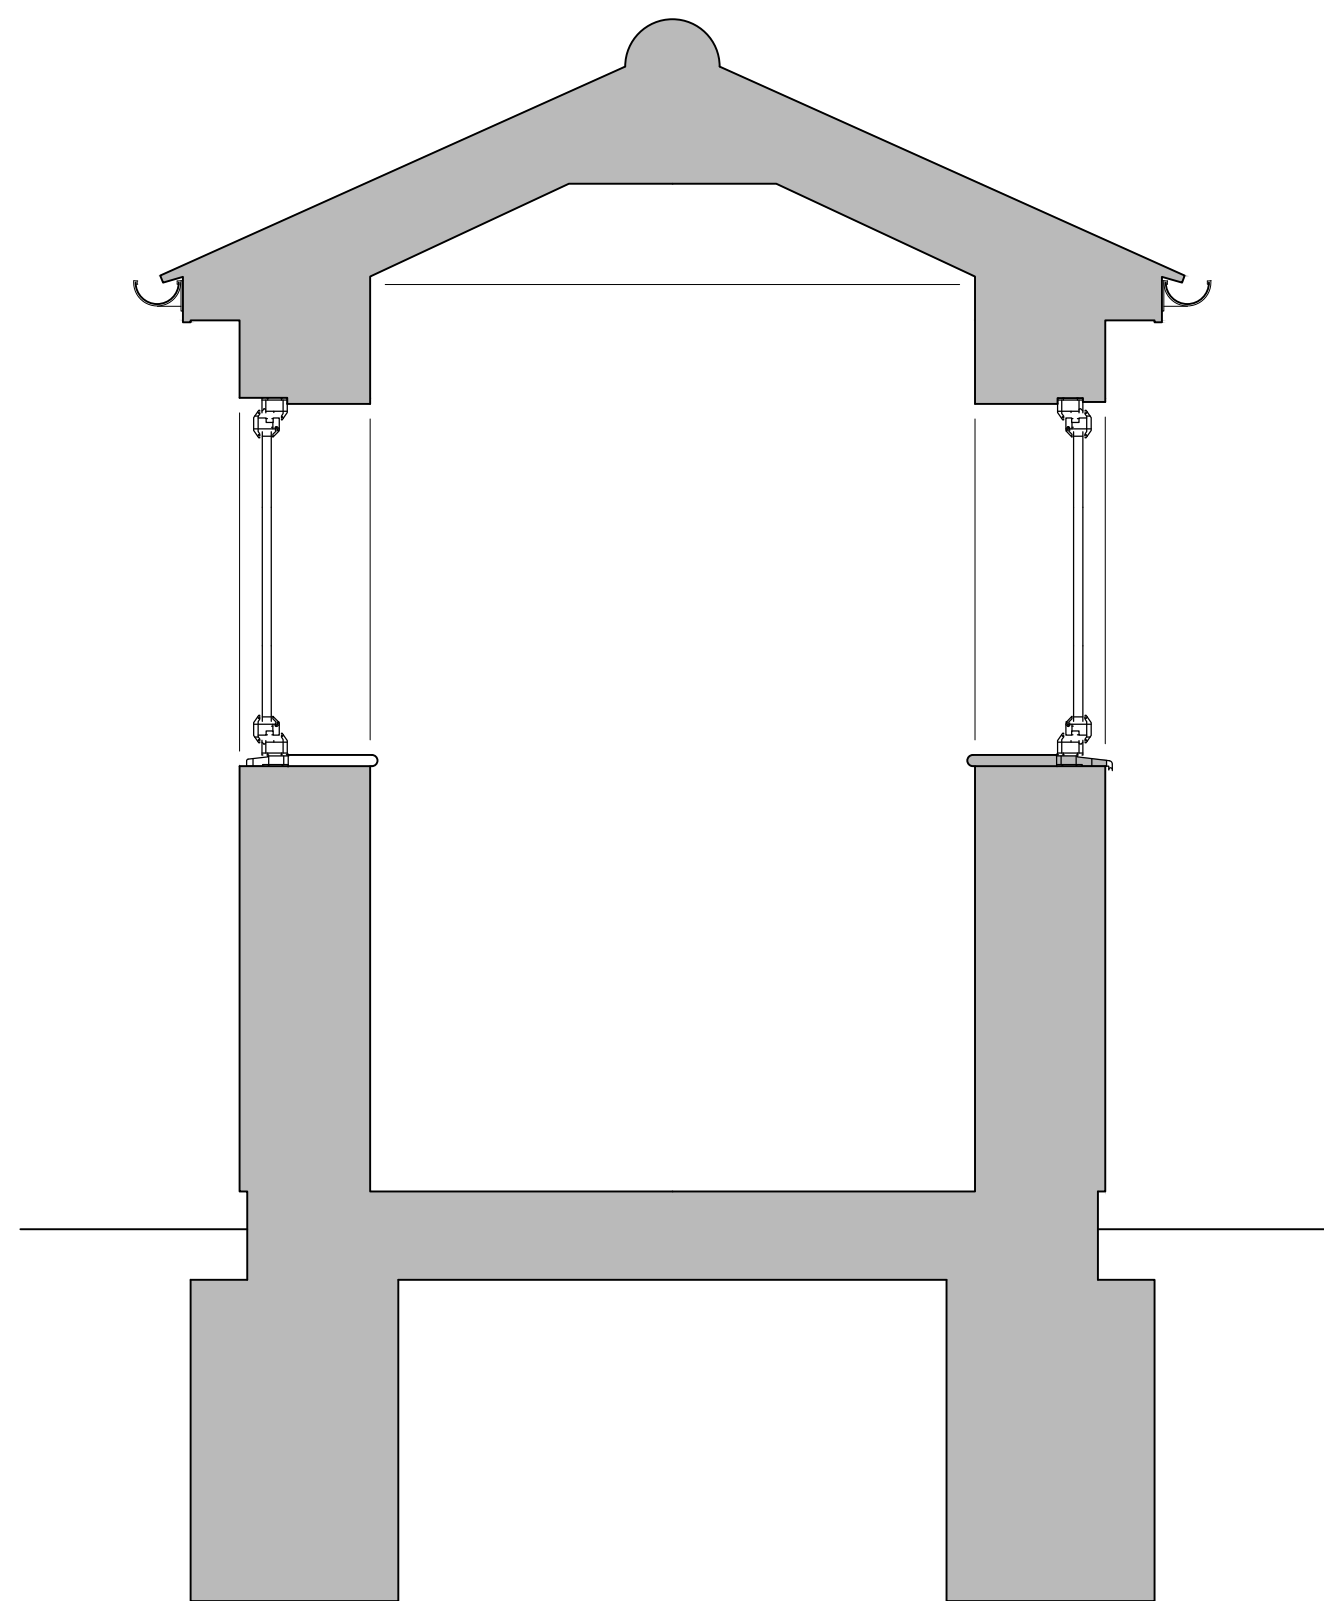

- TYPICAL SECTION ON AA - 1:20 -



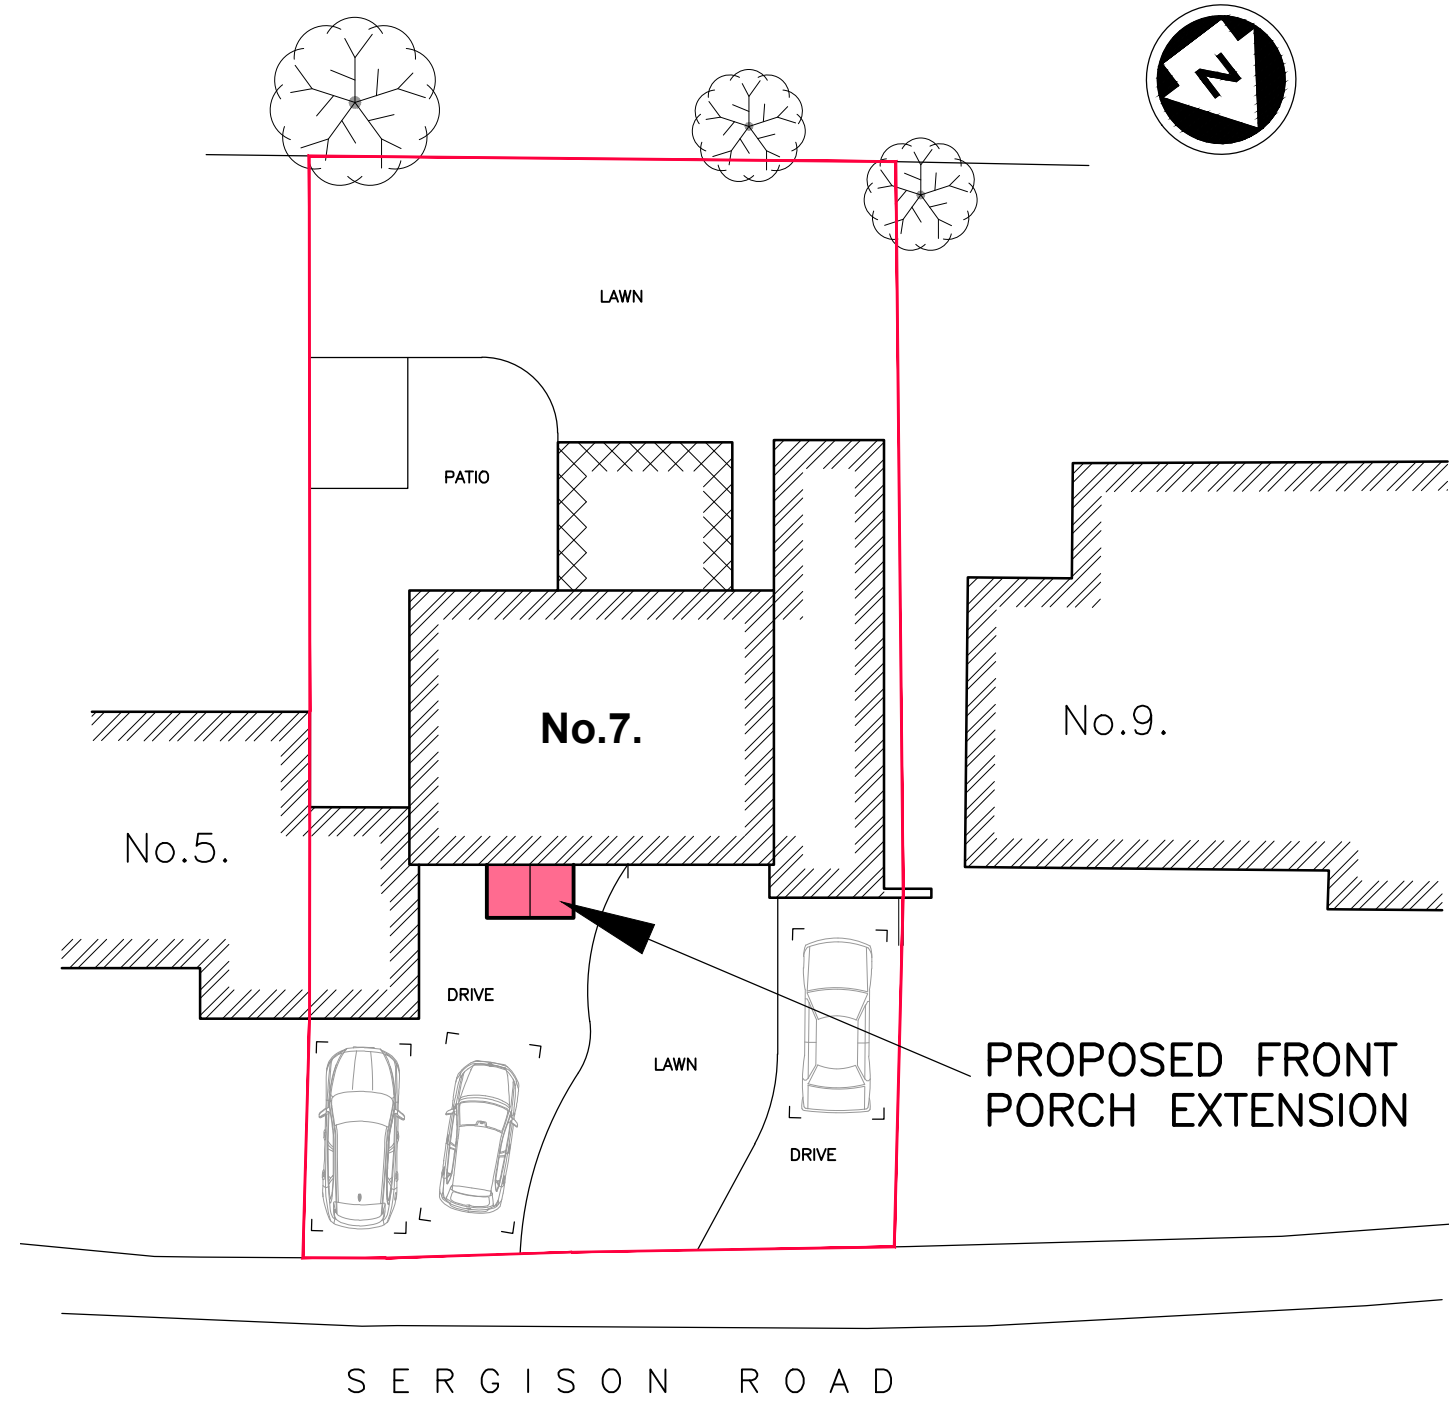


- SITE PLAN - 1:200 -

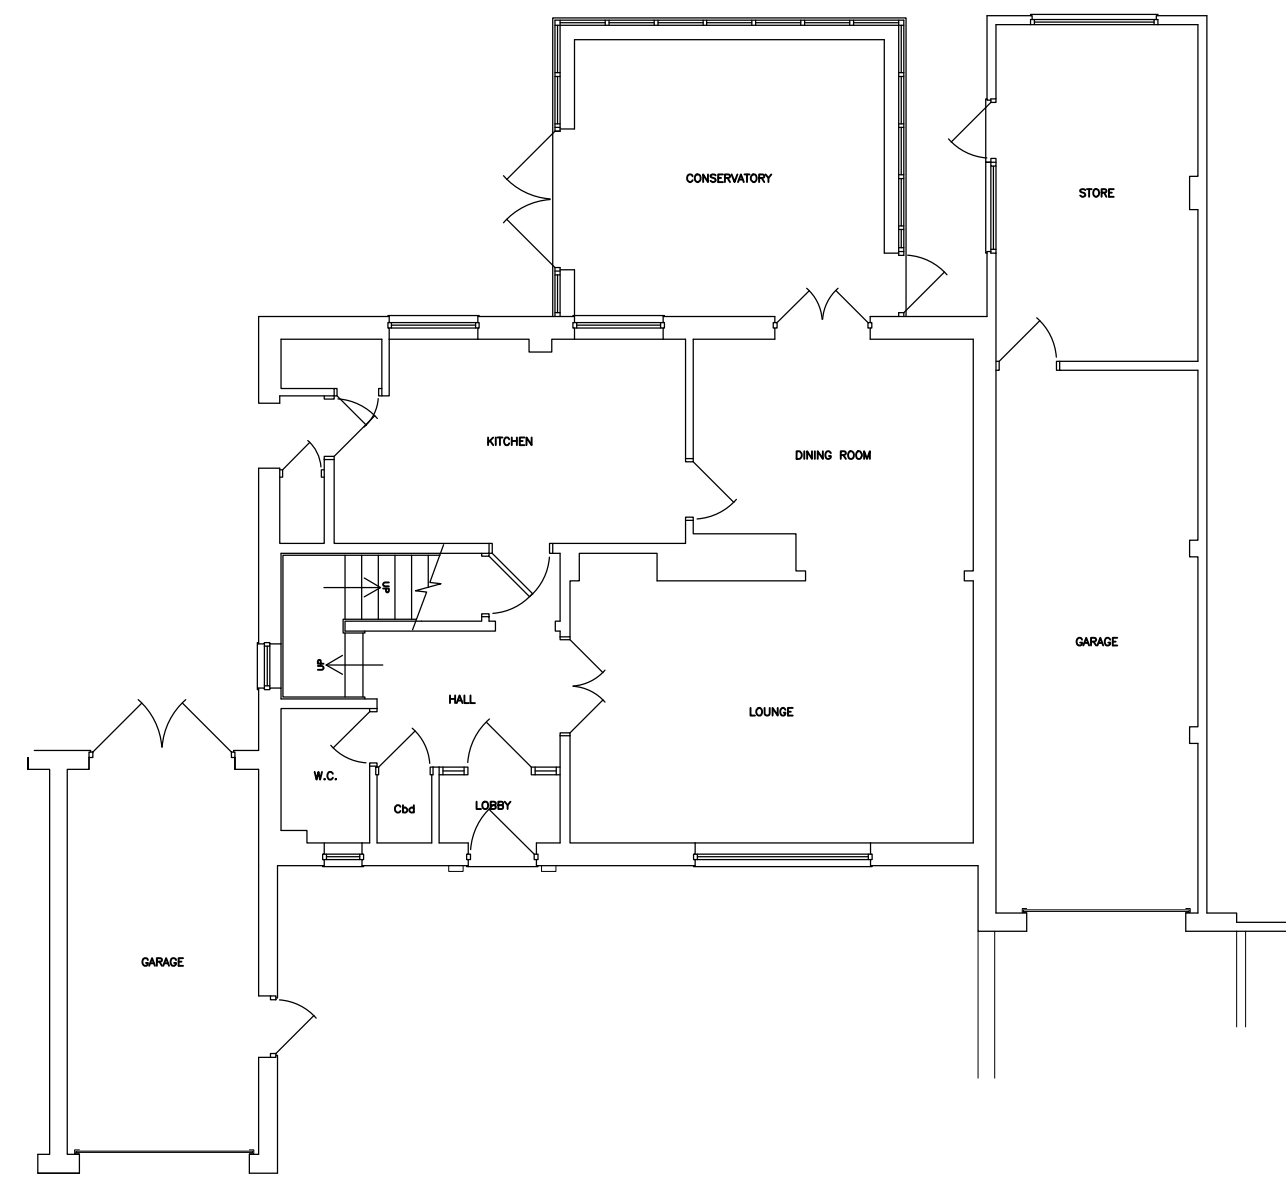

- GROUND FLOOR PLAN - 1:100 -
- EXISTING -

NOTE:
DIMENSIONS MARKED "*"
SHALL BE ADJUSTED TO
SUIT SITE CONDITIONS

   

Revisions		
Client Mr & Mrs J Hughes		
Job Title PROPOSED FRONT PORCH EXTENSION		
7 SERGISON ROAD HAYWARDS HEATH WEST SUSSEX RH16 1HS		
Drawing Title GENERAL ARRANGEMENT		
T. J. Evans Building Drawings & Technical Service		
Holly's Choice Spithurst Road Barcombe East Sussex BN8 5EF Telephone (01273) 400835 E-mail: Tim@TJEvansLtd.co.uk		
Date	October 2026	Paper Size A1
Drawing Number	5 2 6 / 0 1 8 / 0 1	0