



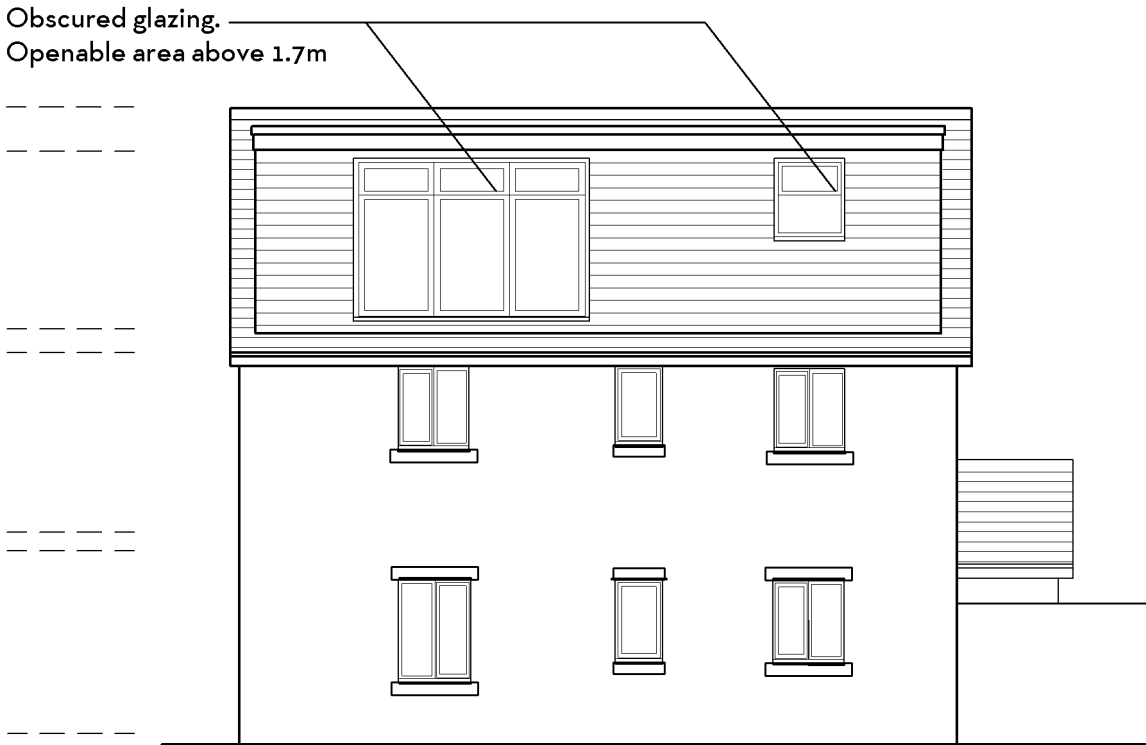

NORTH EAST ELEVATION

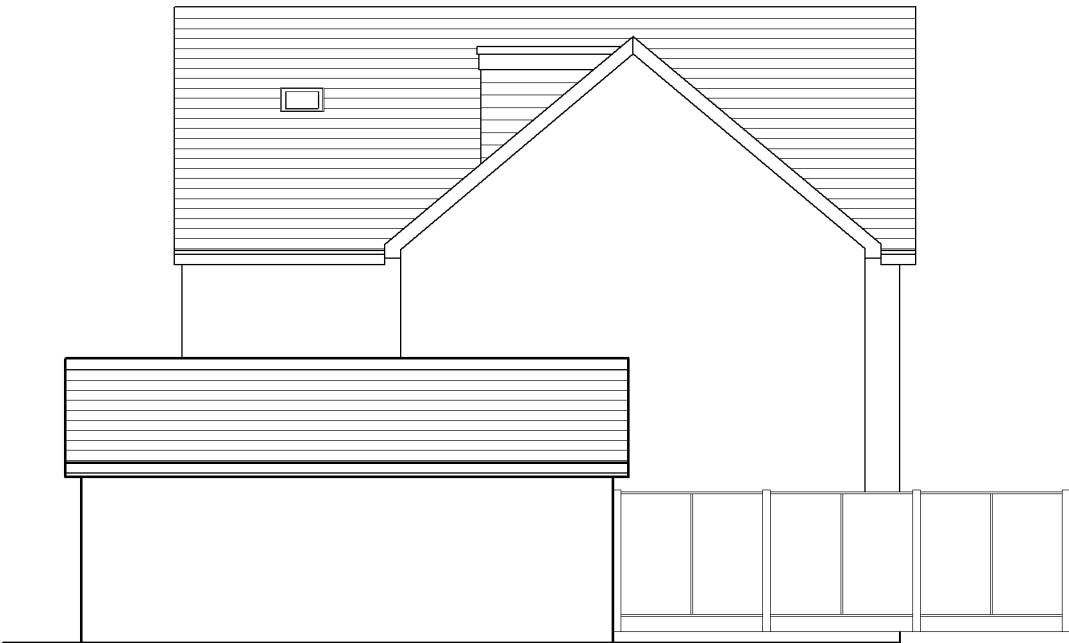


NORTH WEST ELEVATION



SOUTH EAST ELEVATION



SOUTH WEST ELEVATION

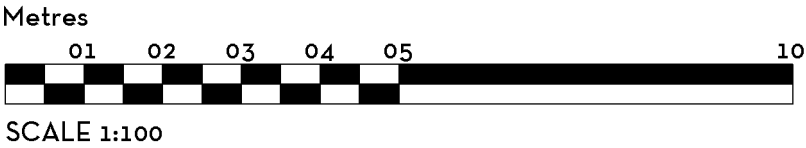

revisions

ref	date		drawn
-	x	x	x

DESIGN INTENT ONLY NOTES FOR CONSTRUCTION:

1. Dimensions shall be checked and verified prior to work being commenced on site.
2. This drawing is issued for the sole and exclusive use of the named recipient. Distribution to any third party is on the strict understanding that no liability is accepted by KM Architecture for any discrepancies, errors or omissions that may be present and no guarantee is offered as to the accuracy of the information shown.

PLANNING DRAWING

KM ARCHITECTURE CHARTERED ARCHITECT

46 VALEBRIDGE DRIVE
BURGESS HILL
WEST SUSSEX
RH15 0RW

07862093254
kelly@kmarchitecture.co.uk
www.kmarchitecture.co.uk

job
1 FIVE OAKS WAY
HASOCKS
WEST SUSSEX
BN6 9ZU

title
ELEVATIONS AS PROPOSED

scale 1:100 @ A3

date 03/09/25

drawn KMM

drawing number 2095_00_14

revision
-