



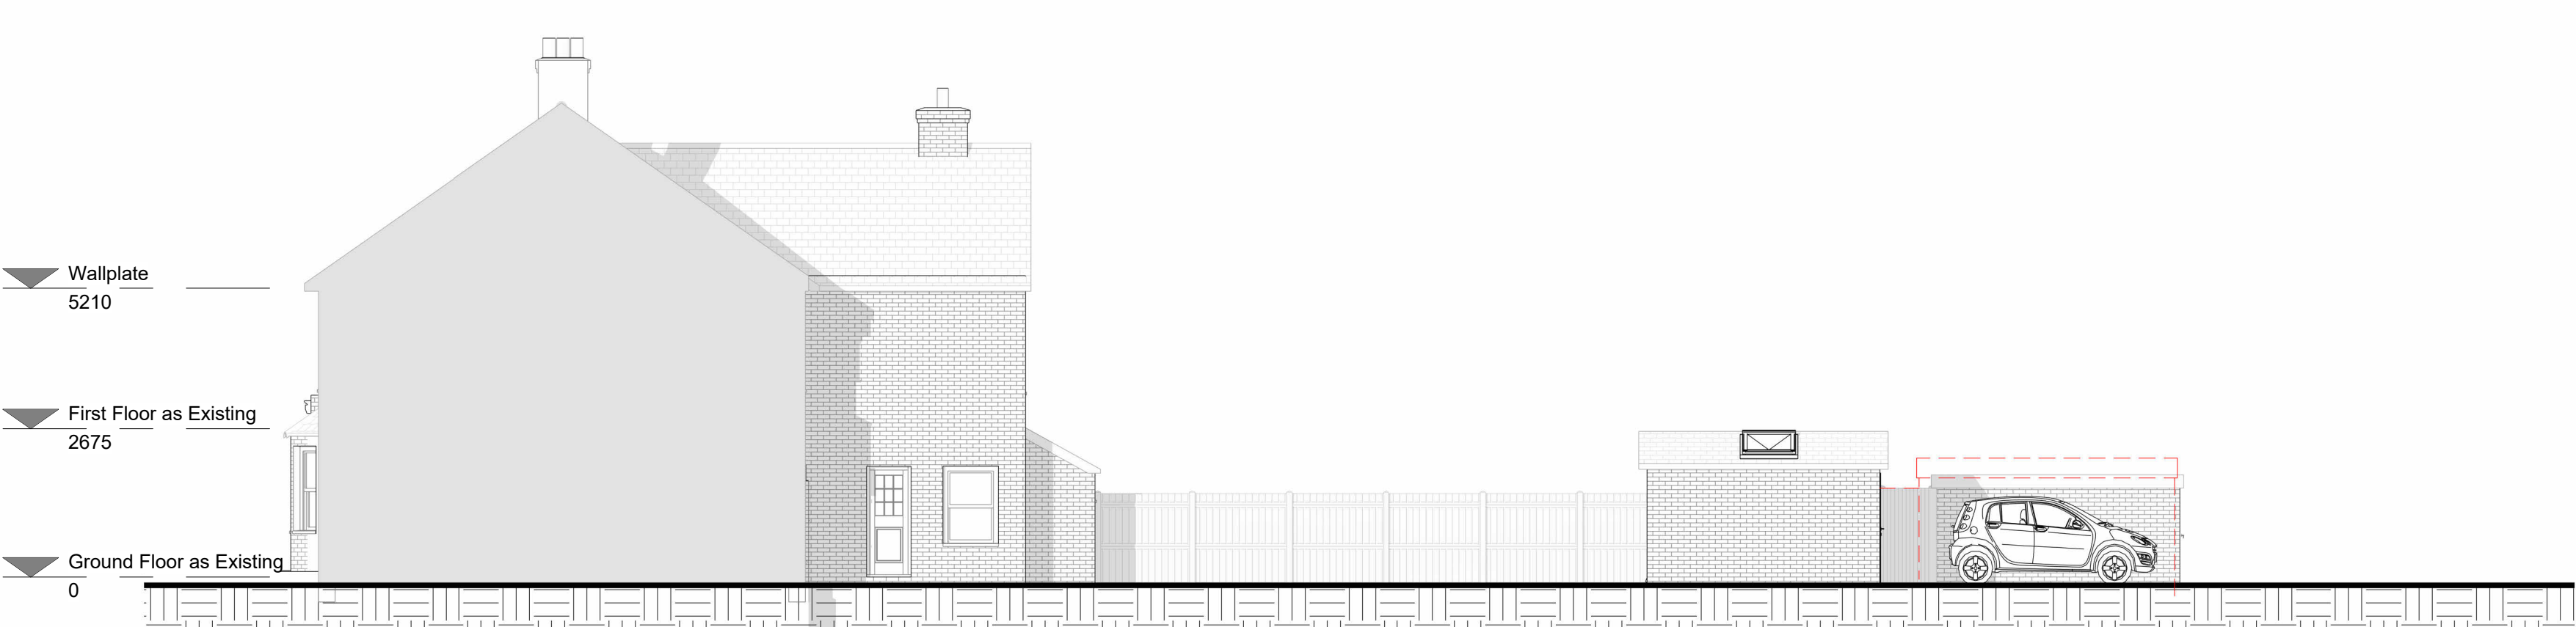


South as Proposed
1 : 100




East as Proposed
1 : 100

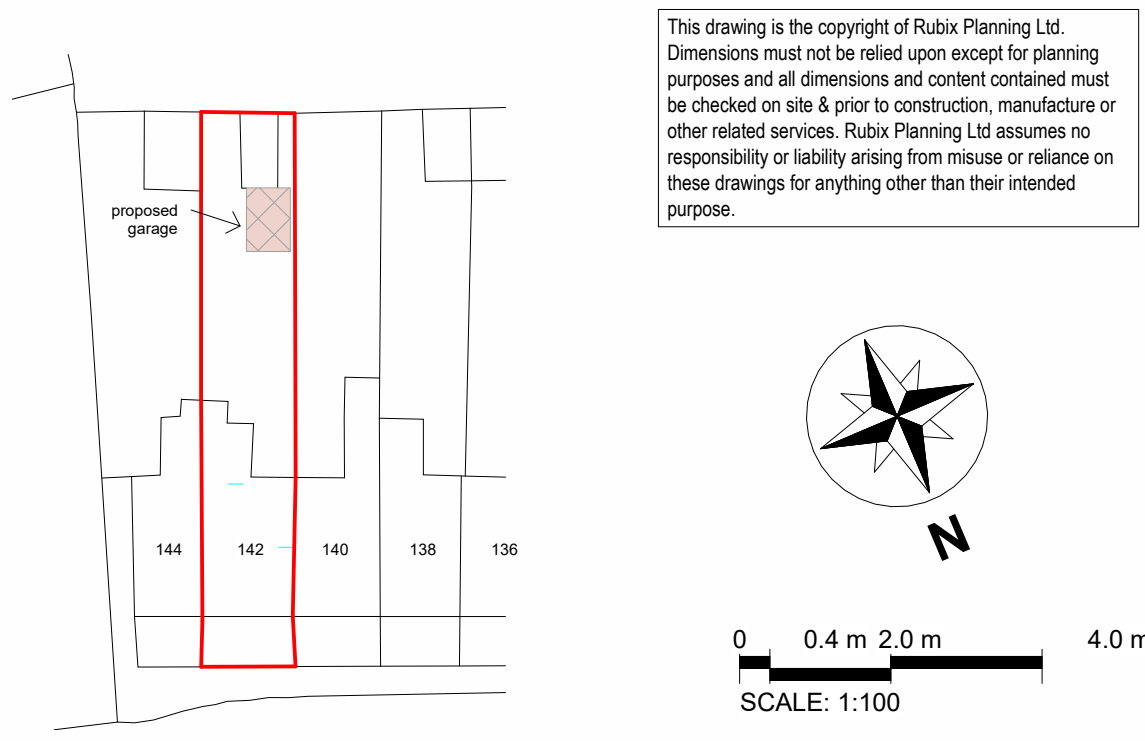


Block Plan as Proposed
1 : 500

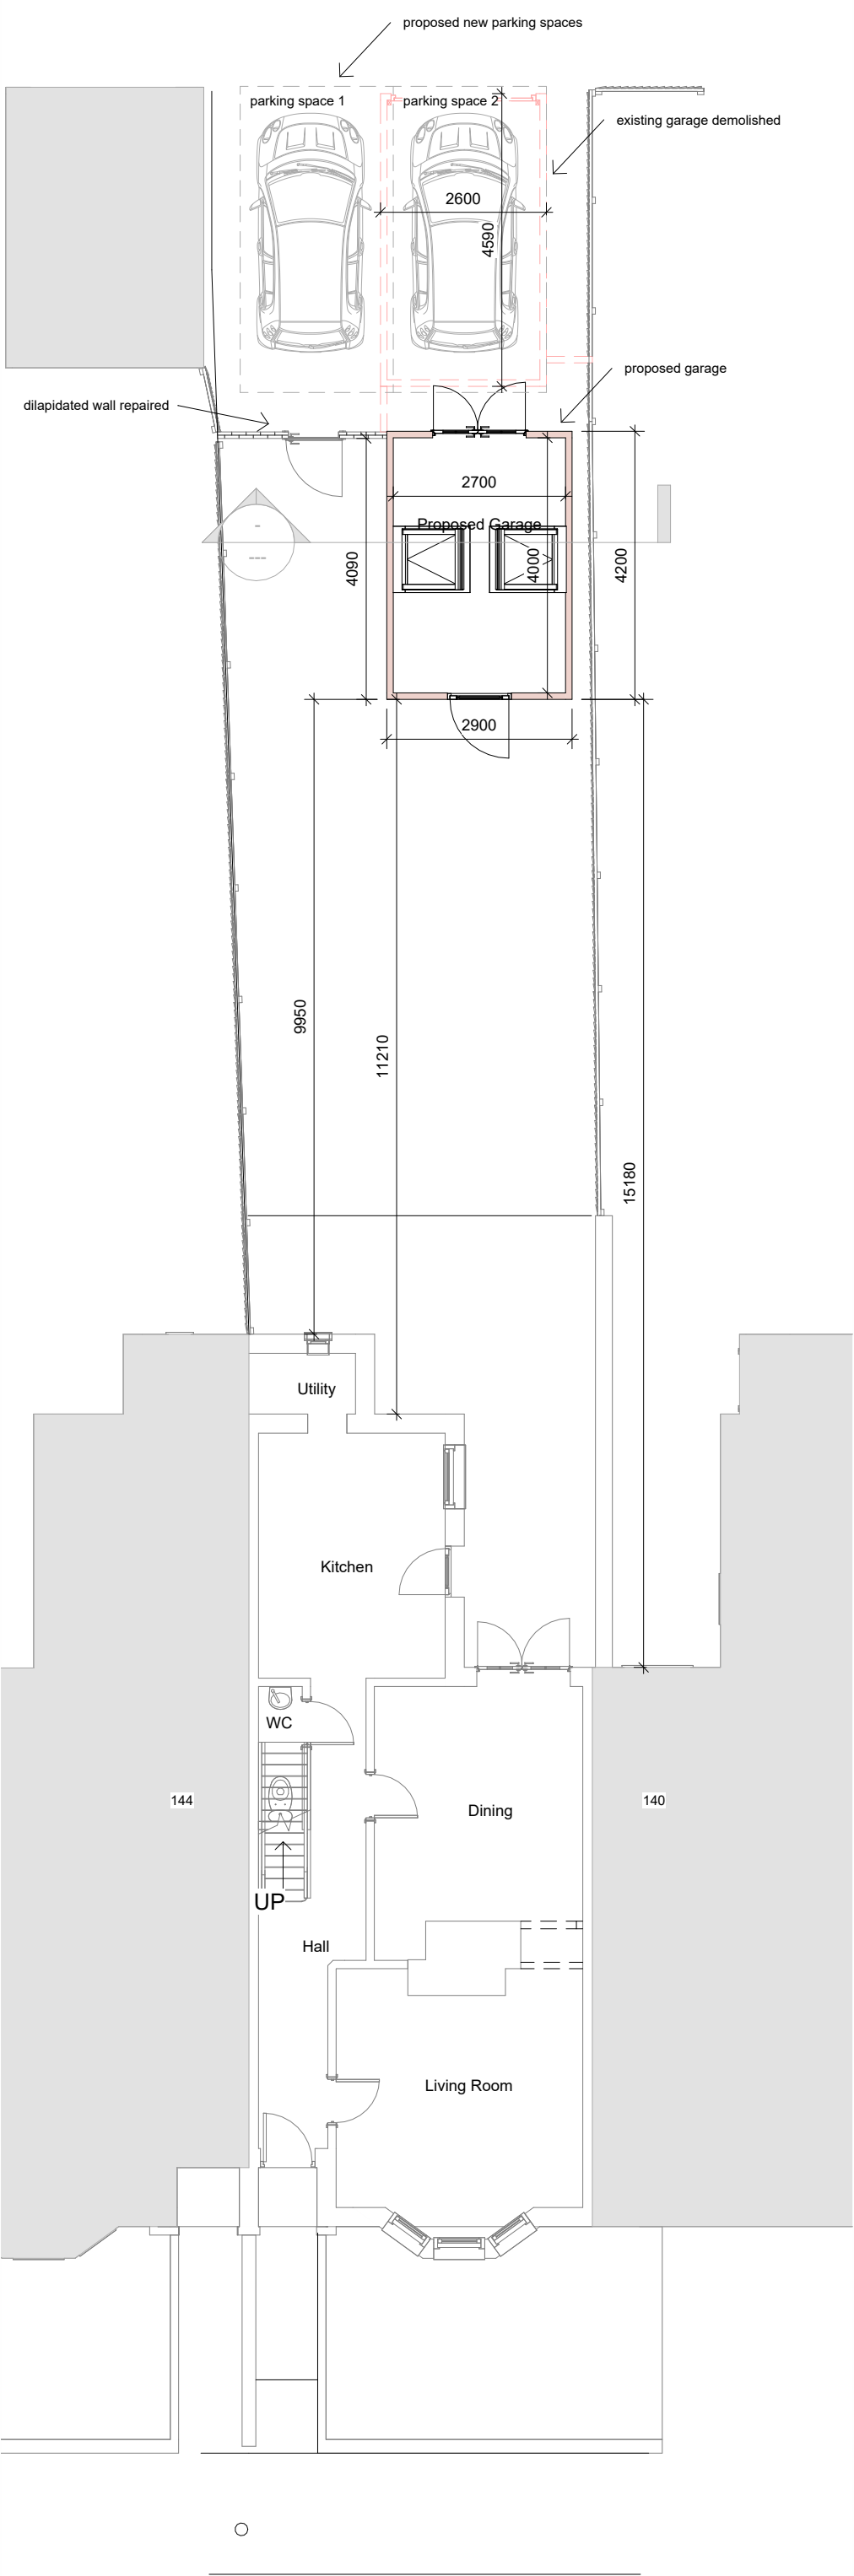


Ground Floor as Proposed
1 : 100

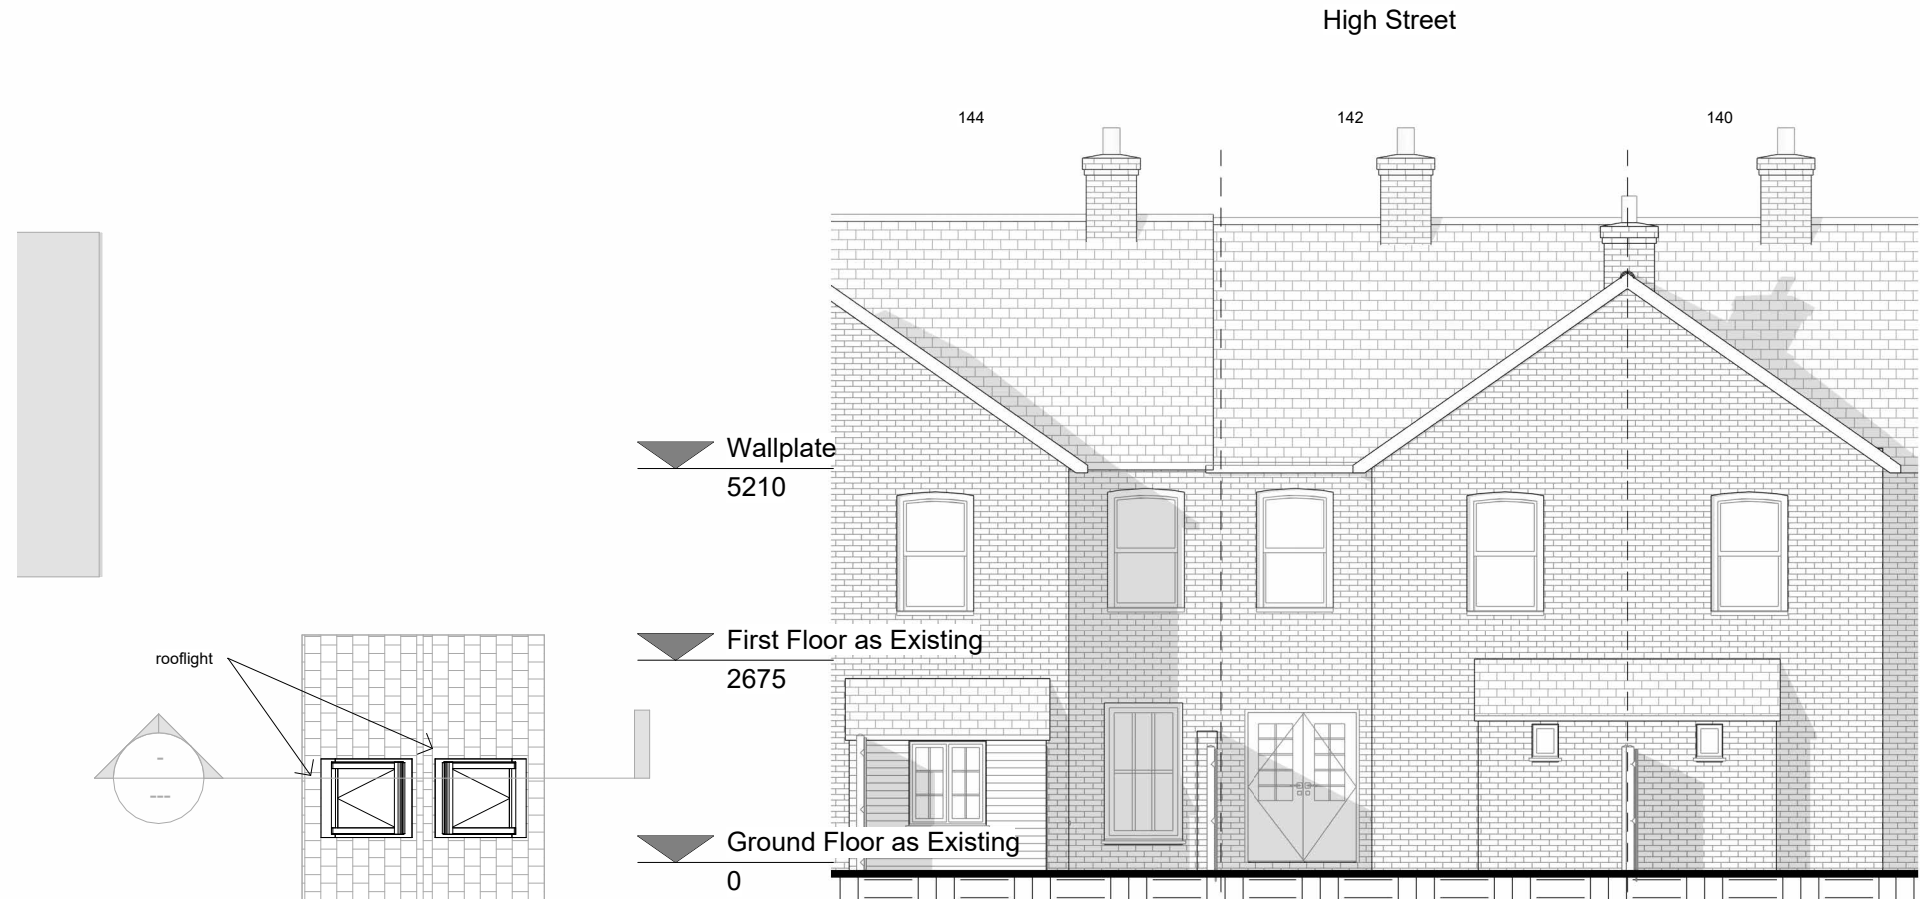


North as Proposed
1 : 100

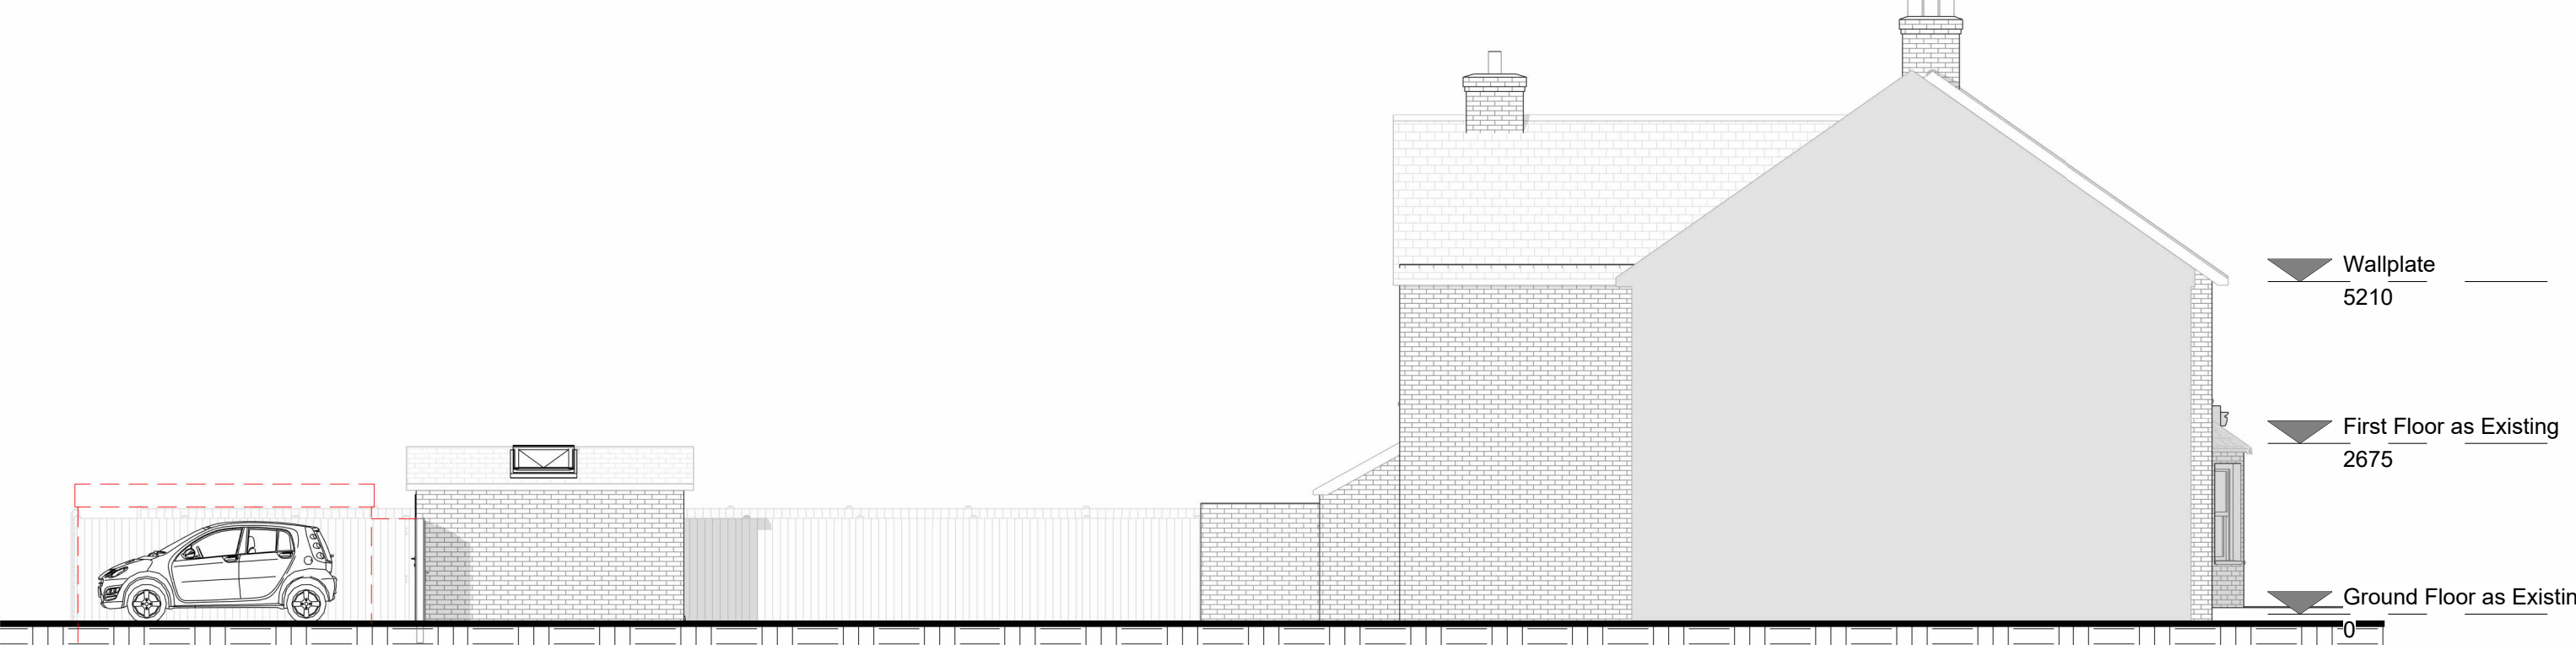


West as as Proposed
1 : 100

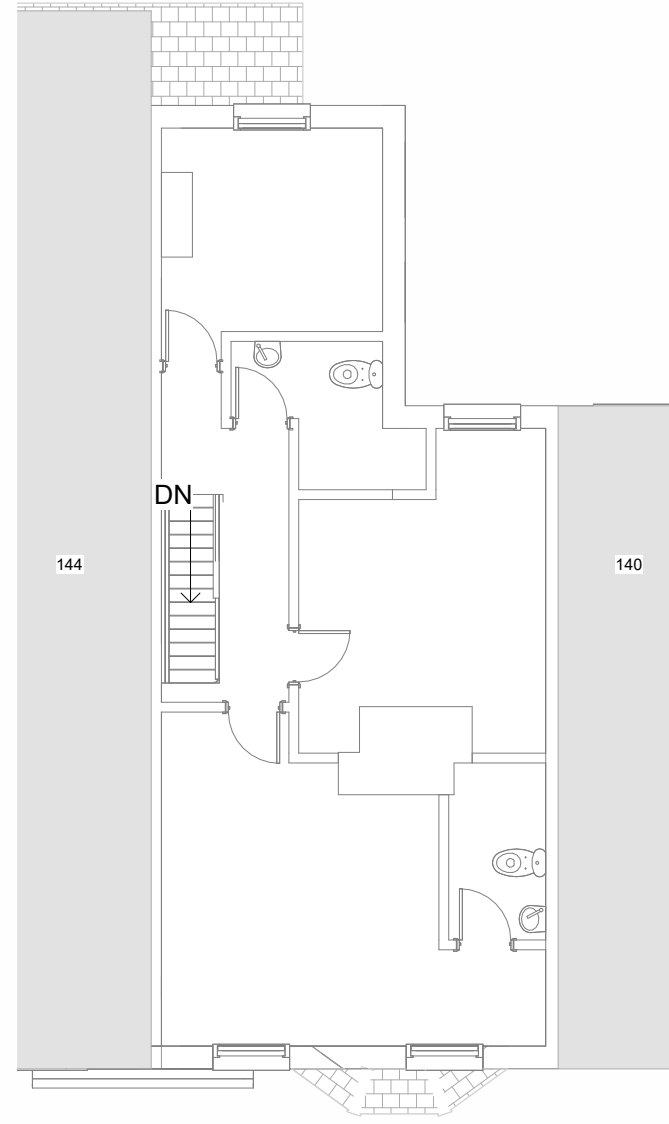


First Floor as Proposed
1 : 100

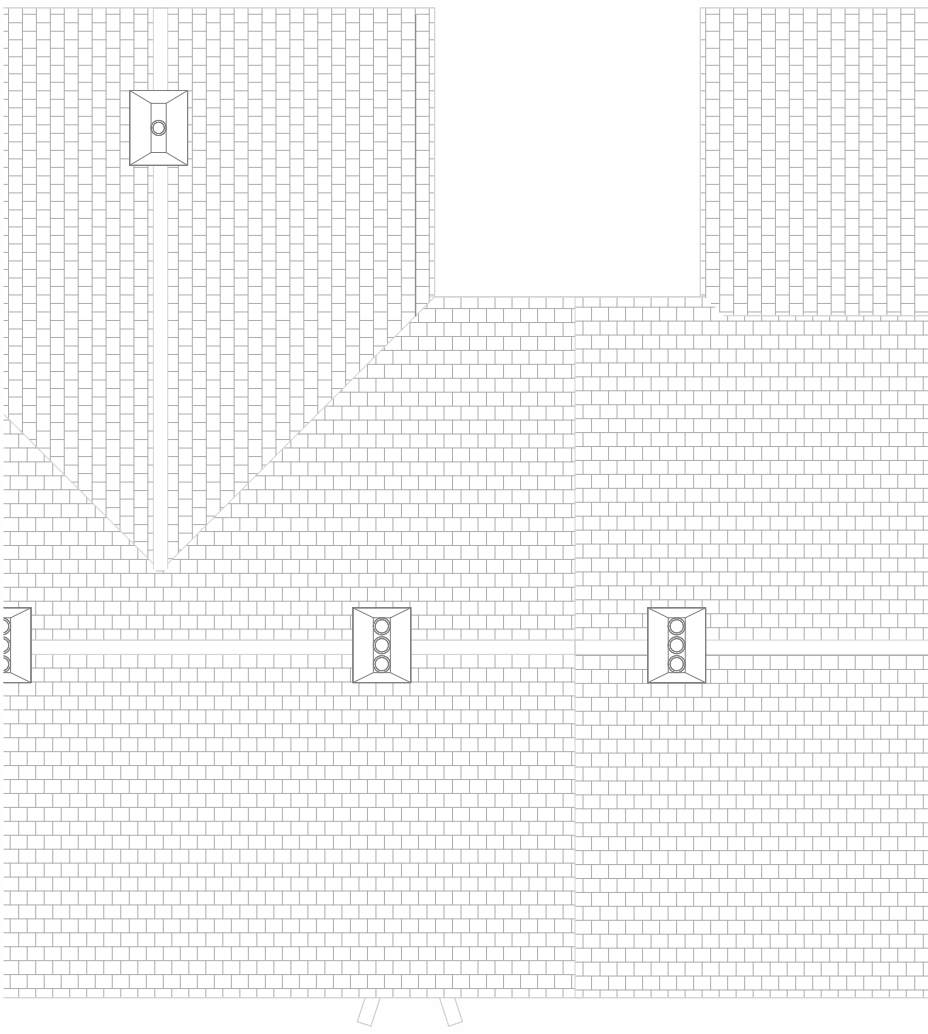


Roof Plan (unchanged)
1 : 100

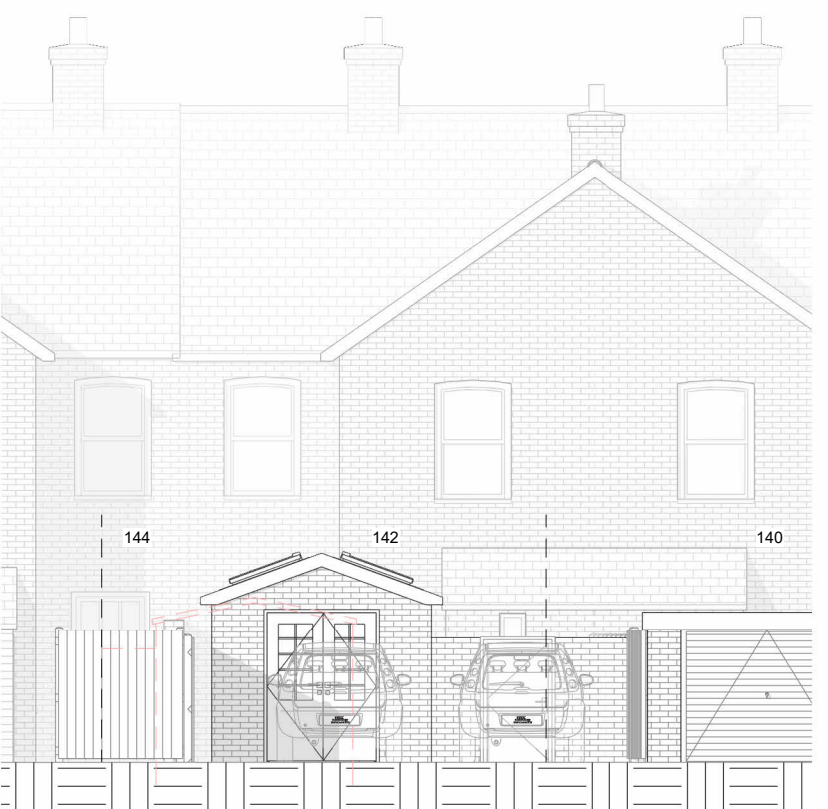


Garage North as Proposed
1 : 100

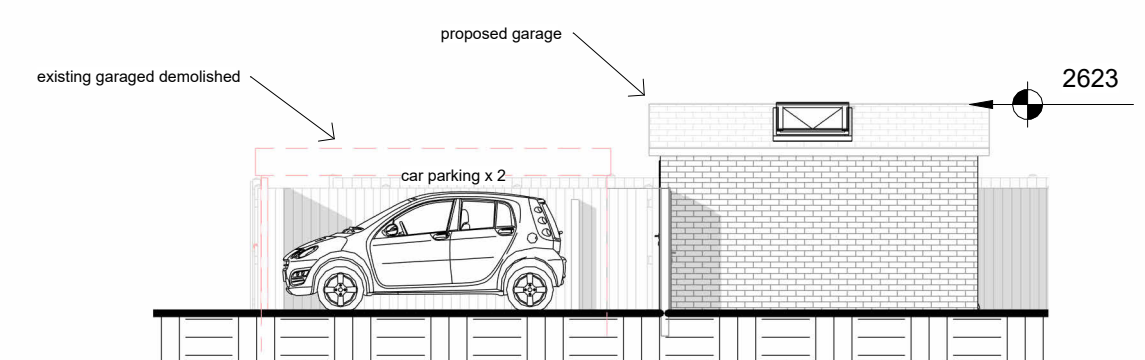

Garage West as Proposed
1 : 100

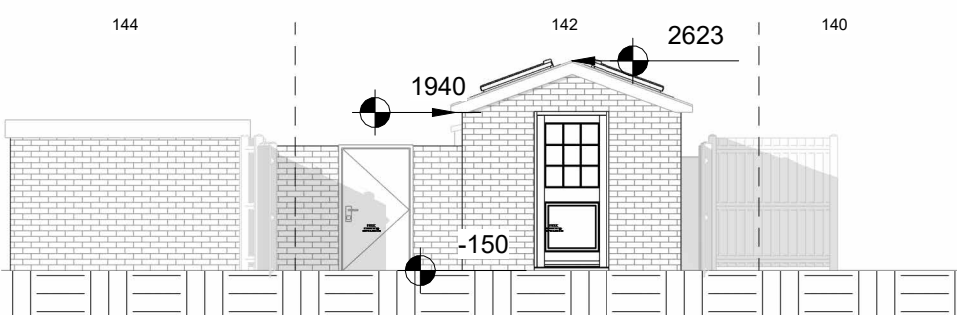

Garage South as Proposed
1 : 100

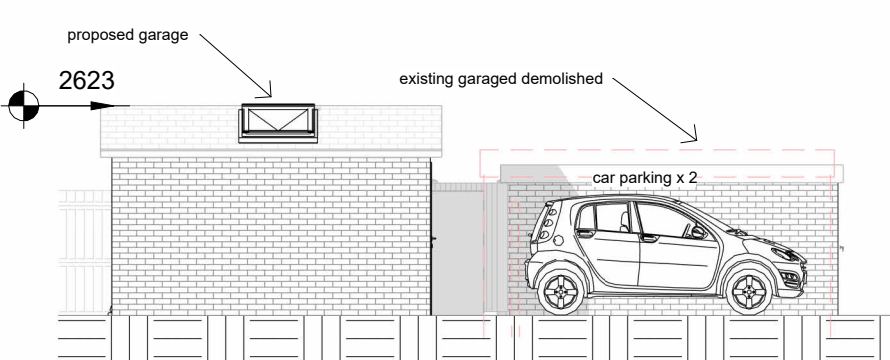

Garage East as Proposed
1 : 100

A		11/03/25	Updated	
Revision Number		Revision Date		Revision Description
Revision Schedule				
 Rubix Planning				
 info@rubixplanning.com				
 Call Us: 0333 444 0208				
 www.rubixplanning.com				
Registered Company in England & Wales. Company Number: 11613434 Registered Office: Marine House 151 Western Road, Haywards Heath, West Sussex RH16 3UH				
client:		Jayne Webb		
project:		Extensions & Alterations		
site:		142 High Street Hurstpierpoint BN6 9PA		
drawing:				
Drawings as Proposed				
scale: As indicated		size: A1	by: TC	
project: 2365		dwg: 03	rev: A	