


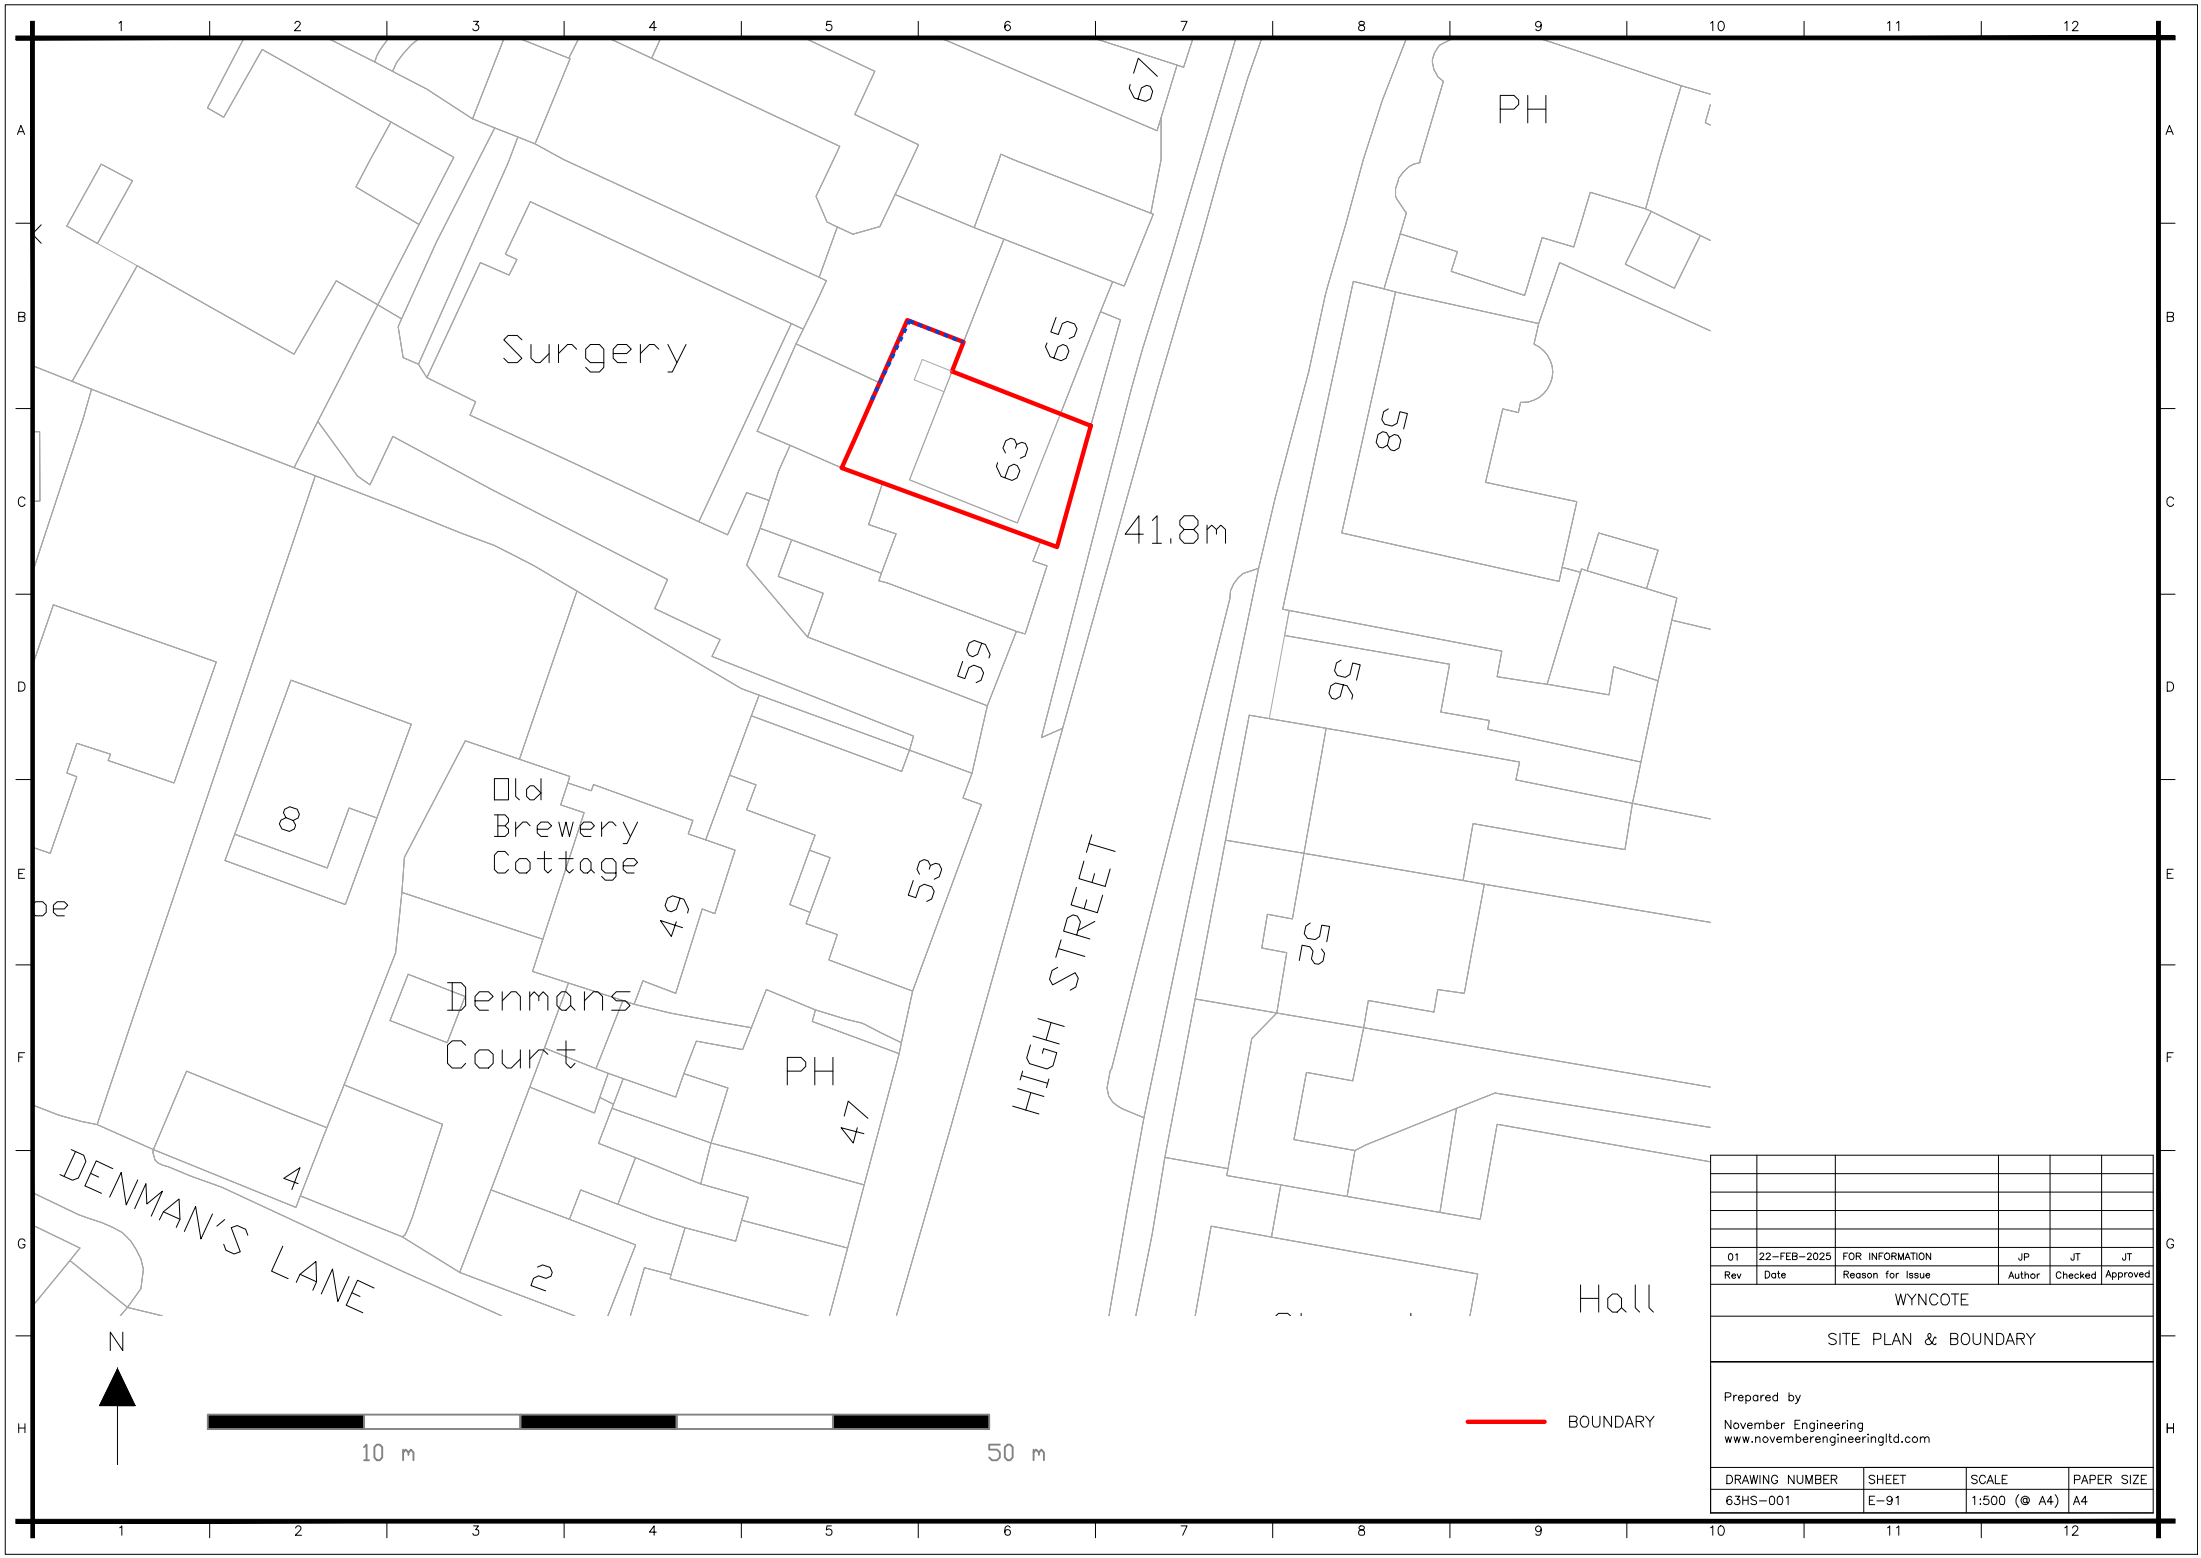

01	22-FEB-2025	FOR INFORMATION	JP	JT	JT
Rev	Date	Reason for Issue	Author	Checked	Approved
WYNCOTE					
SITE PLAN & BOUNDARY					
Prepared by November Engineering www.novemberengineeringltd.com					
DRAWING NUMBER		SHEET		SCALE	PAPER SIZE
63HS-001		E-91		1:500 (Ⓢ A4)	A4