

For construction purposes do not scale from this drawing.

Use figured dimensions only.


If in doubt ask.

All dimensions to be checked on site.

Work to be carried out in accordance with by-laws and regulations of local authorities and statutory undertakers.





EXISTING FRONT NORTH ELEVATION

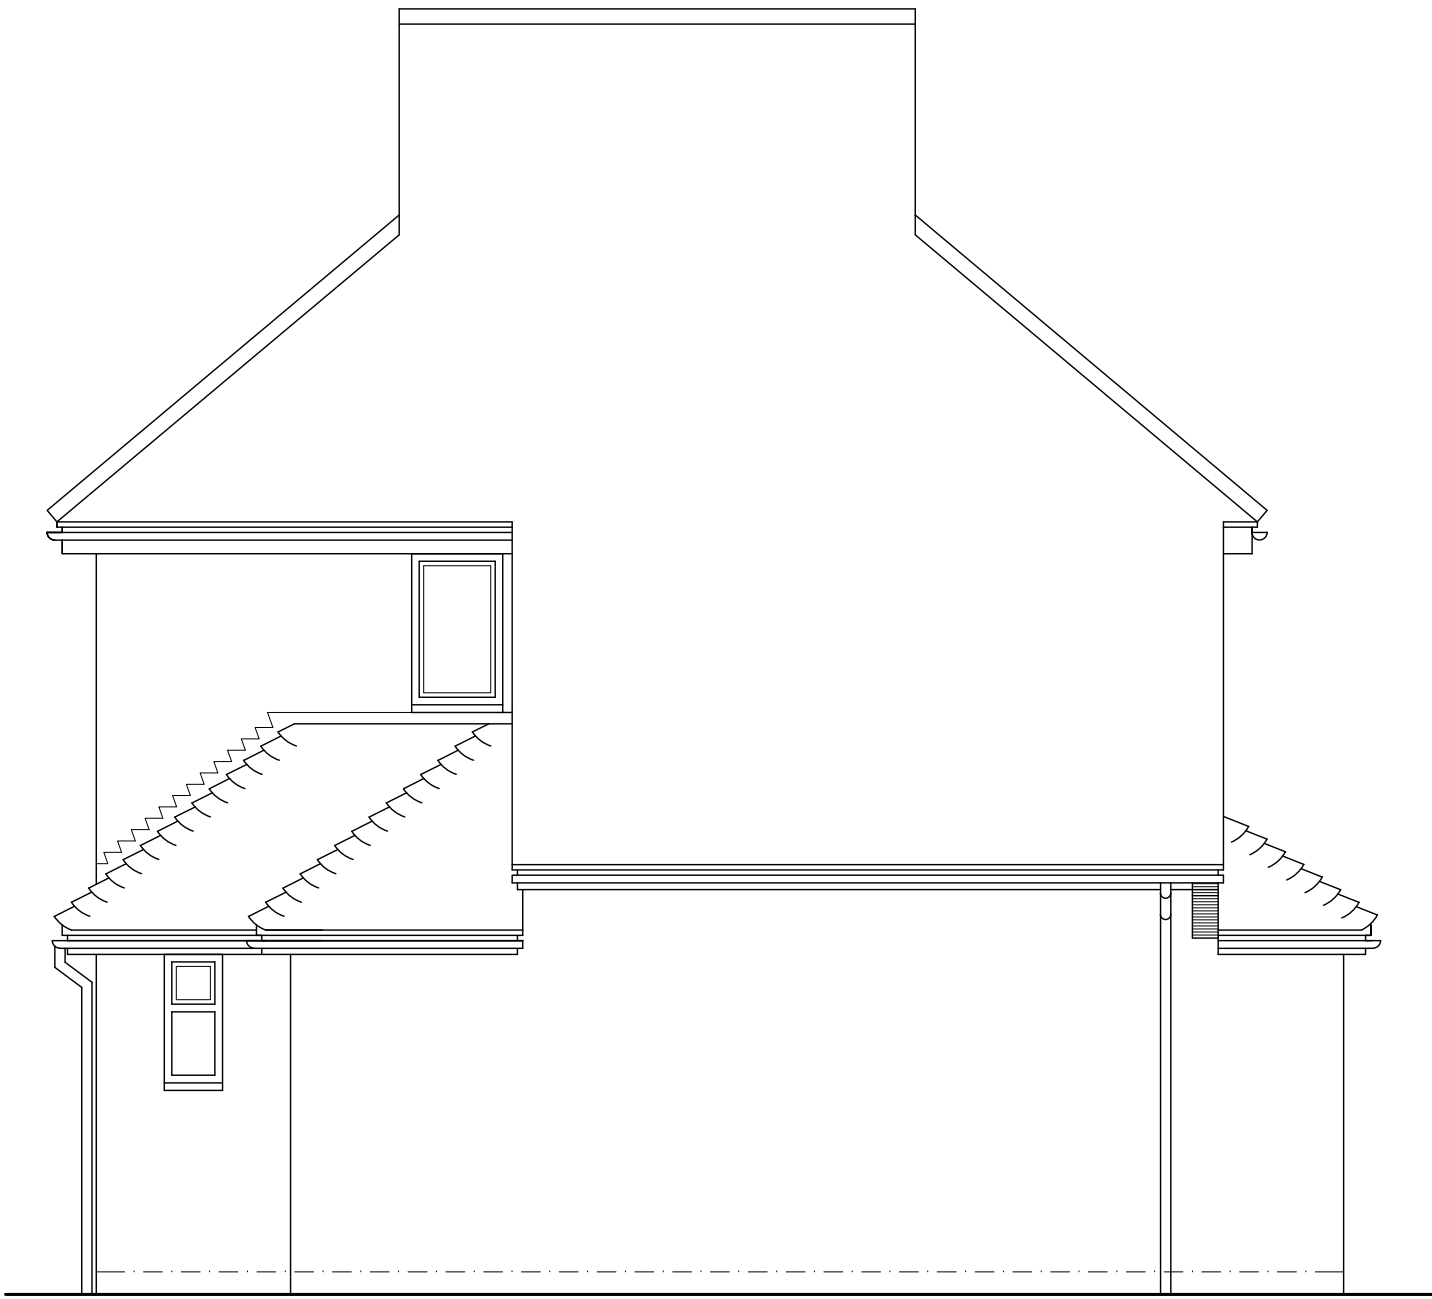


EXISTING SIDE EAST ELEVATION




EXISTING REAR SOUTH ELEVATION

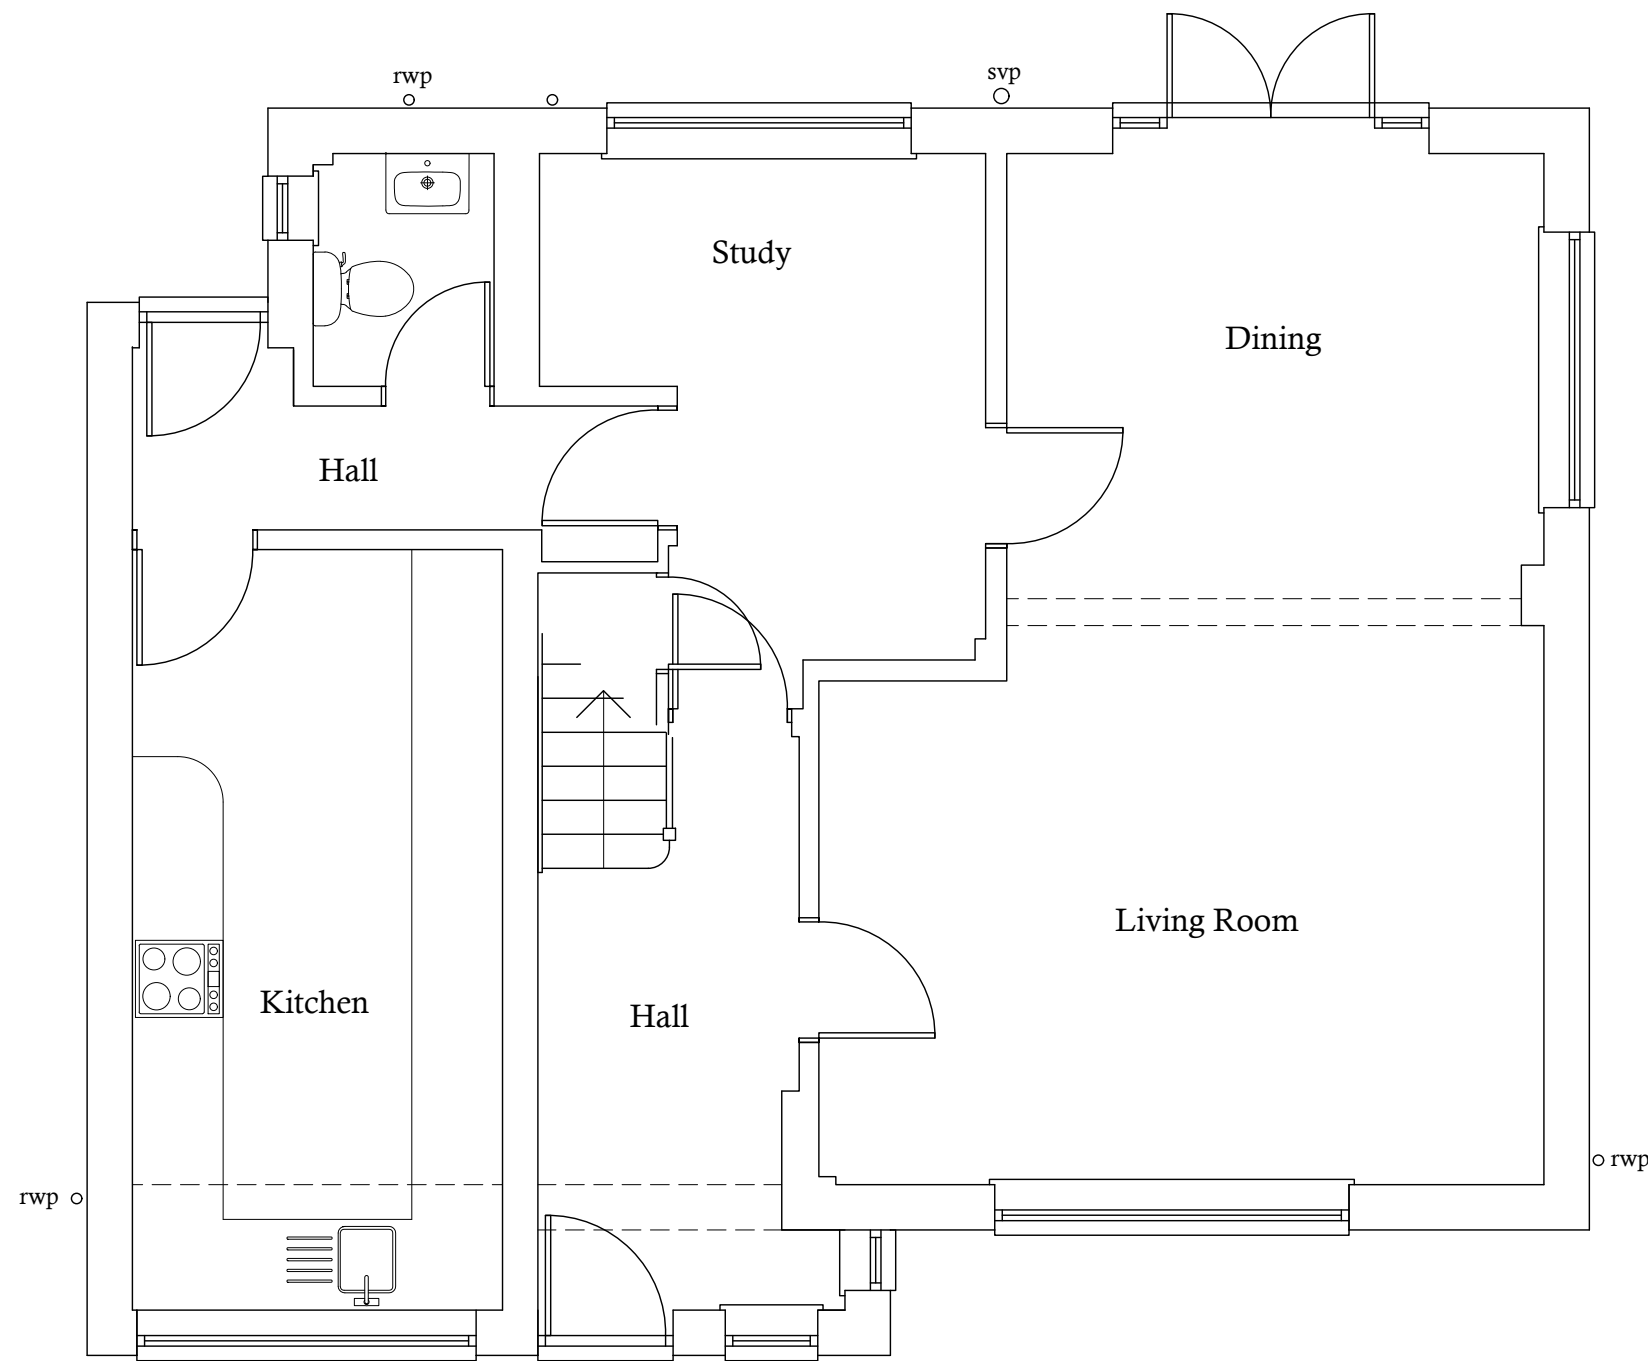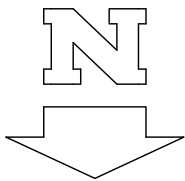

EXISTING GROUND FLOOR PLAN

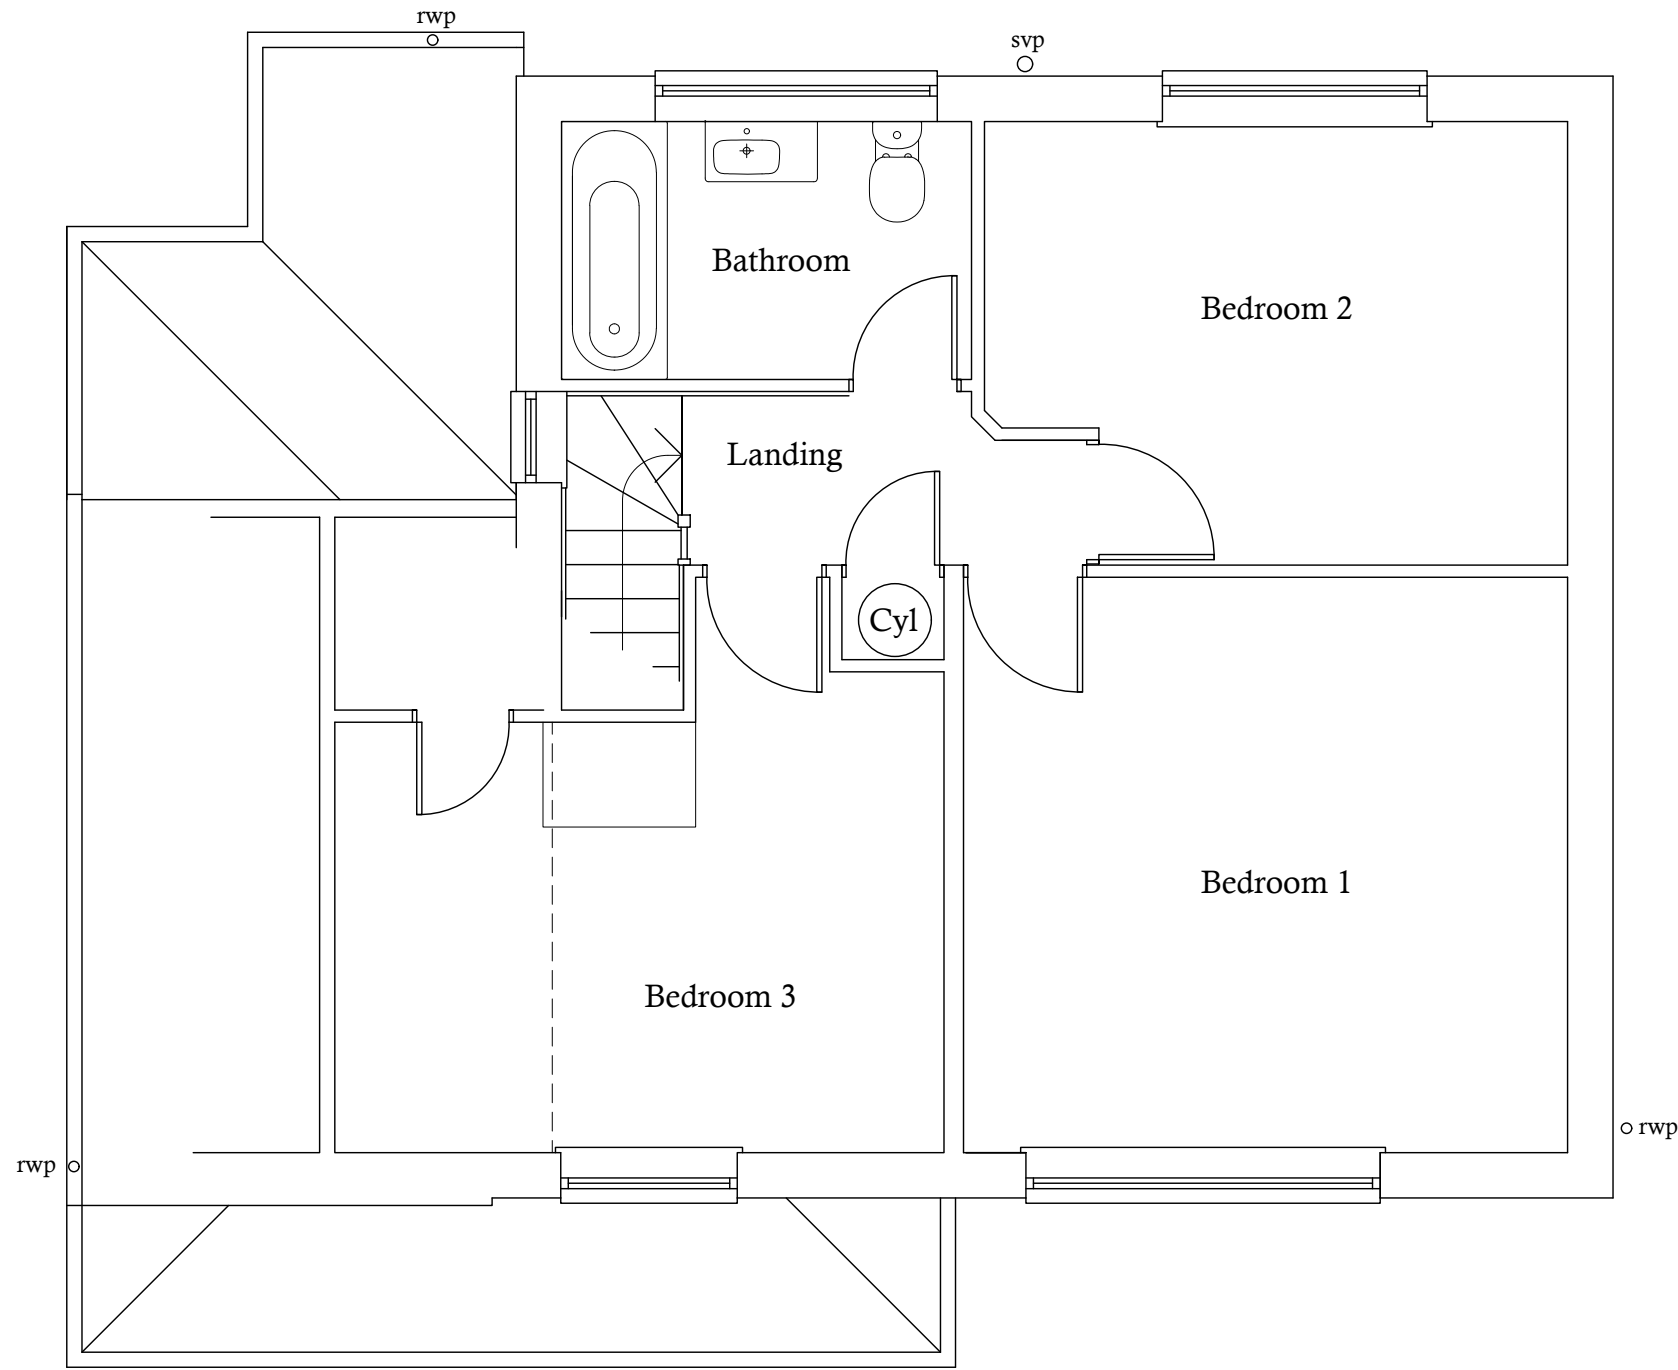


EXISTING FIRST FLOOR PLAN

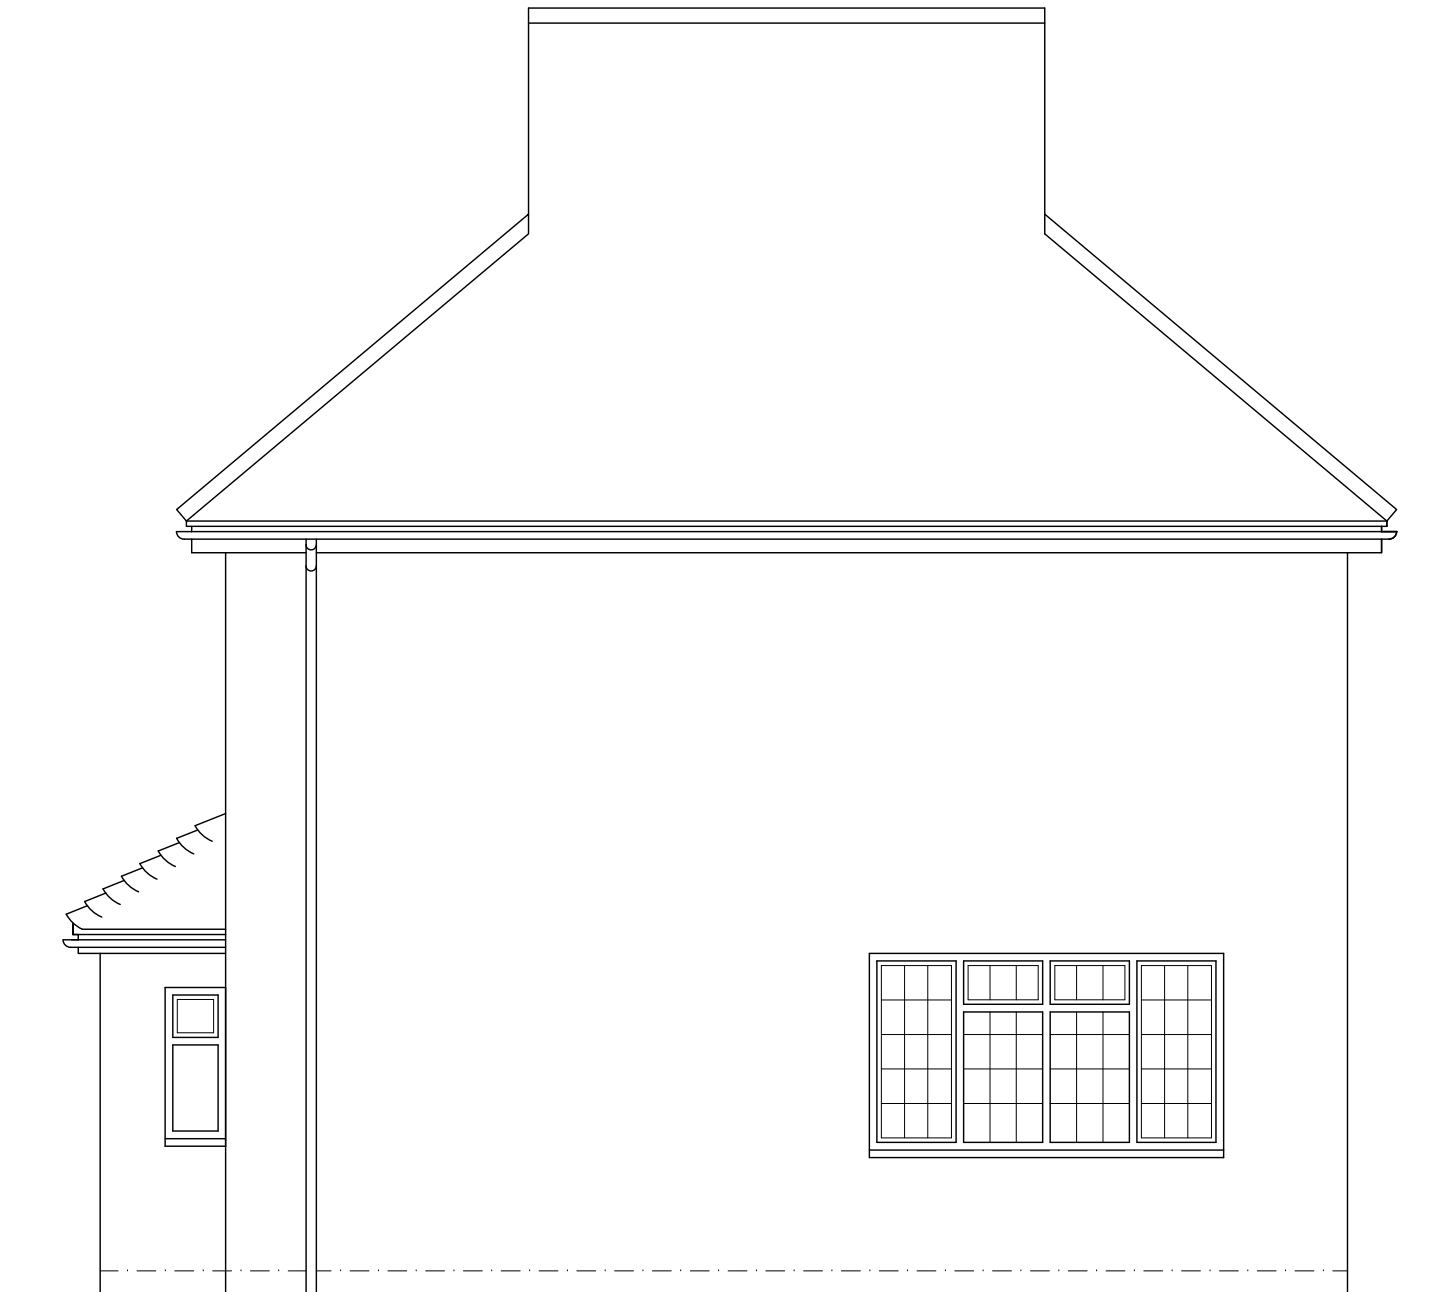

EXISTING SIDE WEST ELEVATION
Landing

3 The Moorings,
Felbridge,
East Grinstead,
West Sussex. RH19 2TD.
01732 808238 www.arcarch.co.uk

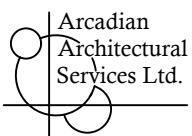

Job Title.
2 CHANTLERS CLOSE,
EAST GRINSTEAD,
WEST SUSSEX RH19 1LU.

Description.
Existing Floor Plans and Elevations.

Scale : 1:50 @ A1
Drawn By : mpp
Date : January 2025
Checked By : ajp

Drawing No: EG.FB.25/P/01