


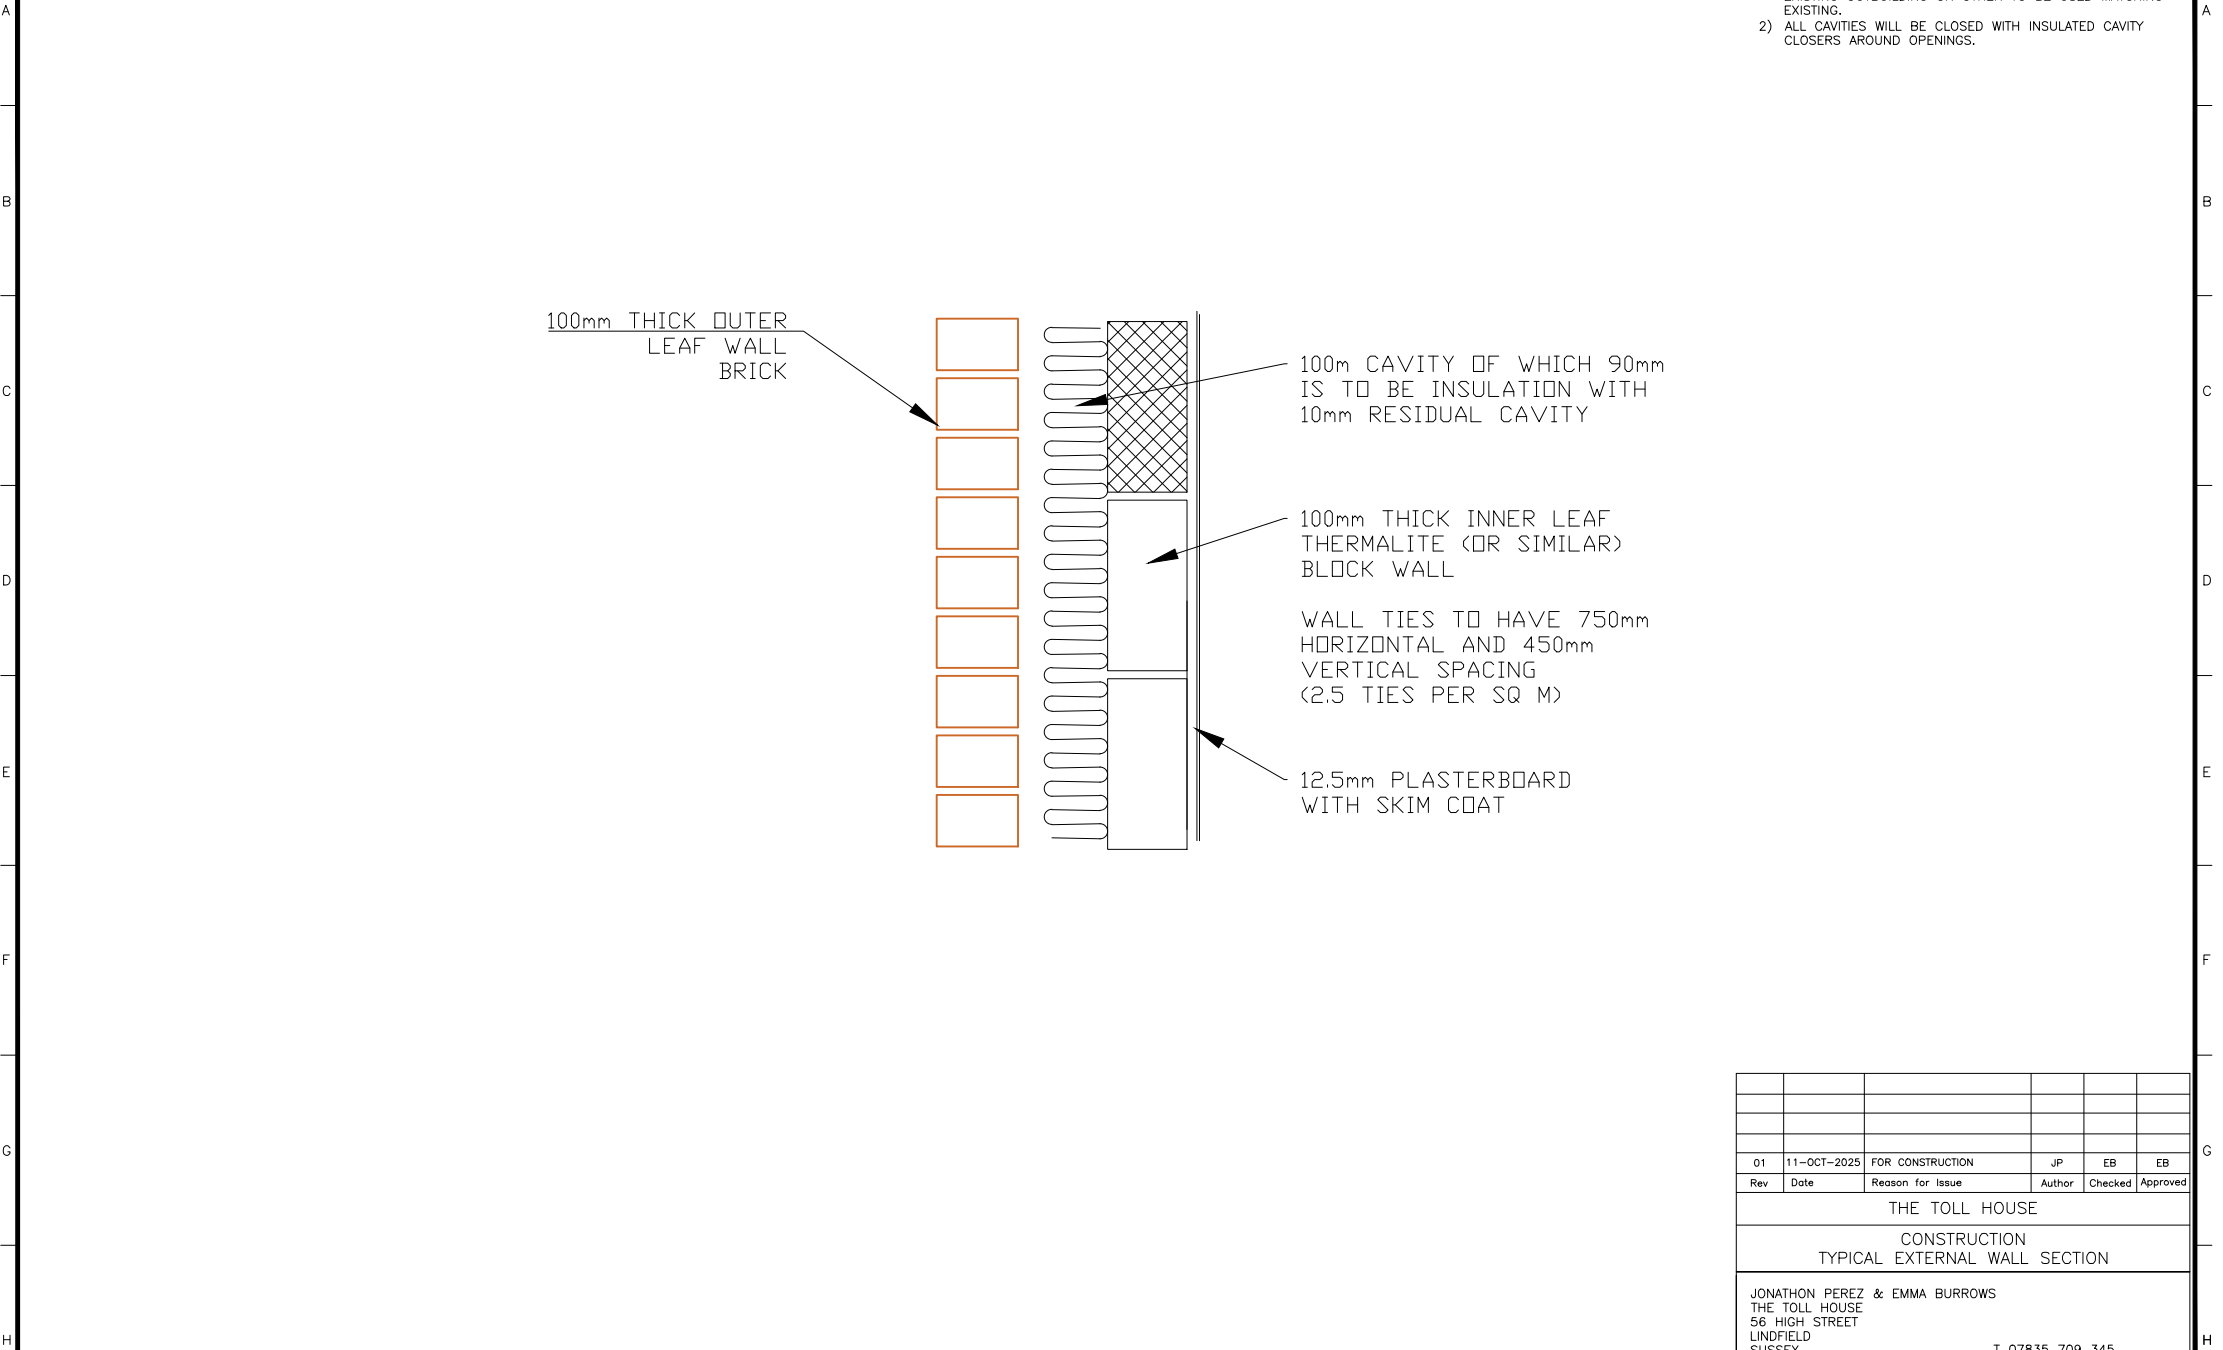

- NOTES:
- 1) EXTERNAL BRICK WHERE POSSIBLE TO BE RECLAIMED FROM EXISTING OUTBUILDING OR OTHER TO BE USED MATCHING EXISTING.
  - 2) ALL CAVITIES WILL BE CLOSED WITH INSULATED CAVITY CLOSERS AROUND OPENINGS.

|                               |             |                  |                           |             |          |
|-------------------------------|-------------|------------------|---------------------------|-------------|----------|
|                               |             |                  |                           |             |          |
|                               |             |                  |                           |             |          |
|                               |             |                  |                           |             |          |
| 01                            | 11-OCT-2025 | FOR CONSTRUCTION | JP                        | EB          | EB       |
| Rev                           | Date        | Reason for Issue | Author                    | Checked     | Approved |
| THE TOLL HOUSE                |             |                  |                           |             |          |
| CONSTRUCTION                  |             |                  |                           |             |          |
| TYPICAL EXTERNAL WALL SECTION |             |                  |                           |             |          |
| JONATHON PEREZ & EMMA BURROWS |             |                  |                           |             |          |
| THE TOLL HOUSE                |             |                  |                           |             |          |
| 56 HIGH STREET                |             |                  |                           |             |          |
| LINDFIELD                     |             |                  |                           |             |          |
| SUSSEX                        |             |                  |                           |             |          |
| RH16 2HL                      |             |                  |                           |             |          |
|                               |             |                  | T 07835 709 345           |             |          |
|                               |             |                  | E jonathonperez@gmail.com |             |          |
| DRAWING NUMBER                |             | SHEET            |                           | SCALE       |          |
| 56HS-001                      |             | C-030            |                           | 1:10 (@ A4) |          |
|                               |             |                  |                           | PAPER SIZE  |          |
|                               |             |                  |                           | A4          |          |