


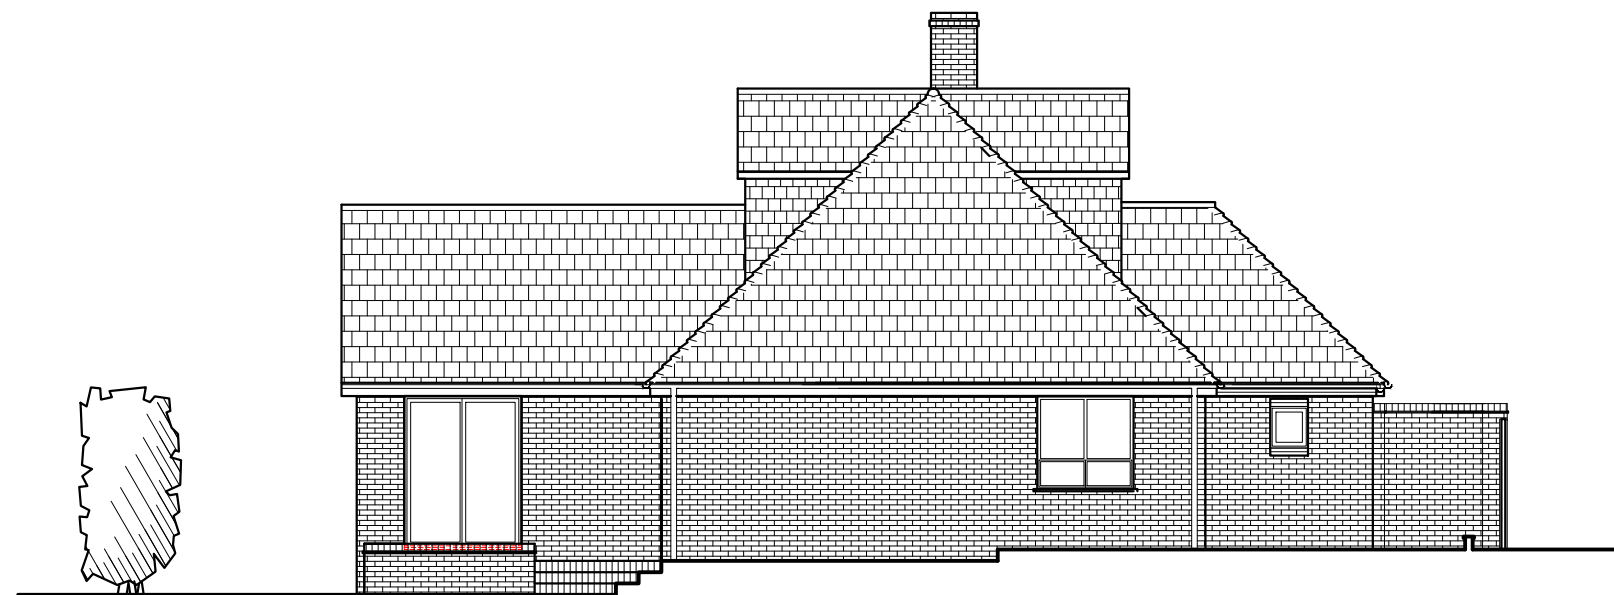

Rear Elevation




Side Elevation



Front Elevation



Side Elevation

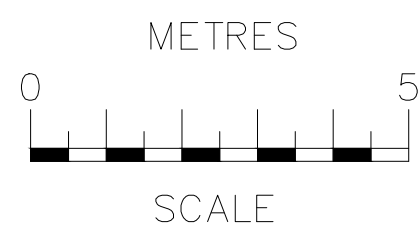

rev	date	description	
RB Design Corner Cottage, The Limes, Felbridge, East Grinstead, RH19 2QJ Tel: 01342 523 766 Mob 07988 998 928 e-mail: info@rossbendichdesign.co.uk			
project	drawing	date	job no
Meadway, Dunning Road, EG, RH19 4AB	WORKS	24.04.25	
client	ELEVATIONS EXISTING	scale @	drawing no
Mr and Mrs Doswell		1:100	PLN 02