



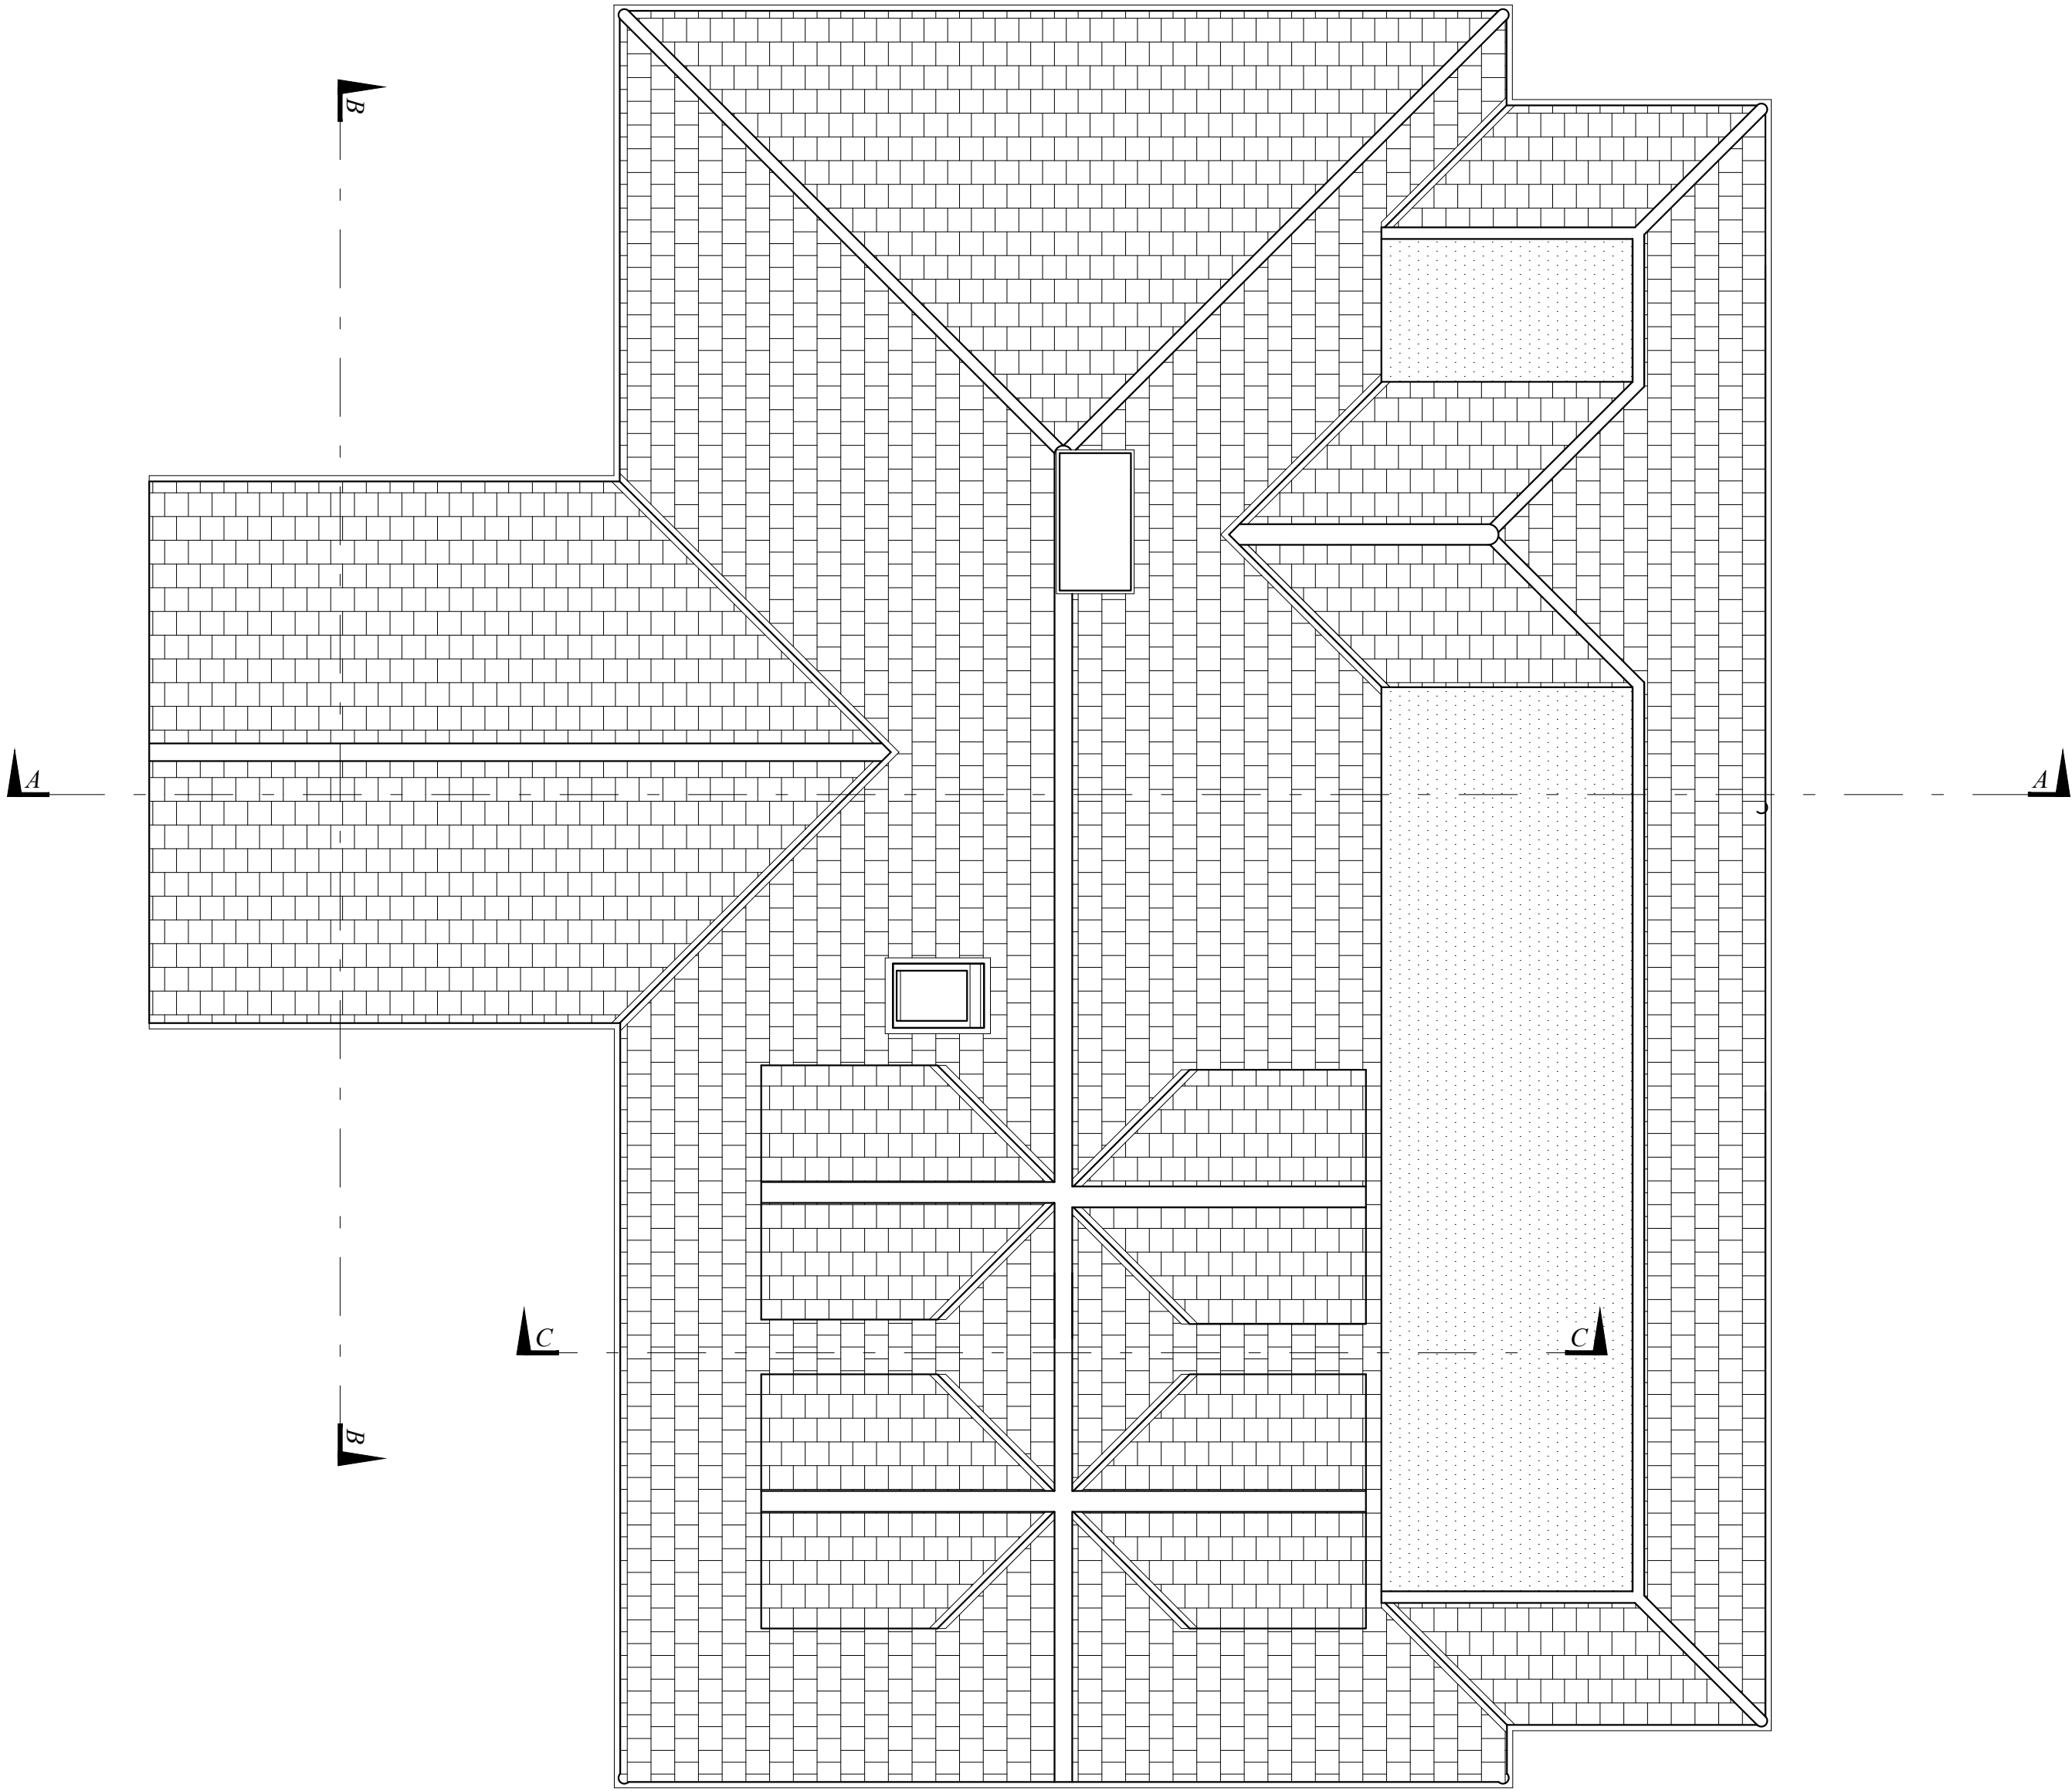

Roof Plan

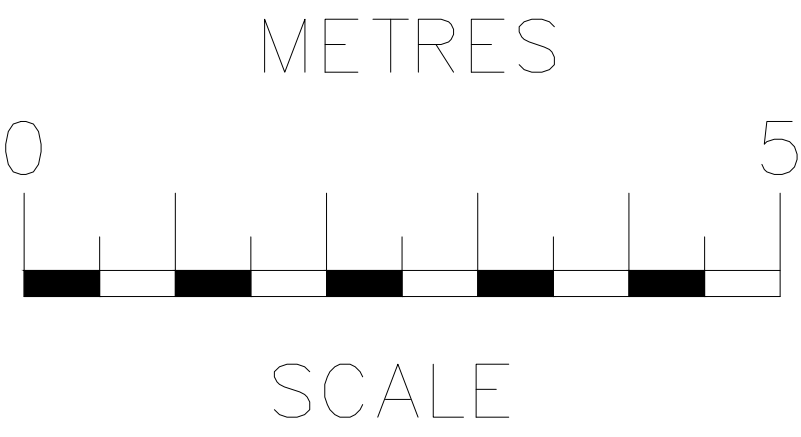

rev		date		description	
RB Design Corner Cottage, The Limes, Felbridge, East Grinstead, RH19 2QJ Tel: 01342 523 766 Mob 07988 998 928 e-mail: info@rossbonditchdesign.co.uk					
project	drawing			date	job no
Meadway, Dunnings Road, EG, RH19 4AB	WORKS			24.04.25	
client	scale @			drawing no	
Mr and Mrs Doswell	PLANS PROPOSED			1:50	PLN 08