




1 Existing Front elevation
Scale: 1:50

0 5m
Scale bar
THESE DRAWINGS ARE APPROXIMATE AND ARE FOR GUIDANCE ONLY
PLEASE CHECK DIMENSIONS ON SITE PRIOR TO ALL BUILDING WORKS

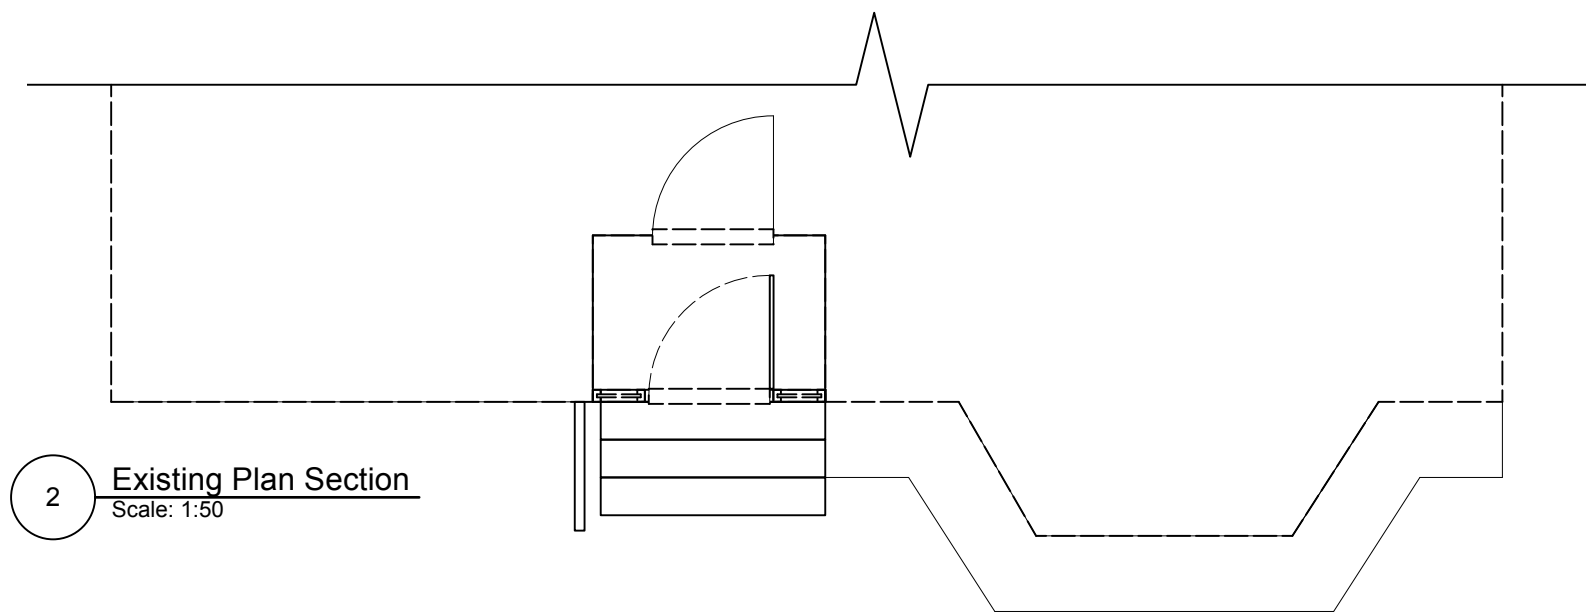

2 Existing Plan Section
Scale: 1:50




Client	Mr & Mrs Grimaldi		Drwg No 02
Project	Warrens Croft - Porch Door Renovation		
Address	Hickmans Lane, Lindfield, West Sussex RH16 2PX		Scale: AS SHOWN ON ELEVATIONS
Revision	V1	Date: 28/3/25	




3 Proposed Front Elevation
Scale: 1:50

0 5m
Scale bar
THESE DRAWINGS ARE APPROXIMATE AND ARE FOR GUIDANCE ONLY
PLEASE CHECK DIMENSIONS ON SITE PRIOR TO ALL BUILDING WORKS.

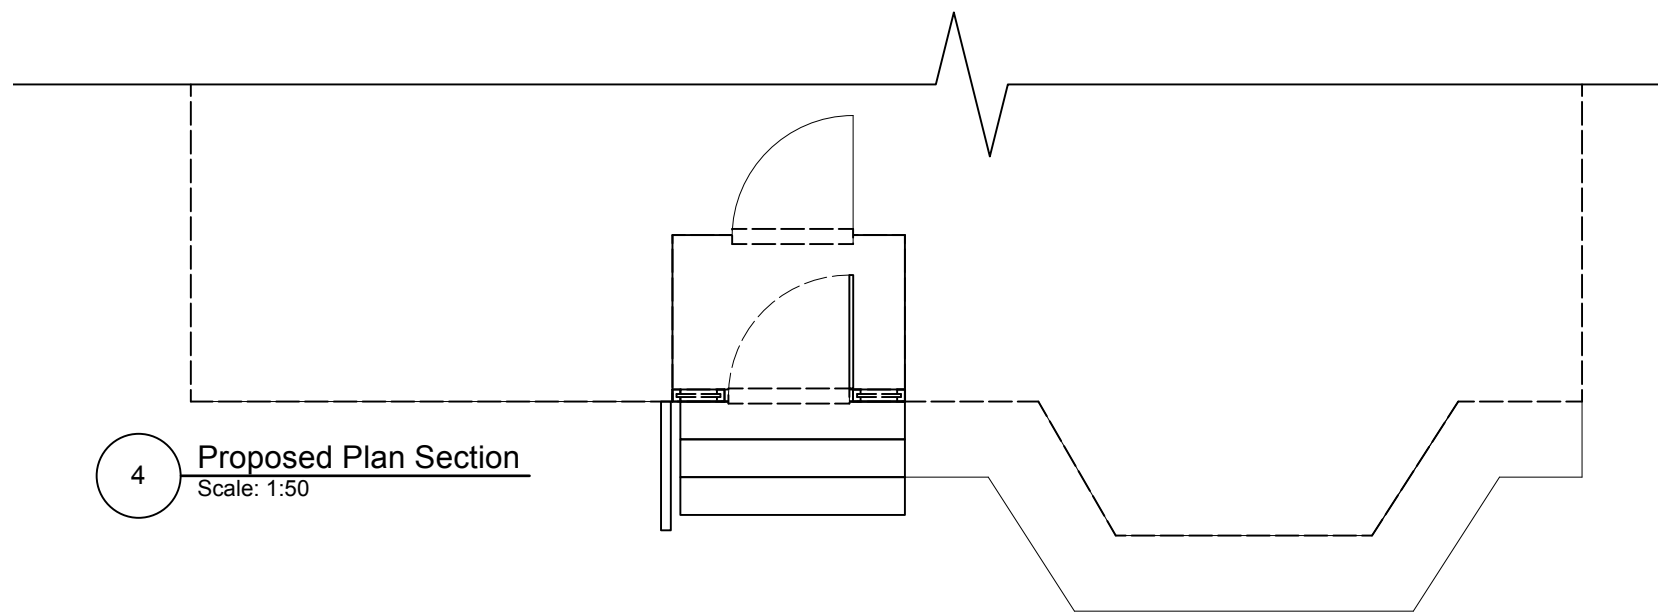

4 Proposed Plan Section
Scale: 1:50

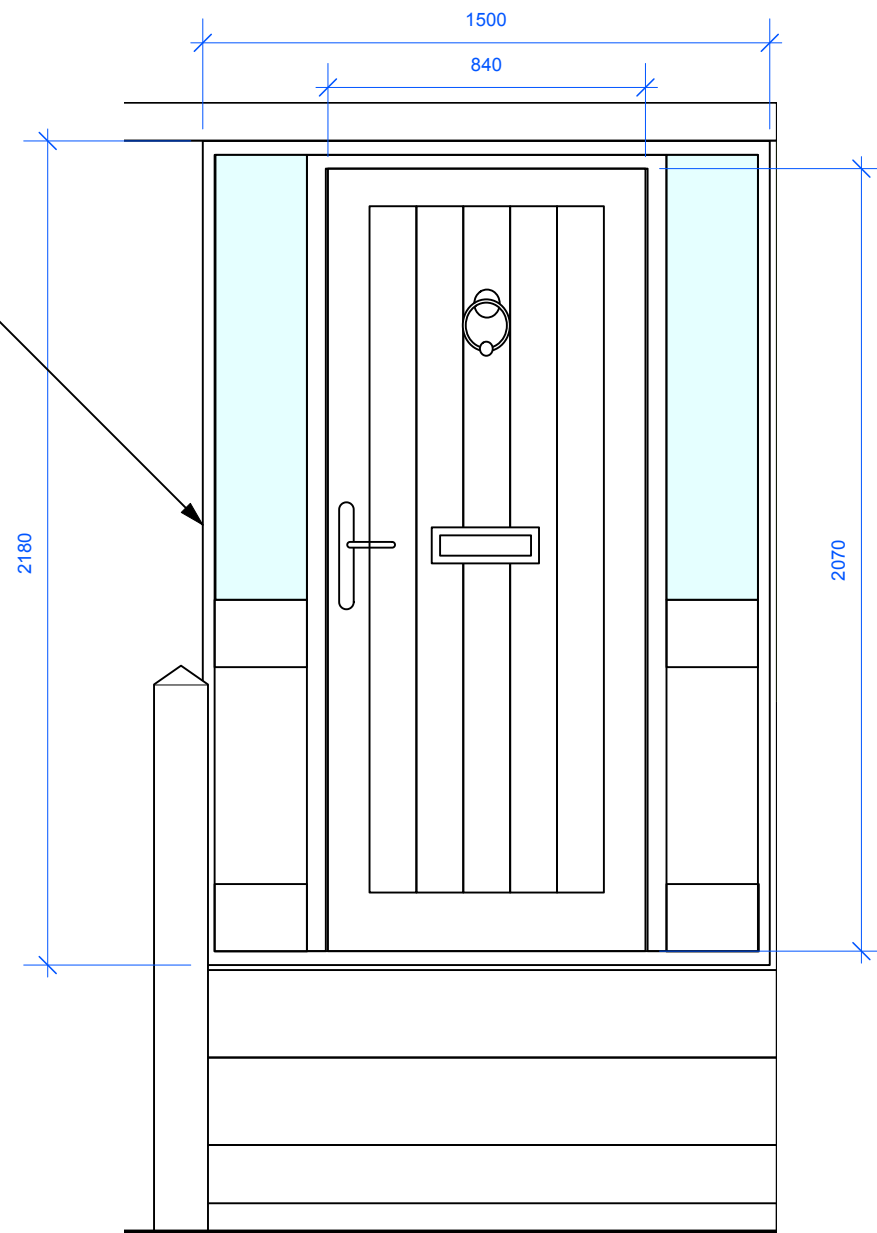

5 Proposed Front Door
Scale: 1:20



0 2m
Scale bar

NEW DOOR SPECIFICATION

TRADITIONAL STYL OAK, WITH TONGUE AND
GROOVE PANELS
DOUBLE GLAZED SIDE PANELS (TOUGHENED GLASS)

EURO CYLINDER NICKLE LOCK
BUTT HINGES WITH RADIUS CORNERS
OPERA LEVER DOOR HANDLE ON BACK PLATE
RING SHAPED DOOR KNOCKER

NOTE: ALL REPLACEMENT ITEMS BASED ON EXISTING DIMS

Client	Mr & Mrs Grimaldi	
Project	Warrens Croft - Porch Door Renovation	
Address	Hickmans Lane, Lindfield, West Sussex RH16 2PX	
Revision	V1	Date: 28/3/25

Drwg No **02**

Scale: AS SHOWN ON ELEVATIONS