

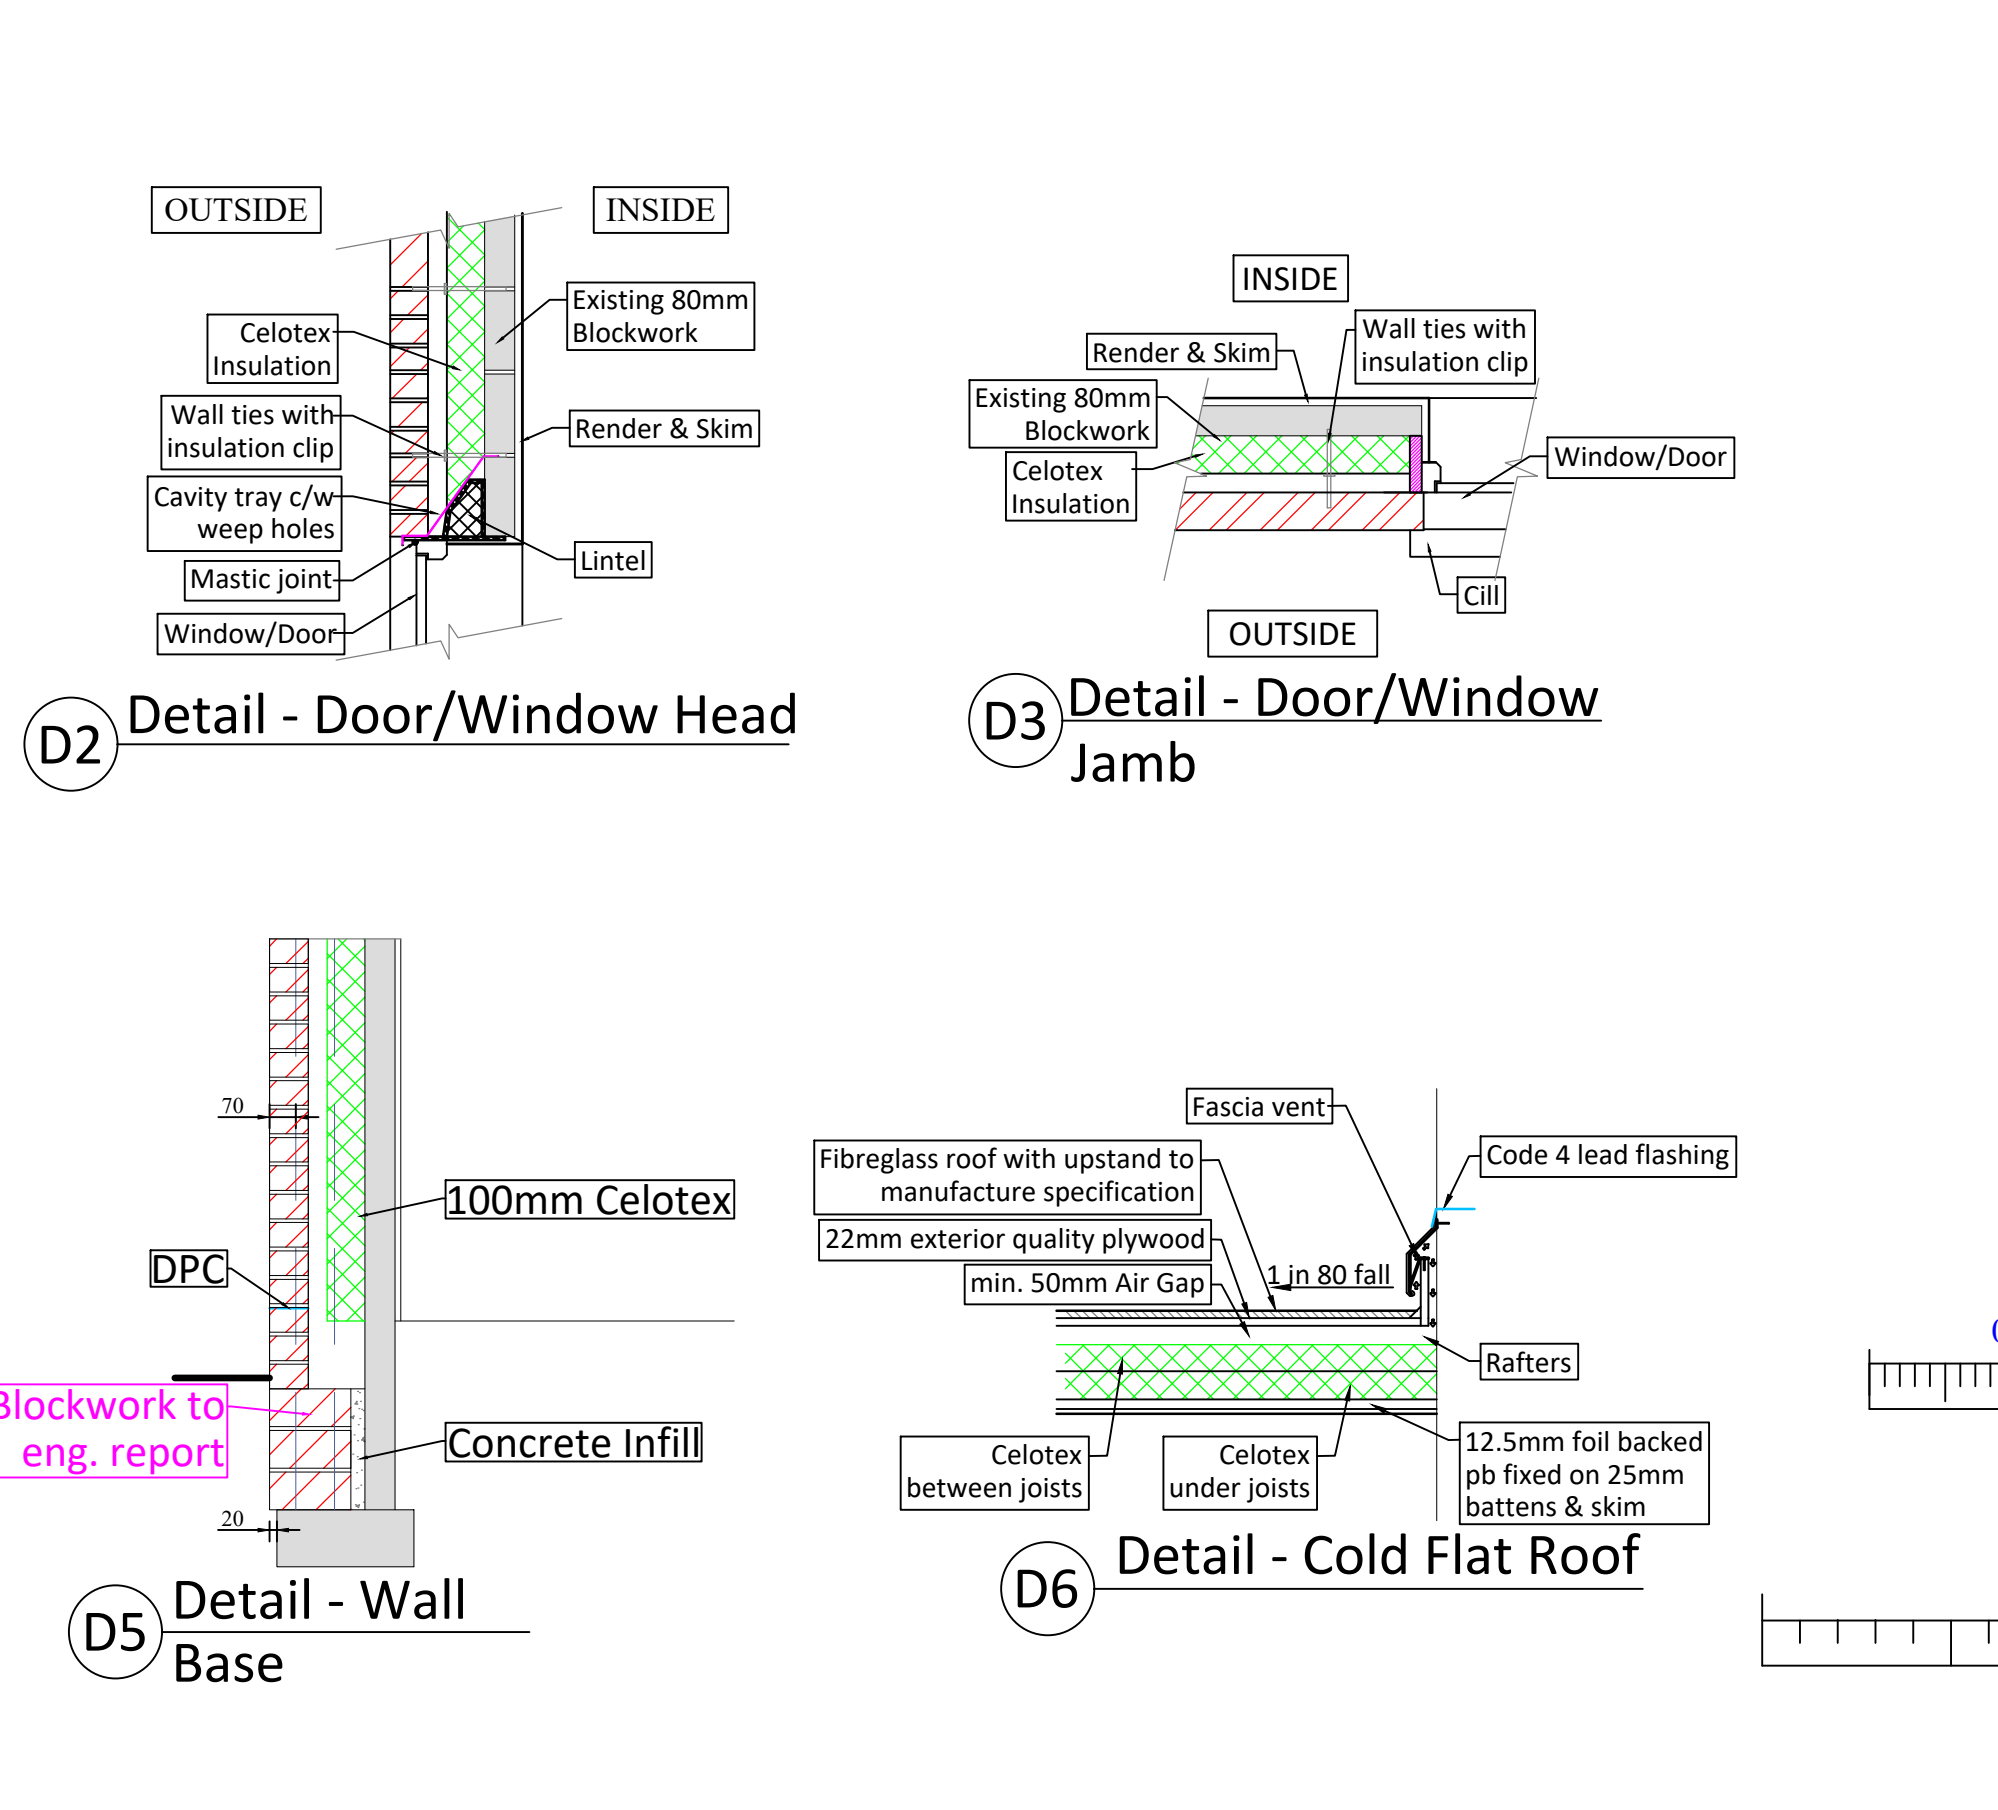
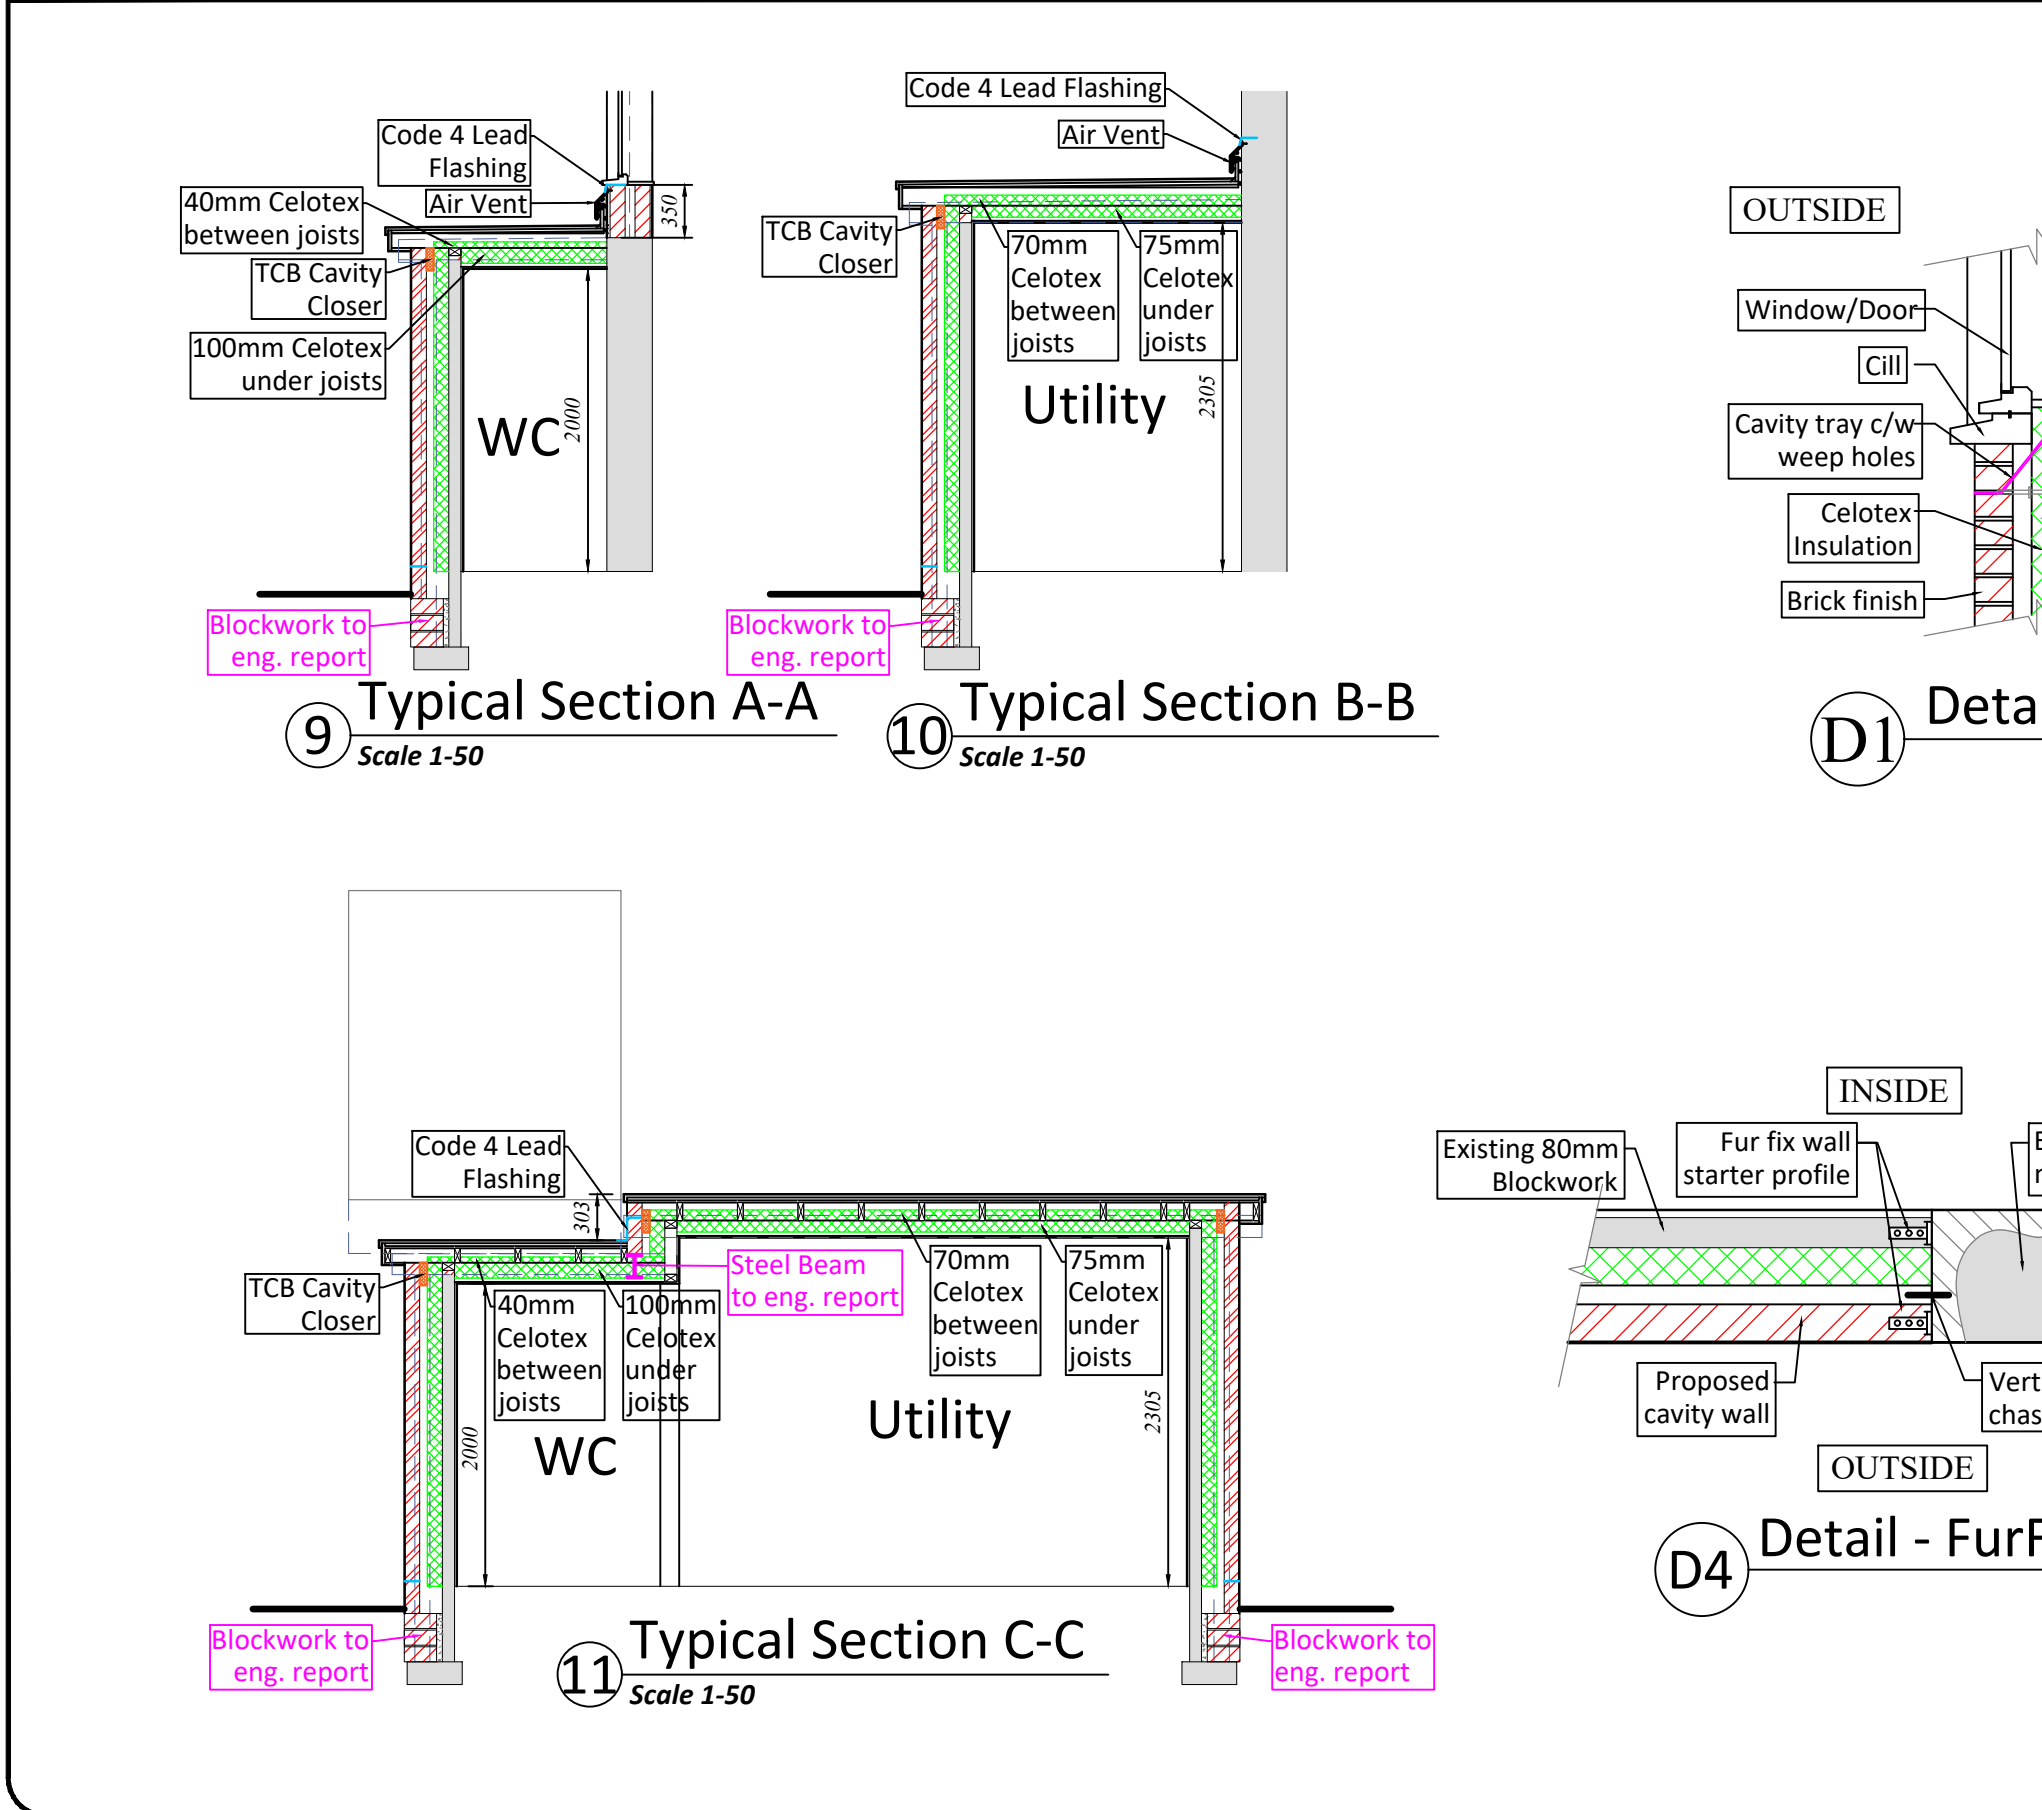
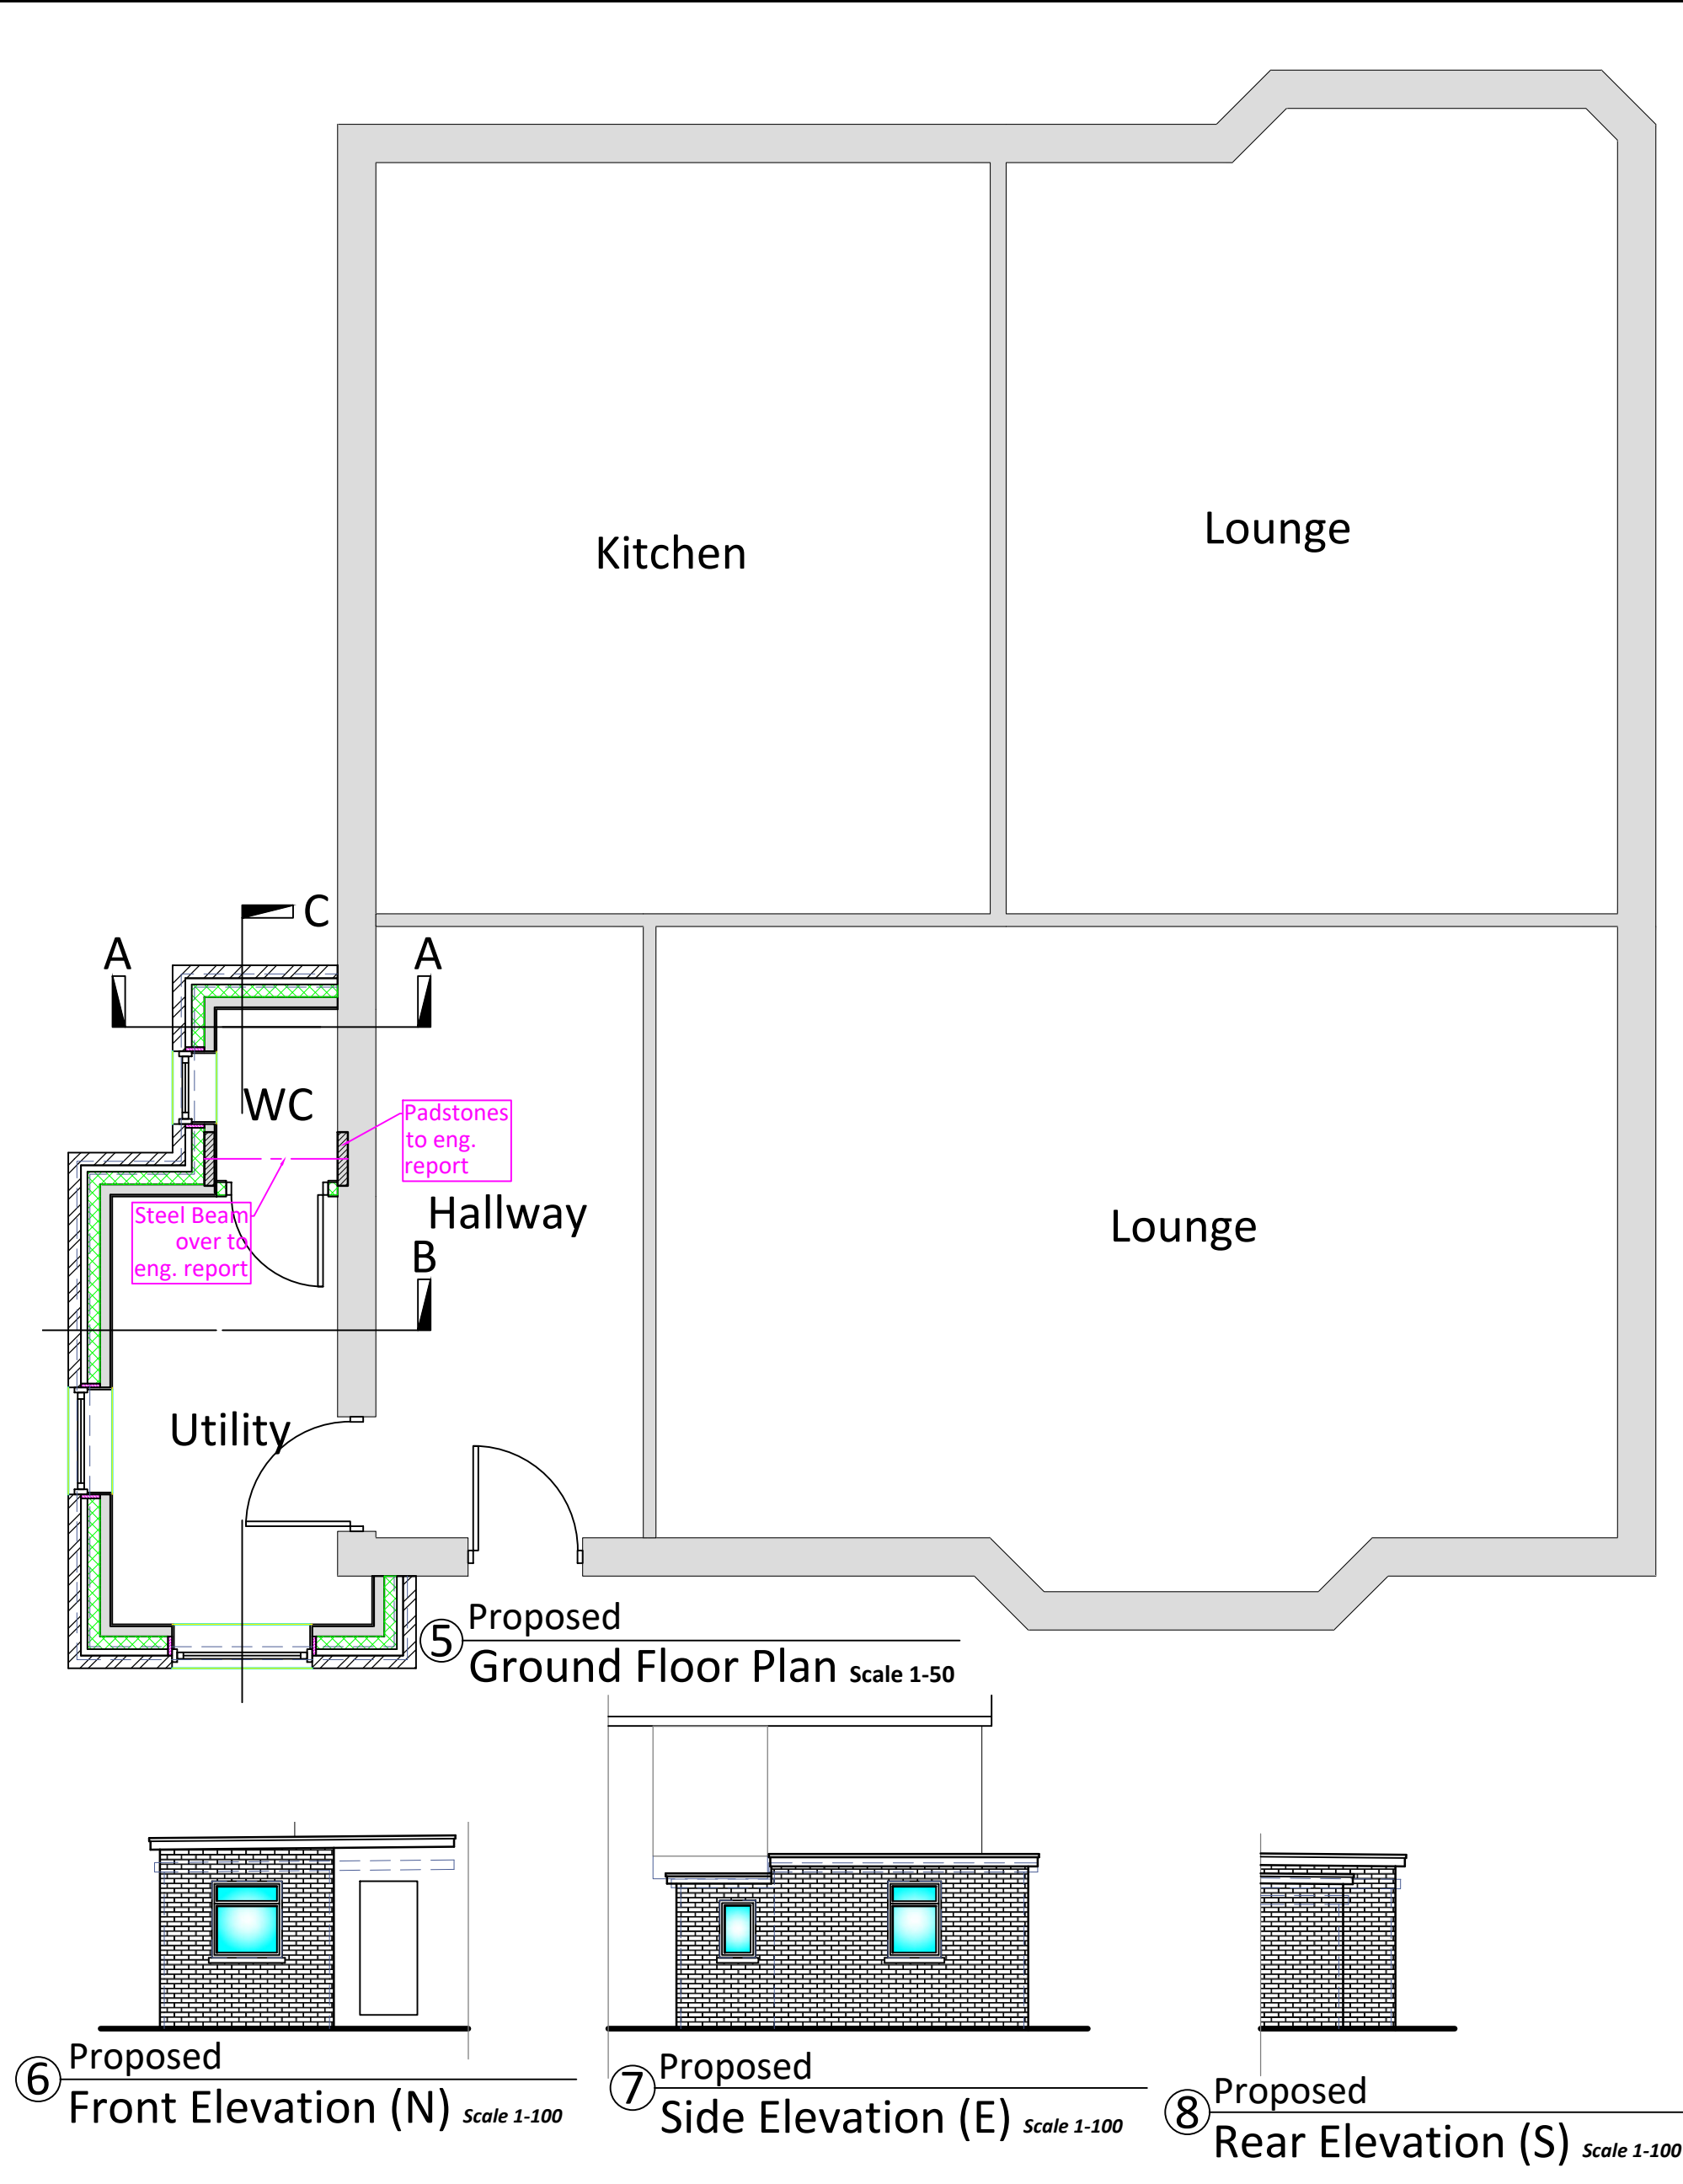


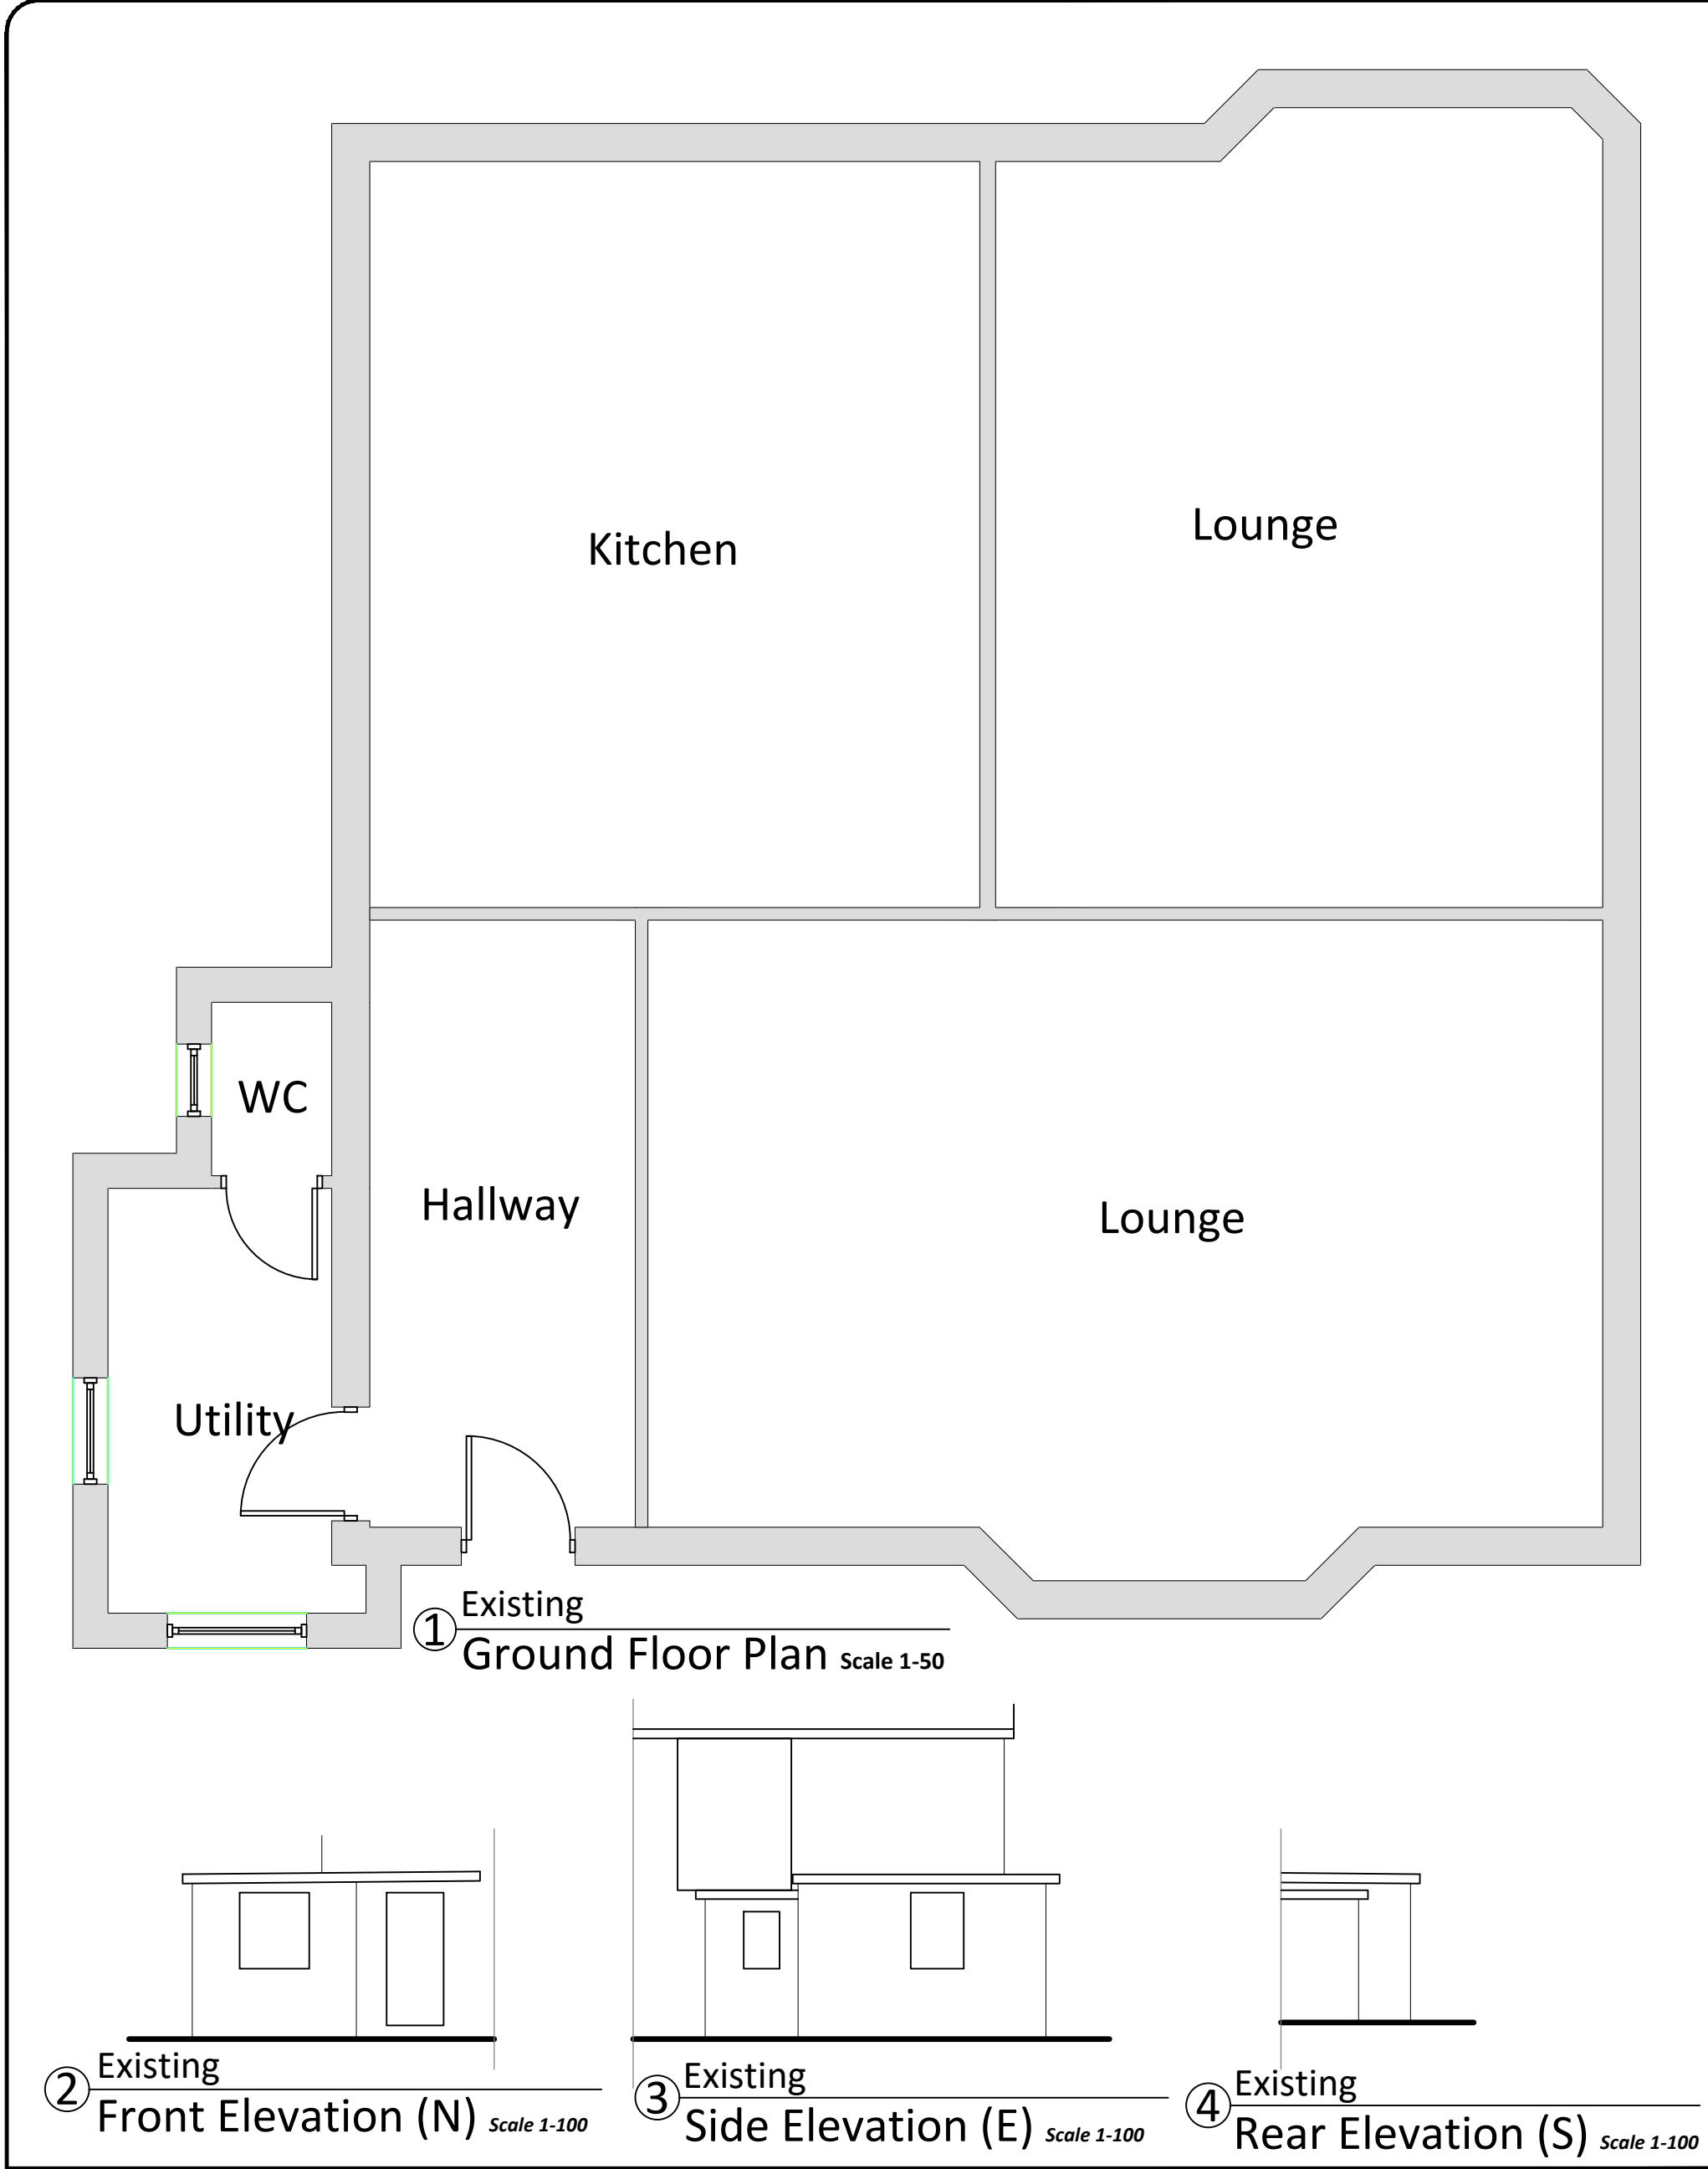

SUBJECT TO
LOCAL BUILDING
CONTROL APPROVAL
NOT FOR
CONSTRUCTION

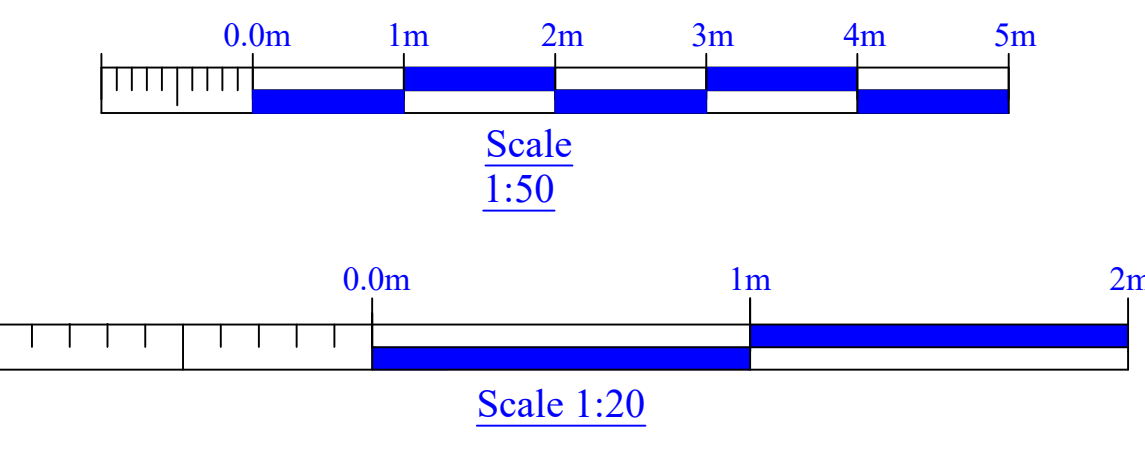

General			
This drawing is to be read in conjunction with Sedgwick standard contract documentation and all other relevant documents, unless alternative arrangements have been agreed with the Contract Administrator.			
Do not scale this drawing, except for Planning purposes. The Contractor shall check all dimensions and levels on site prior to demolition of the existing structure. Any discrepancies shall be notified immediately to the Contract Administrator and the Design Engineer. All dimensions shown include finishes.			
Layout of the works is to remain unaltered unless otherwise agreed with the Contract Administrator and the Design Engineer.			
Contractor shall locate all services (including overhead) prior to commencement of any works on site and liaise with the Contract Administrator.			
All temporary works are to be designed and detailed by the Contractor, including the provision for pumping, shoring & propping. Design to be undertaken by a suitably qualified professional.			
All excavations and exposed foundations are to be adequately supported and protected by the Contractor at all times in accordance with Health & Safety requirements.			
All materials to be fit for purpose and all works, whether specified or implied, to be in accordance with current Building Regulations, British Standards, Codes of Practice and accepted good building practice.			
All proprietary products are to be installed strictly in accordance with the manufacturers recommendations.			
On completion of the works the Contractor shall be responsible for reinstating the surrounding ground finished surfaces to their original state.			
The structural design has been prepared in accordance with the CDM Regulations. In addition to the usual risks associated with building works and materials the Contractor should also ensure:			
that demolition, excavation, drilling, cutting etc into existing structures or materials be carried out carefully in case there are any hidden services			
that all items to be demolished or removed, eg walls, beams, slabs etc, are assessed for any loadbearing or stability function and temporary propping provided as necessary			
that any existing structure or materials to be drilled, cut, or otherwise disturbed, be checked for asbestos content and appropriate action taken			
Before commencing works on site, Sedgwick and contractor to ensure that there are no adopted lateral drains or sewers within 3m of the proposed works.			
If any are found, Sedgwick to advise the Design Engineer immediately as a Building Over agreement will be required with the Local Water Authority and approval must be obtained before the works are started.			
REV	DRAWN	DATE	DESCRIPTION
sedgwick. Repair Solutions Design Office, Solent House, 1460 Parkway, Whiteley, Hampshire PO15 7AF			
JOB ID	Darling		
SITE ADDRESS	66 Crescent Road Burgess Hill West Sussex RH15 8EG		
PROJECT			
DRAWING TITLE	Existing Floor Plan, Proposed Floor Plan, Details		
INITIAL DRG DATE	May 2024	DRAWN BY	RP
SCALE	1:50 or as shown	DRG SIZE	A1
REFERENCE	00150476	DRG No.	101
		Rev.	A