

	Indicates levels on section and elevation
	Floor to ceiling level (FFL - CL)
+XXXX	Other spot level taken from FFL, e.g. door height
XXXX CH XXXX FC	Window level: suffixed FC = FFL to Cill; CH = Cill to Head; CLH = Ceiling Level to Head.
	Direction of falls for ramps roofs etc.
	Direction of span for joists
	Indicates a change in floor level. Arrow always points up from lower to higher level.



a: Daintree Design, PO Box 5584,
Brighton, BN50 8WG.

t: 01273 286 683

e: hello@daintreedesign.co.uk

w: www.daintreedesign.co.uk

Client
Mr & Mrs Stalley

Project
"Withiel", 14 Hassocks Road,
Hurstpierpoint, BN6 9QW.

Title
Existing: Part Site Plan - Front
(Hassocks Road)


Scale
1:200 @ A3

Date
March 2025

Drawing Number

D 2424-101 (~)

Red Roofs

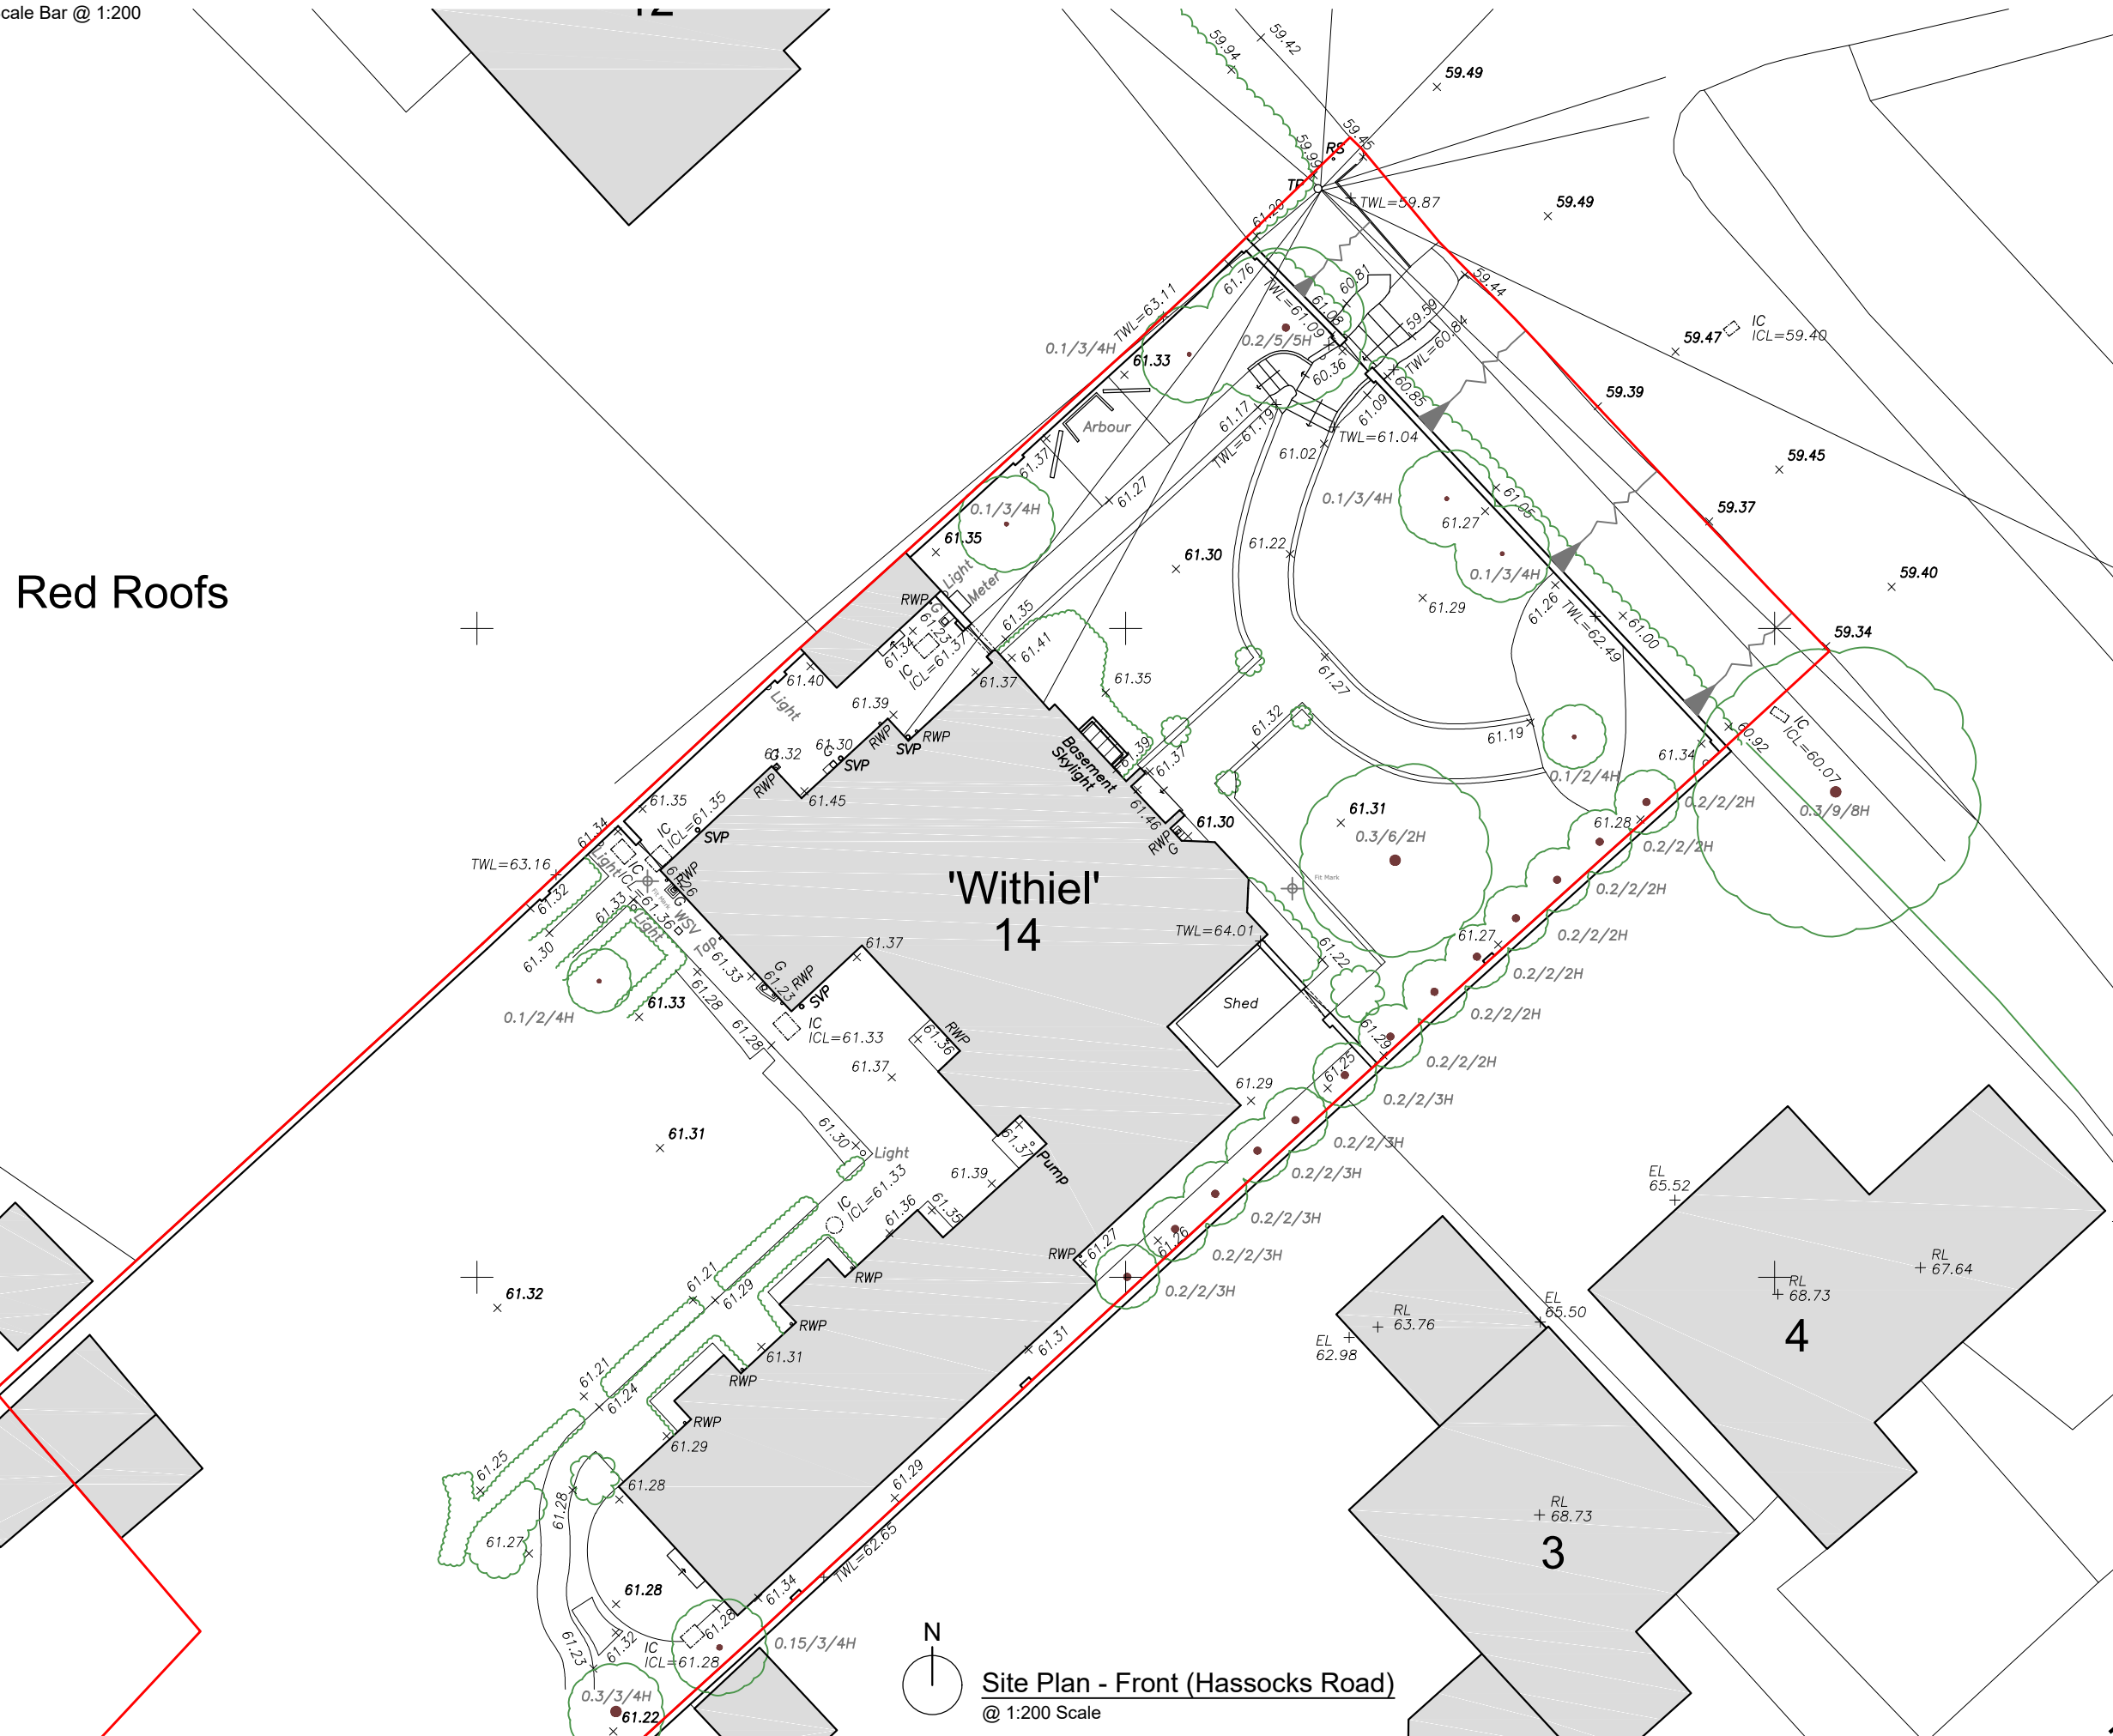

Site Plan - Front (Hassocks Road)

@ 1:200 Scale