


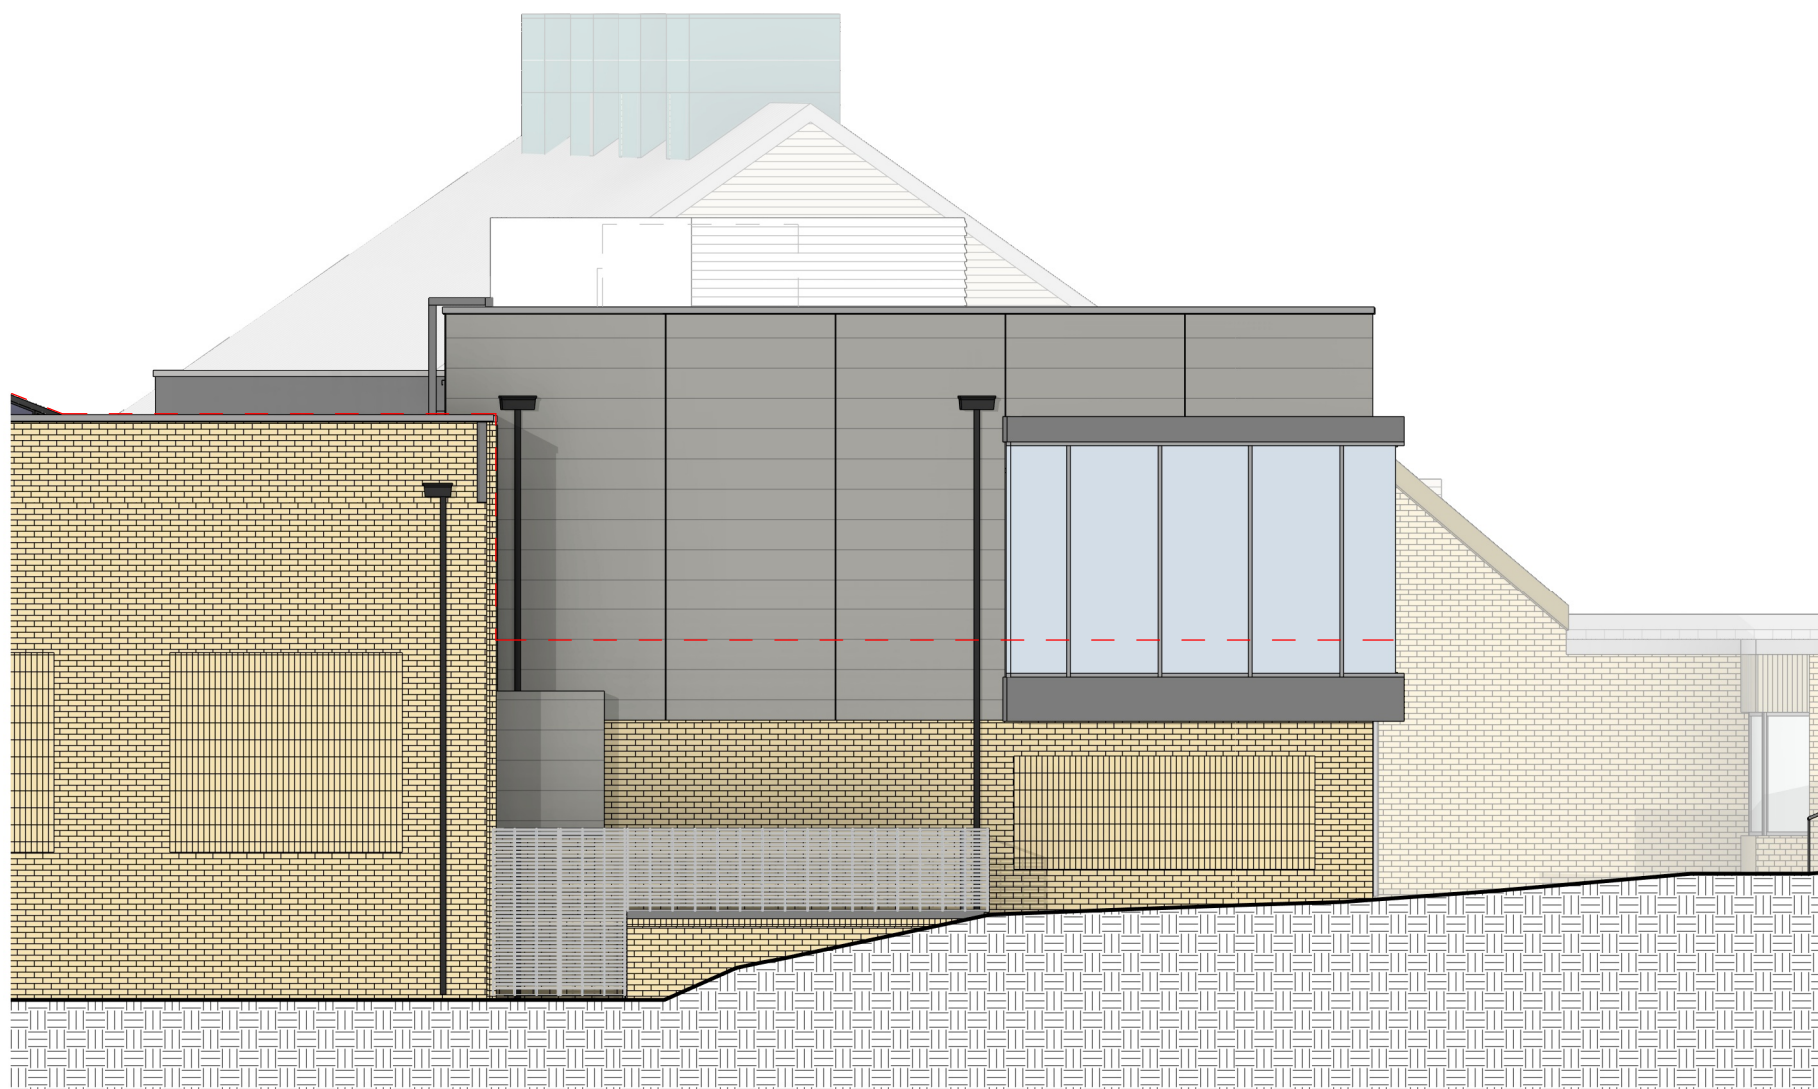


GA Elevation - East Planning

Red line indicates boarder between existing Ground floor Accommodation and New First Floor

Note:
Do not scale this drawing.
All levels and dimensions are to be checked on site.
This drawing is to be read in conjunction with all relevant consultants' requirements, drawings and specifications.
Any discrepancies between consultants' drawings to be reported to the Contract Administrator before any relevant work commences.

Notes

 

Scale 1:100

[illegible]

Hurstpierpoint College
New Swimming Pool Classroom Extension

East Elevation Planning

Scale
1 : 100 @ A3

Drawing Ref	4587-MBA-01-00-DR-A-1045-S2-B
-------------	-------------------------------

MILLERBOURNE
ARCHITECTS
332 Kingsway
Hove, East Sussex
BN3 4QW
T: 01273 411399
design@miller-bourne.co.uk