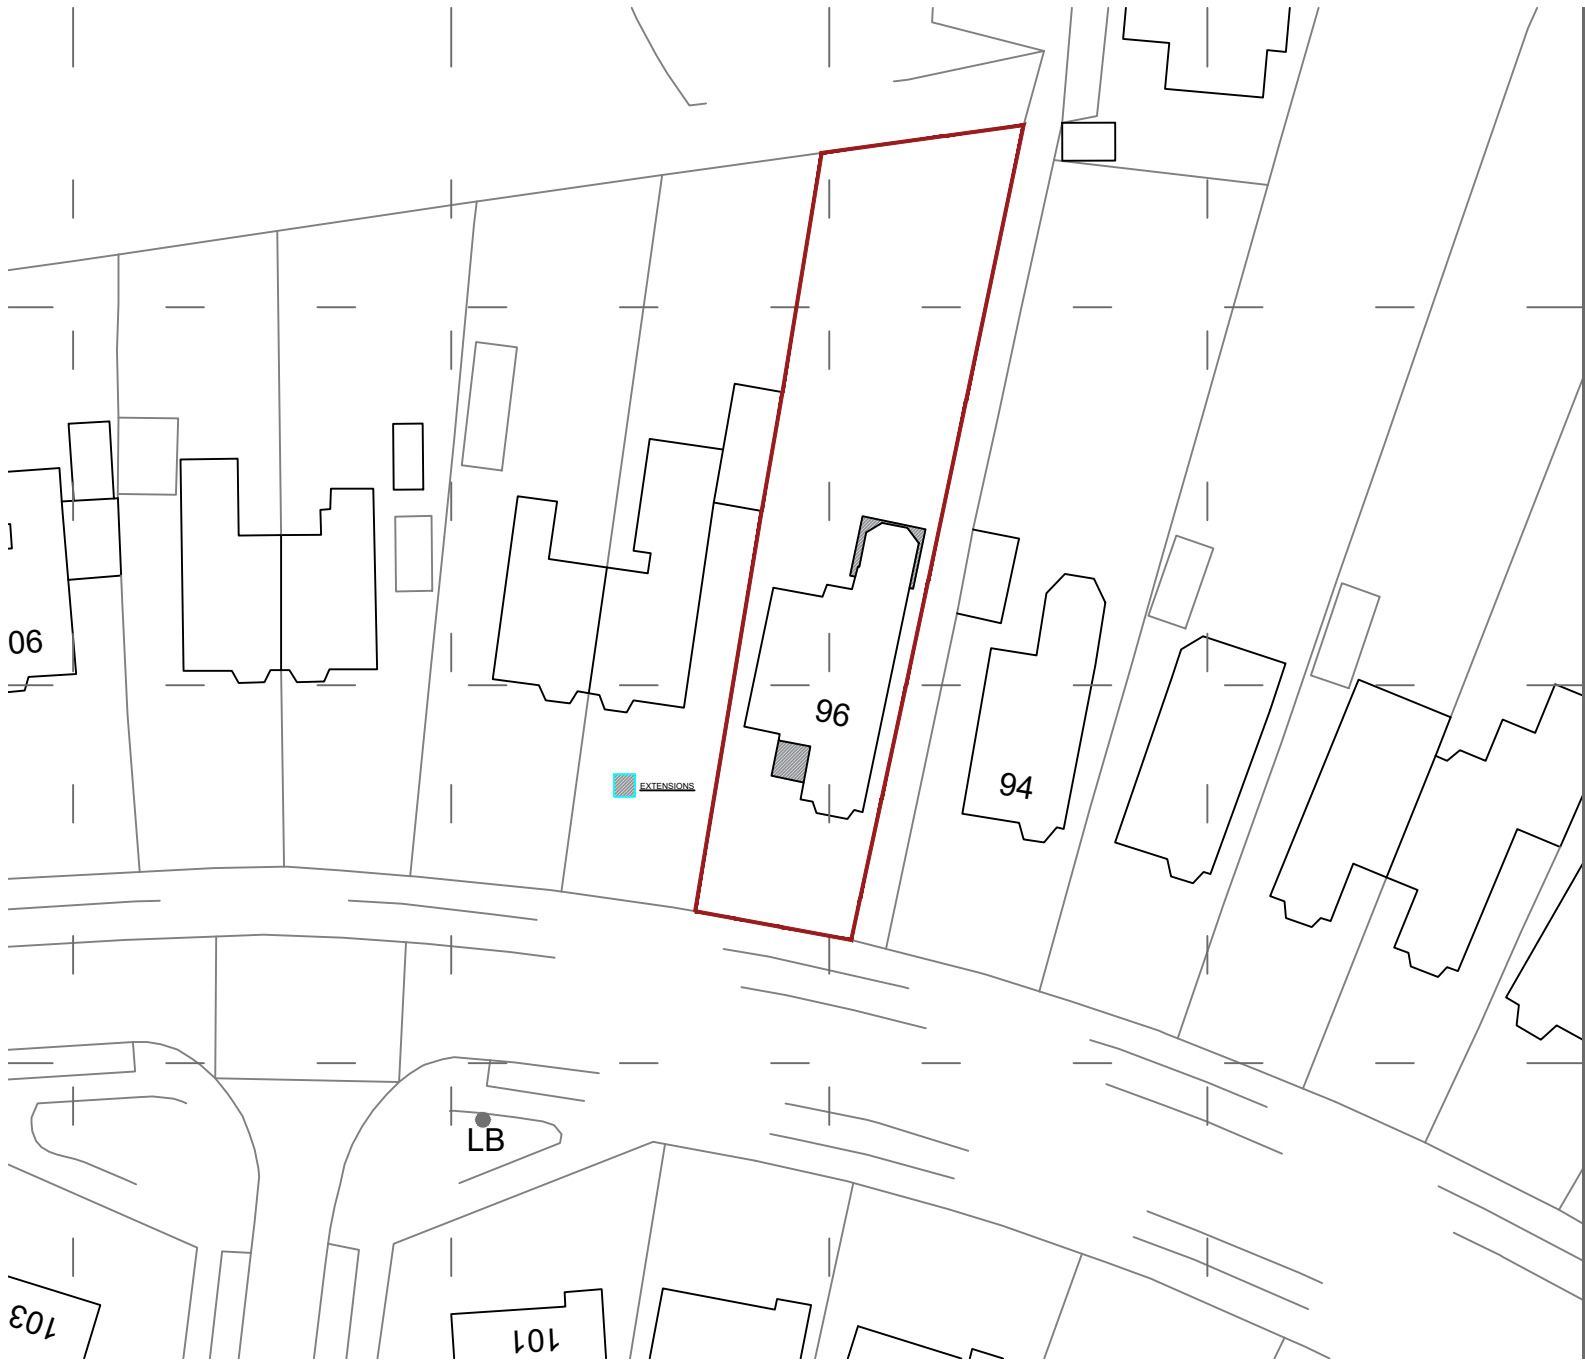


site plan - scale 1:500 @ A3

GENERAL NOTES :
1- THIS DRAWING IS THE COPYRIGHT OF BENTLEY & CARTER ARCHITECTURE. NO PART OF THIS DRAWING IS TO BE REPRODUCED OR TRANSMITTED IN ANY FORM OR BY ANY MEANS, WITHOUT PRIOR WRITTEN CONSENT OF BENTLEY & CARTER ARCHITECTURE.
2 - Do not scale from the drawing unless for general reference only. All dimensions are to be taken from the drawings.
3 - All dimensions to be verified on site prior to any works starting and any discrepancies to be reported to Bentley & Carter.
4 - The drawing is to be used for reference only. It is not to be used as a basis for construction without the relevant consultants and specialist drawings.
5 - All works to comply with the relevant British Standards, Codes of Practice and Building Regulations.

PROJECT :
96, heathcote drive, east
grinstead rh19 1nq

DRAWING :
site plan proposed

DRAWING STATUS :
planning

JOB NO:
lyn - 327

DRAWING NO:
101

SCALE:
as indicated @ A3

DATE:
june 2025

DRAWN BY:
pc

REVISIONS:
none

