




SIDE ELEVATION

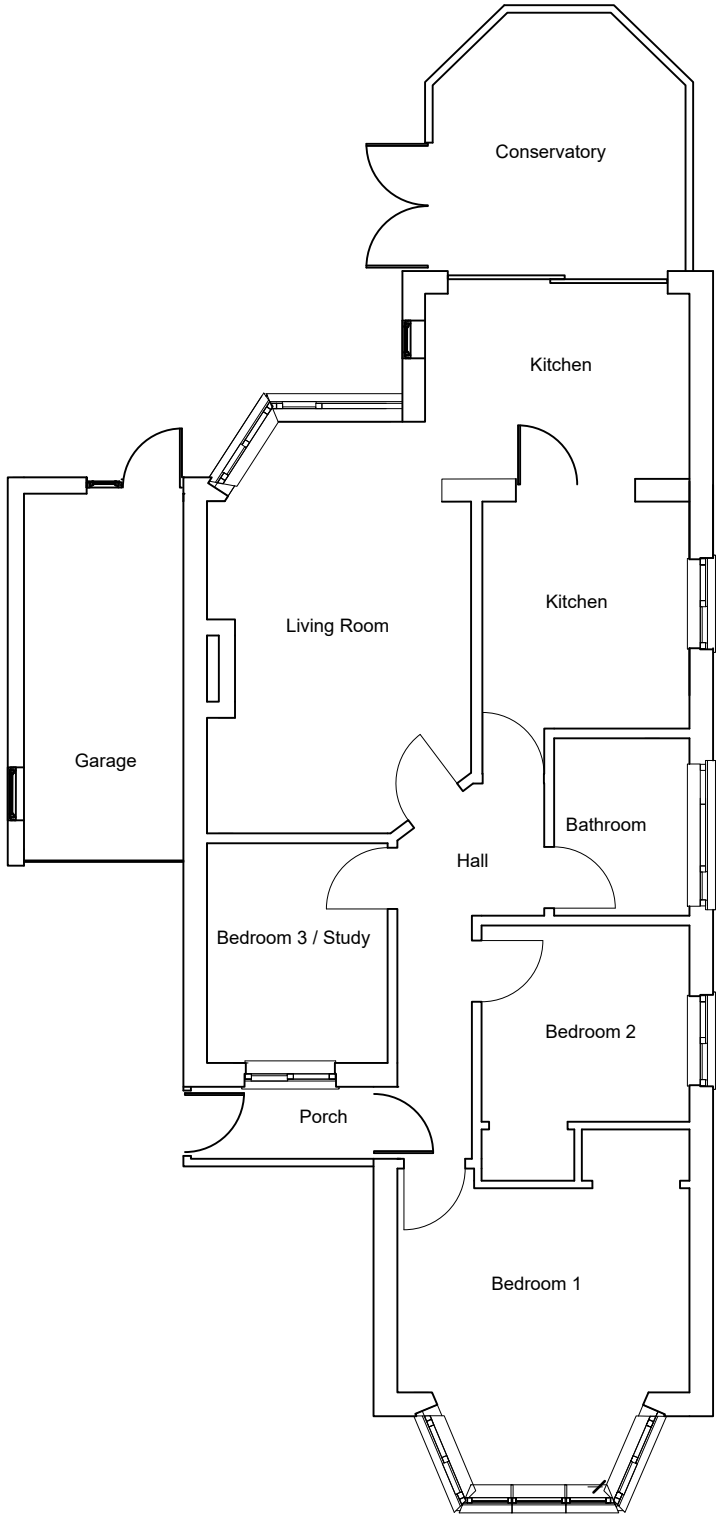


GROUND FLOOR  
EXISTING



FRONT ELEVATION



REAR ELEVATION

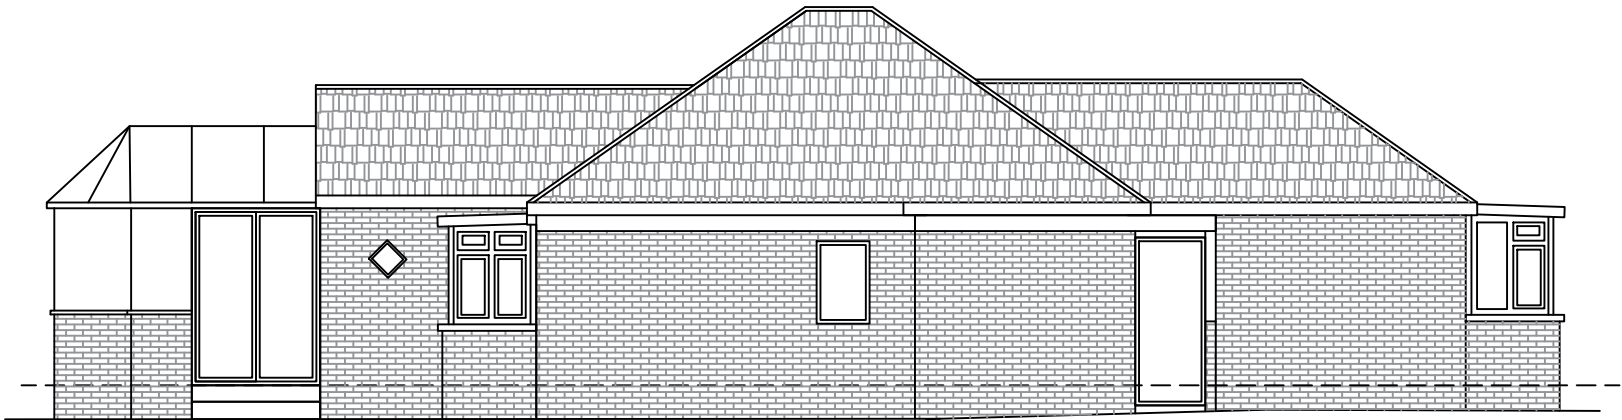


SIDE ELEVATION



B+C ARCHITECTURE

t: 07751 878897  
e: pc@bandarchitecture.co.uk  
w: www.bandarchitecture.co.uk

 

GENERAL NOTES :  
1- THIS DRAWING IS THE COPYRIGHT OF BENTLEY & CARRUTHERS ARCHITECTURE. NO PART OF THIS DRAWING IS TO BE REPRODUCED IN ANY MANNER WITHOUT PRIOR WRITTEN CONSENT.  
2- Do not scale from the drawing unless for information only.  
3- All dimensions to be verified on site prior to any works starting and any discrepancies to be reported to Bentley & Carruthers.  
4- The drawing is for information only and is not to be used for construction purposes without the relevant consultants and specialist drawings.  
5- All works to comply with the relevant British Standards, Codes of Practice and Building Regulations.

PROJECT :  
96, heathcote drive, east  
grinstead rh19 1nq

DRAWING :  
floor plan - elevations existing

DRAWING STATUS :  
planning

JOB NO:  
lyn - 327

DRAWING NO:  
200

SCALE:  
1/100@ A3

DATE:  
june 2025

DRAWN BY:  
pc

REVISIONS:  
none