




SIDE ELEVATION

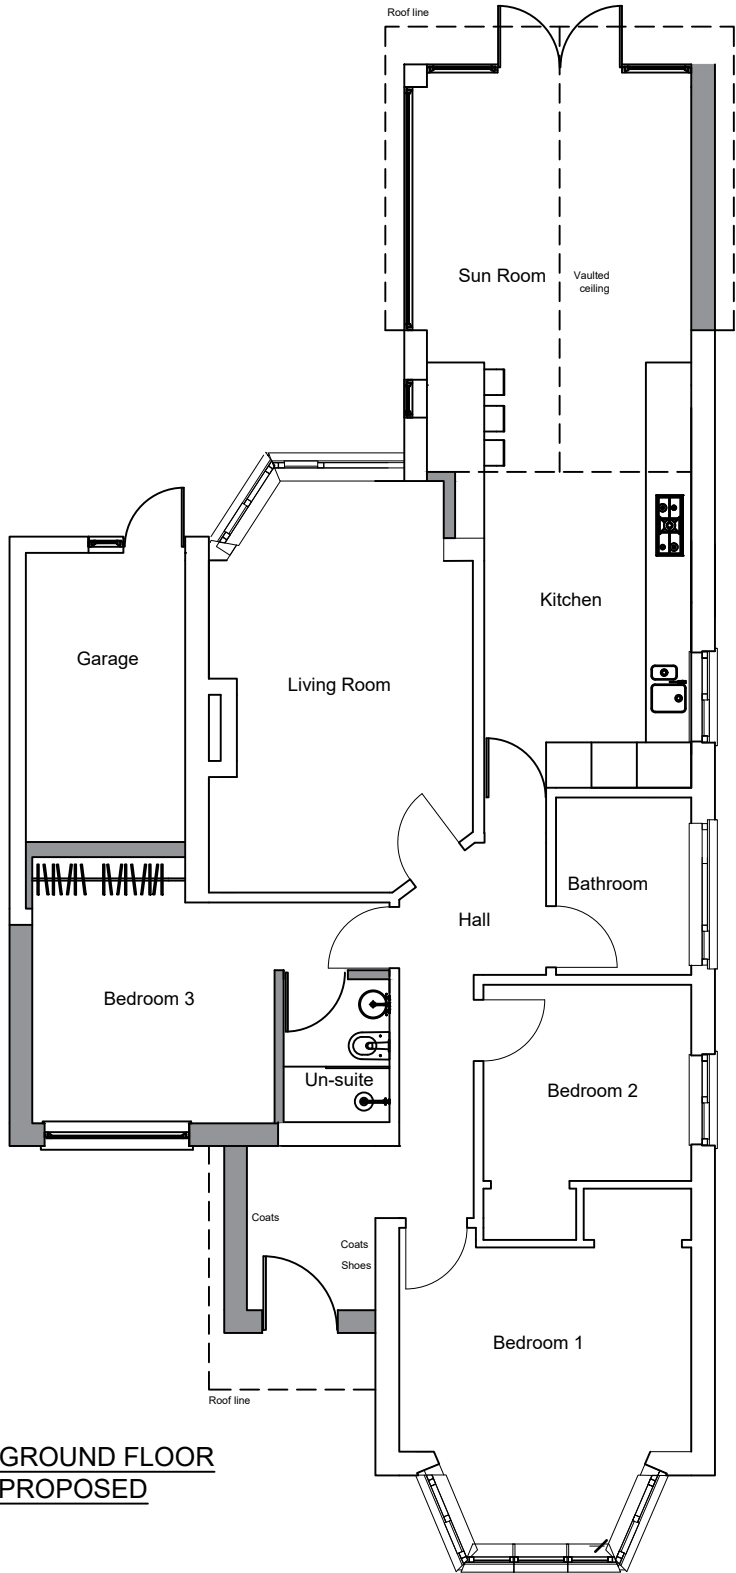


GROUND FLOOR
PROPOSED



FRONT ELEVATION



REAR ELEVATION

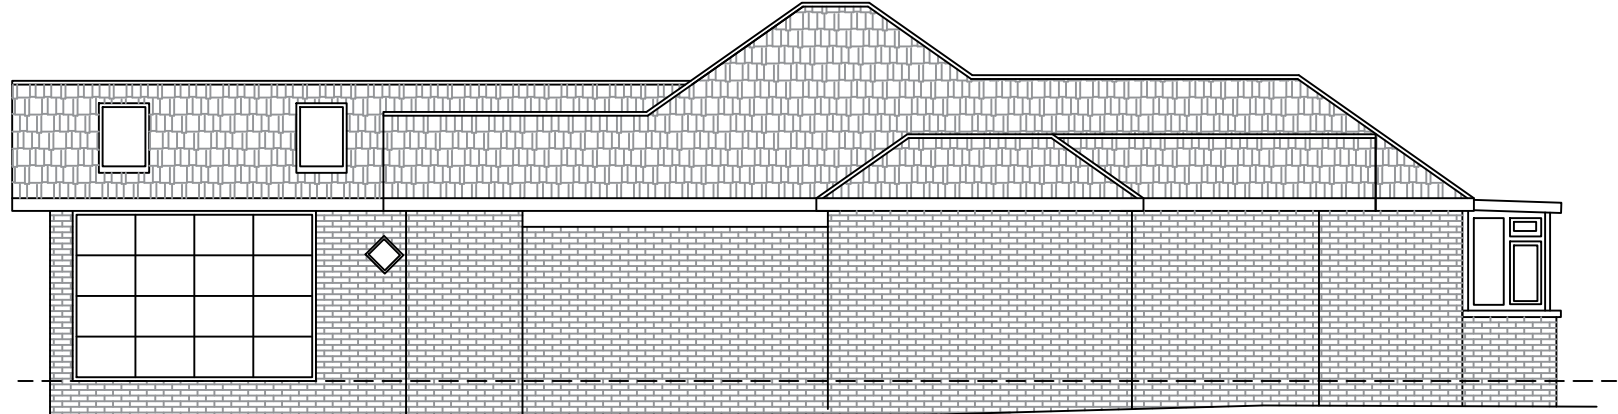


SIDE ELEVATION



B+C ARCHITECTURE

t: 07751 878897
e: pc@bandarchitecture.co.uk
w: www.bandarchitecture.co.uk

 

GENERAL NOTES :
1- THIS DRAWING IS THE COPYRIGHT OF BENTLEY & CARTER ARCHITECTURE. IT IS NOT TO BE REPRODUCED IN ANY WAY OR FOR ANY PURPOSE WITHOUT PRIOR WRITTEN CONSENT.
2 - Do not scale from the drawing unless for information only. All dimensions are given in millimetres.
3 - All dimensions to be verified on site prior to any works starting and any discrepancies to be reported to Bentley & Carter.
4 - The drawing is to be used for planning purposes only. It is not to be used for construction purposes without the relevant consultants and specialist drawings.
5 - All works to comply with the relevant British Standards, Codes of Practice and Building Regulations.

PROJECT :
96, heathcote drive, east
grinstead rh19 1nq

DRAWING :
floor plan - elevations

DRAWING STATUS :
planning

JOB NO:
lyn - 327

DRAWING NO:
750

SCALE:
1/100@ A3

DATE:
june 2025

DRAWN BY:
pc

REVISIONS:
none