



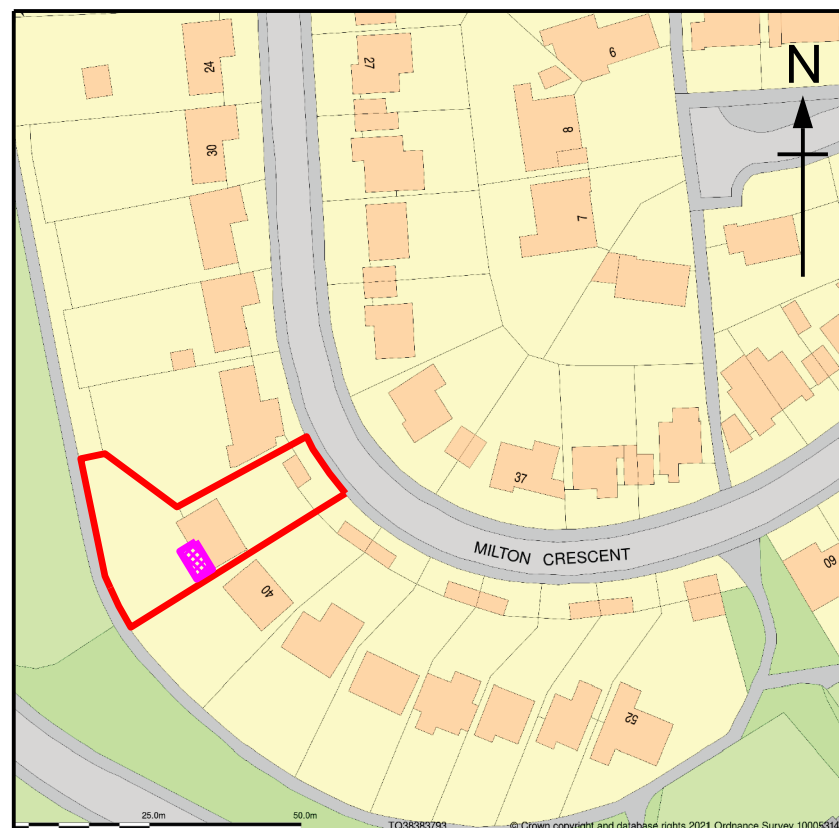

Location Plan

SCALE 1:1250

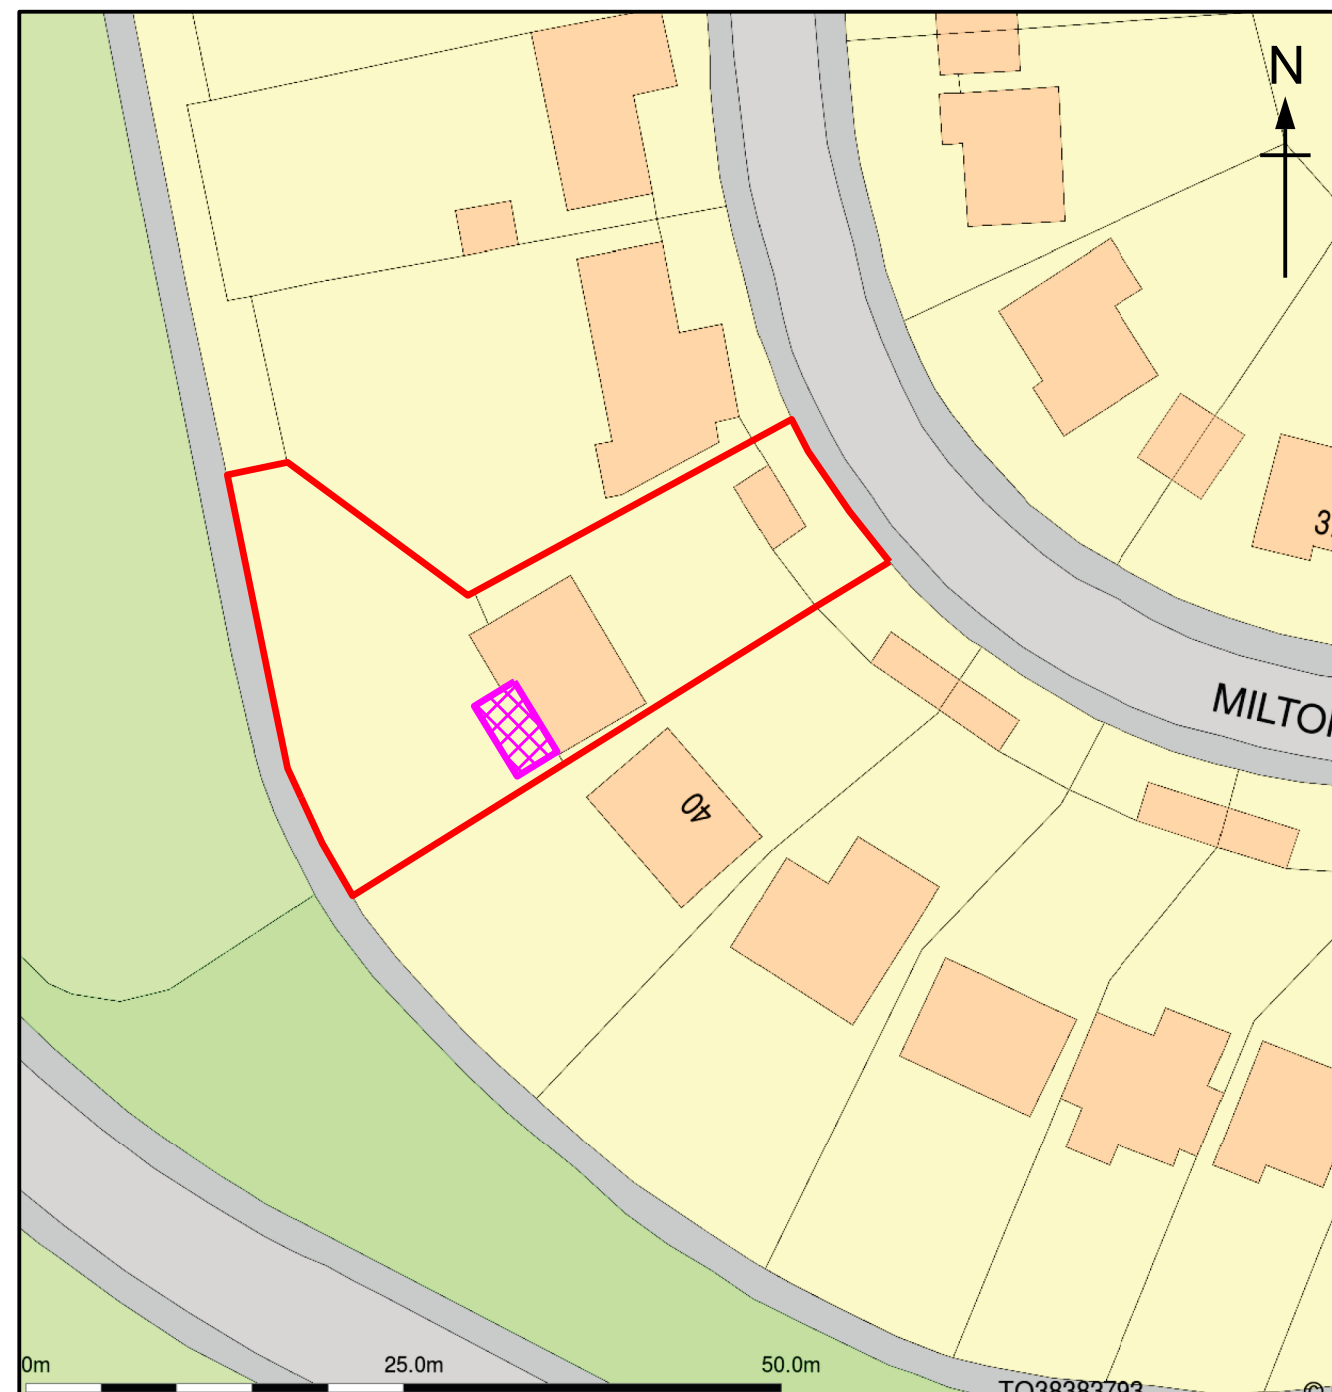

Block Plan

SCALE 1:500

	Client	Mr & Mrs Gower	Title	Proposed Bifold doors and Decking to Front Elevation	Location & Block Plans	Drawn By	Size	Date
	Title	38 Milton Crescent, East Grinstead, West Sussex, RH19 1TN					A3	20/03/26
					Drawing Number	Rev		
					JBD/RH19/1TN/051	A		