



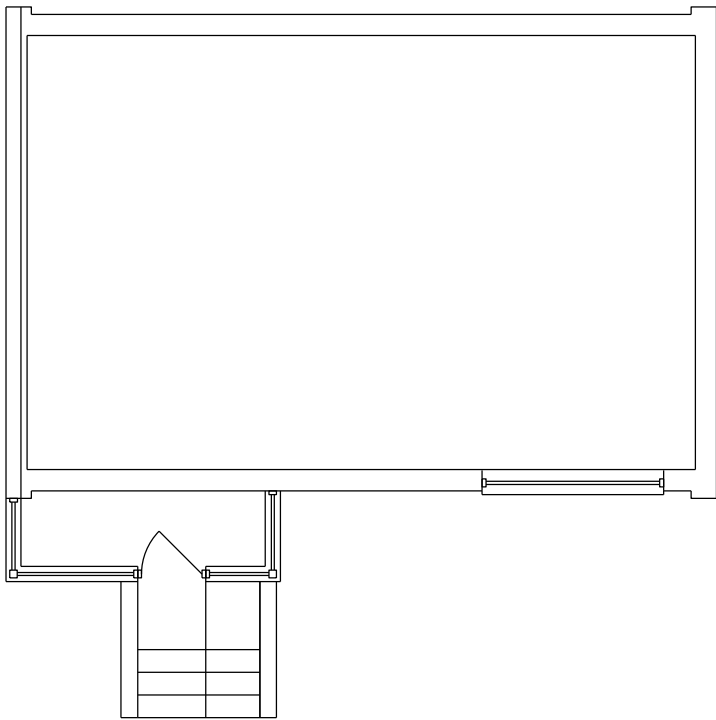


Existing Plan
Scale 1:100

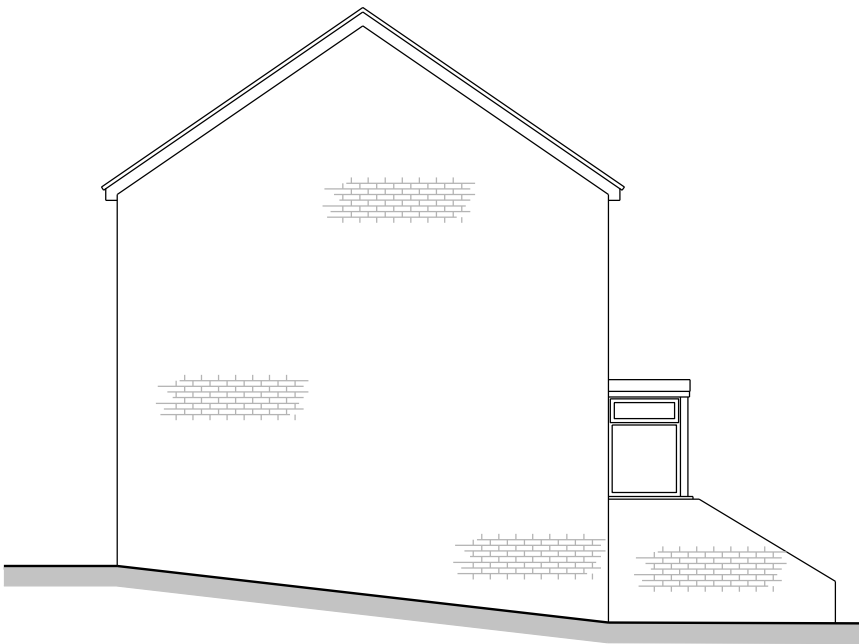

Existing Side Elevation
Scale 1:100



Existing Front Elevation
Scale 1:100

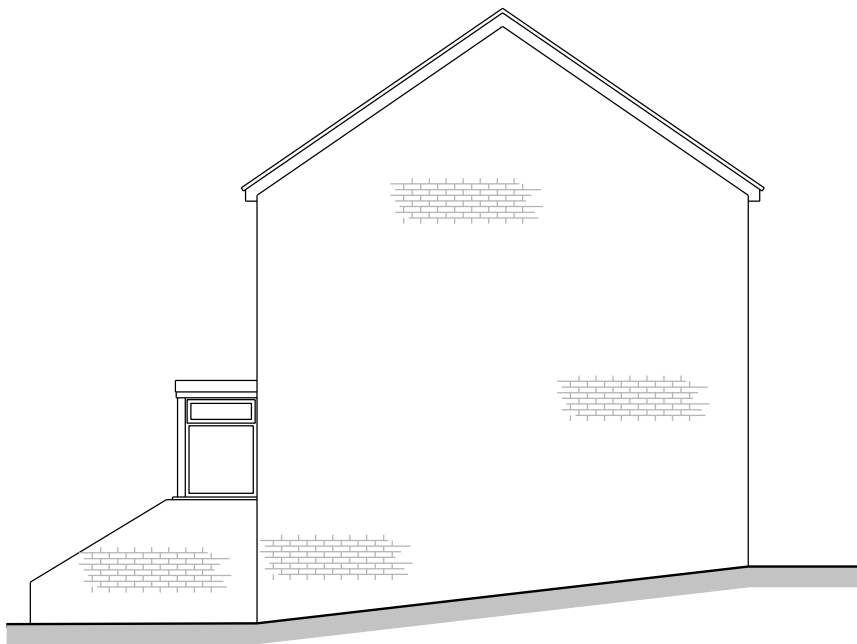

Existing Side Elevation
Scale 1:100



Client Mr & Mrs Gower	Title Proposed Bifold doors and Decking to Front Elevation Existing Plans & Elevations		Drawn By	Size A3	Date 20/03/26
			Drawing Number JBD/RH19/1TN/052		Rev A