



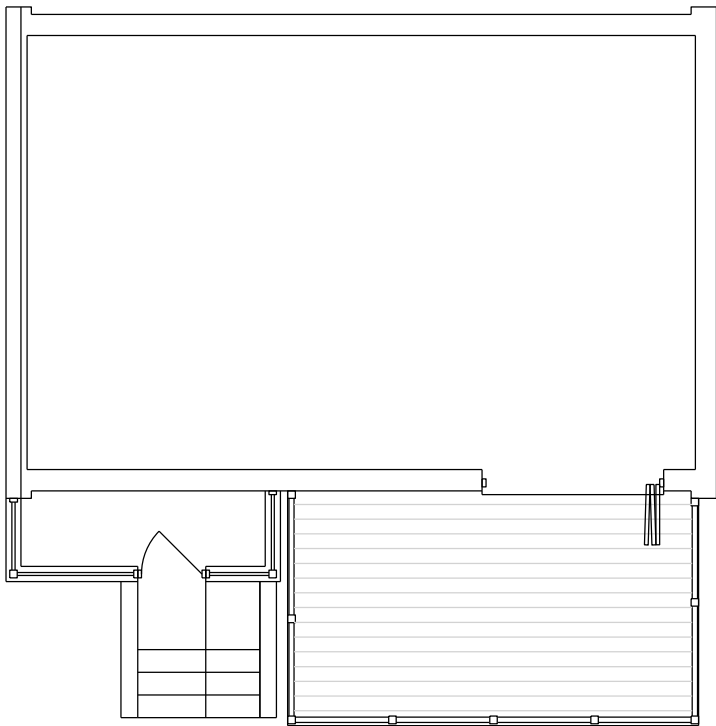


Proposed Plan
Scale 1:100

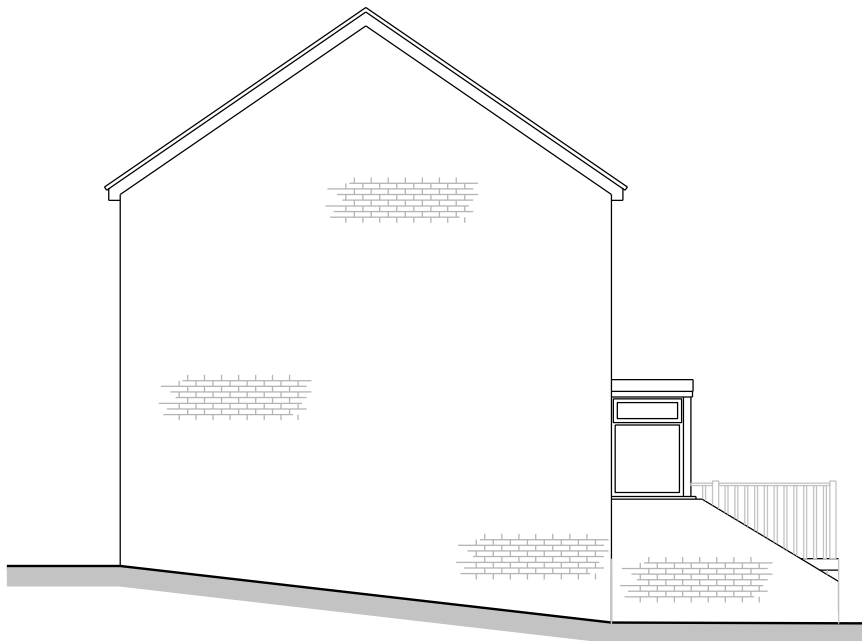

Proposed Side Elevation
Scale 1:100



Proposed Front Elevation
Scale 1:100

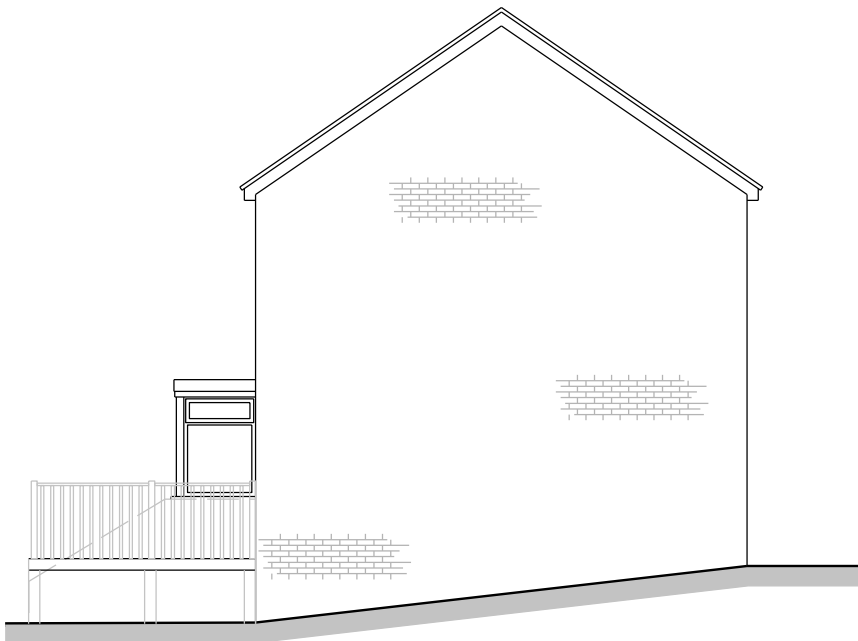

Proposed Side Elevation
Scale 1:100



Client	Mr & Mrs Gower	Title	Proposed Bifold doors and Decking to Front Elevation	Proposed Plans & Elevations	Drawn By	Size	Date	
Title	38 Milton Crescent, East Grinstead, West Sussex, RH19 1TN						A3	20/03/26
					Drawing Number		Rev	
				JBD/RH19/1TN/053	A			