




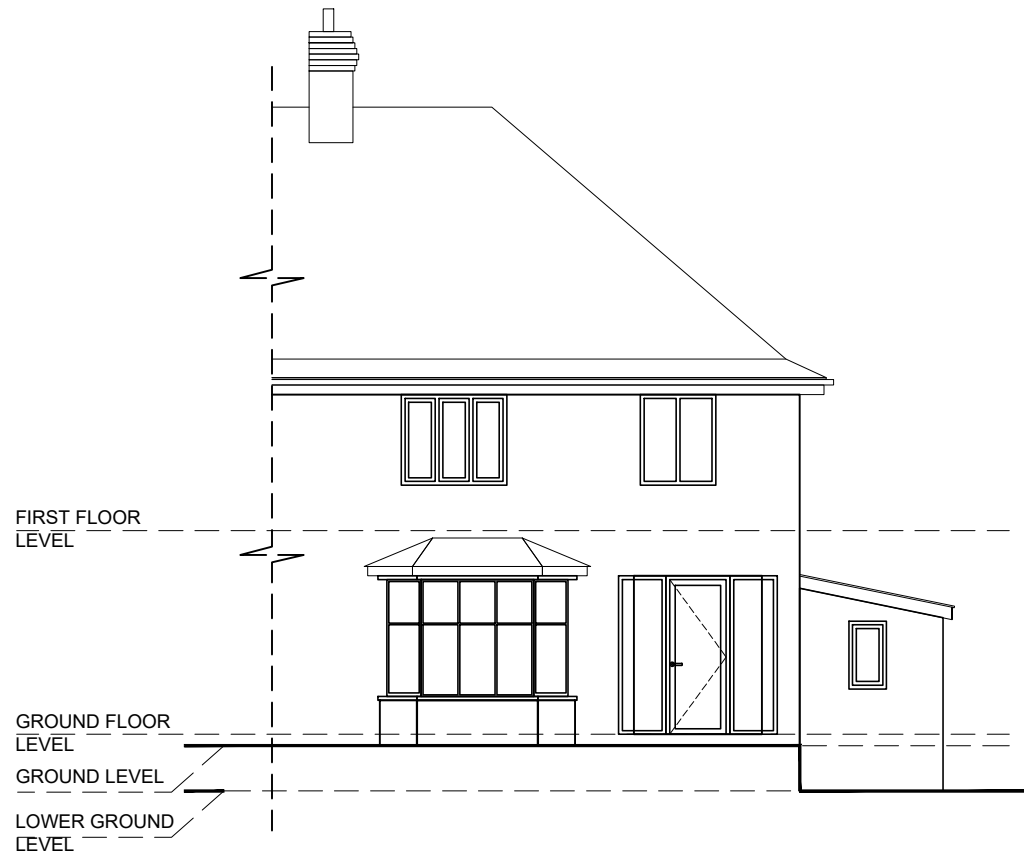


Existing front elevation 1:100

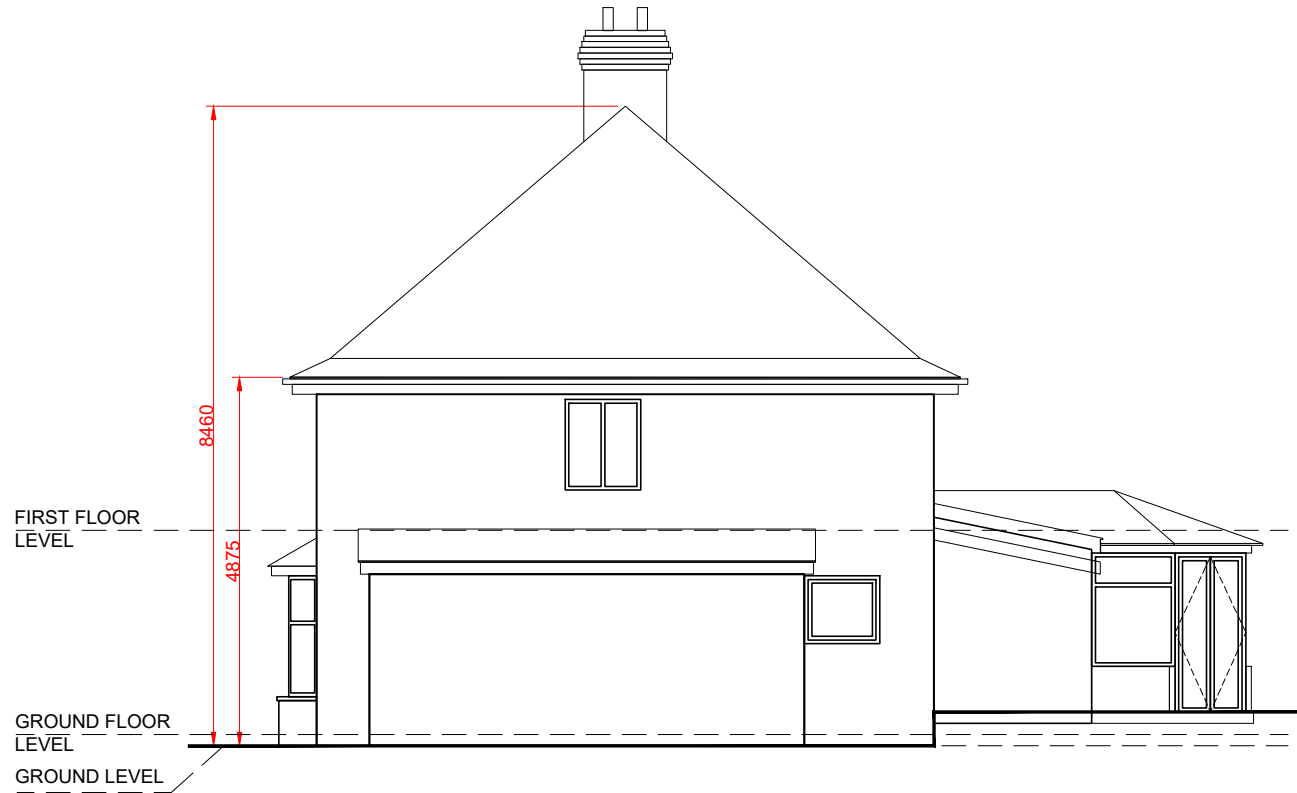

Existing side elevation 1:100

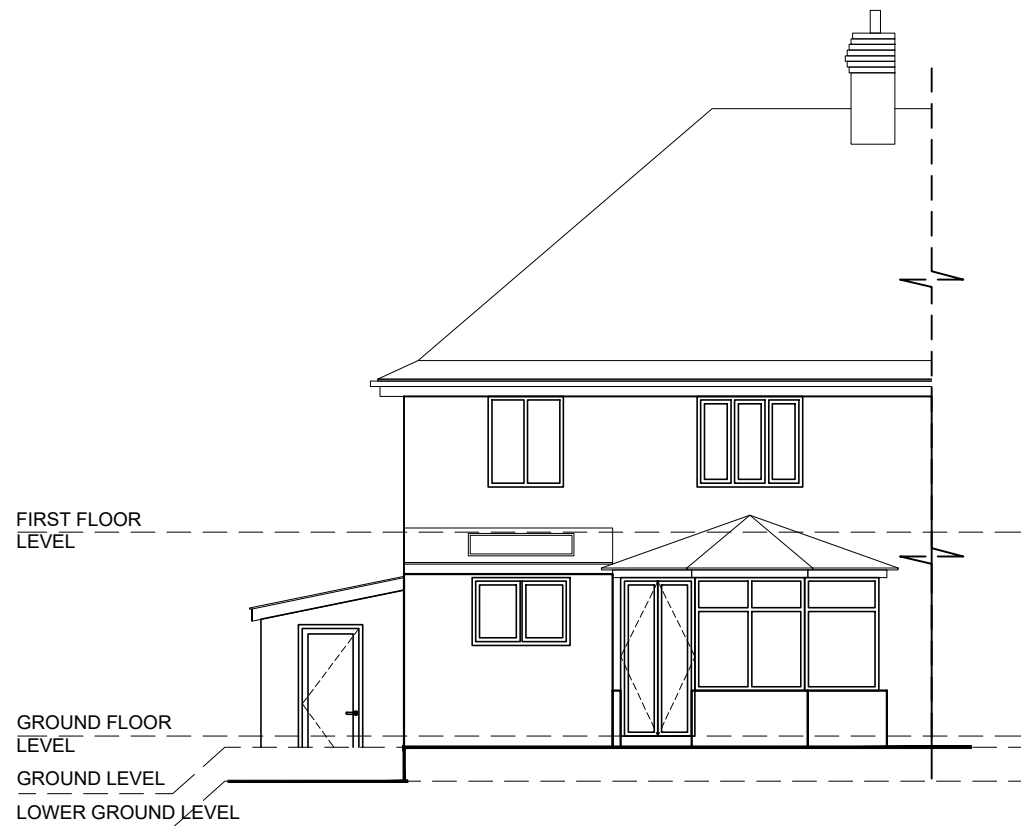

Existing rear elevation 1:100

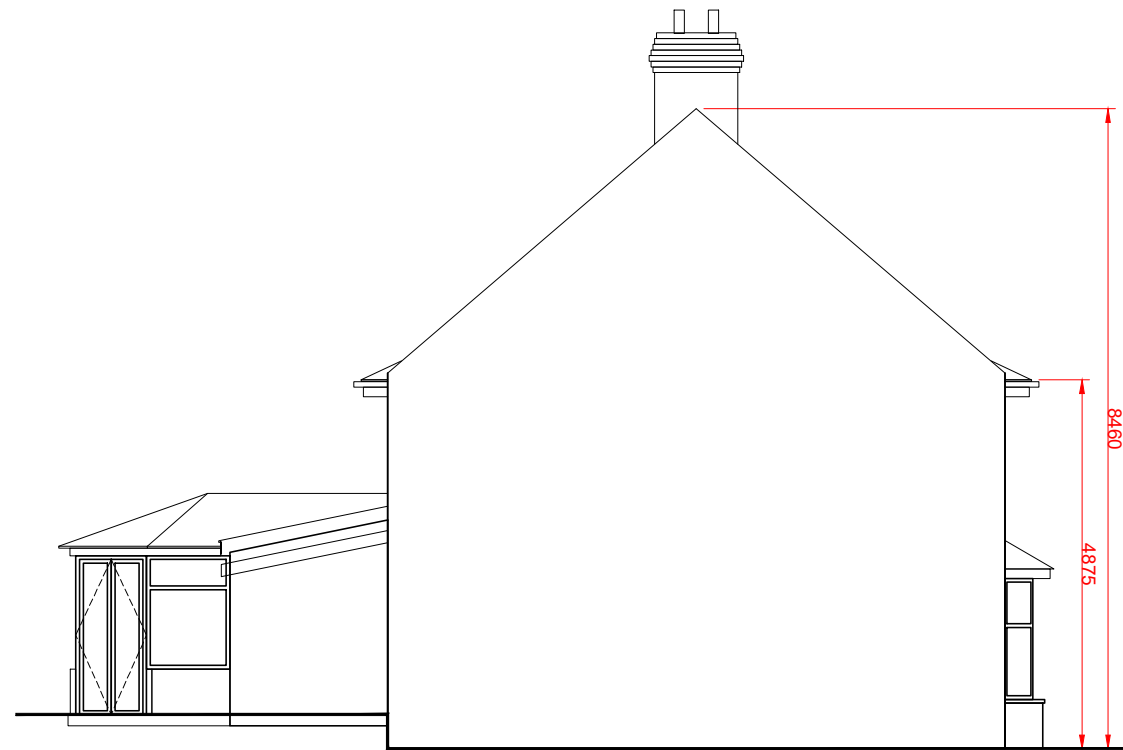

Existing side elevation 1:100



SURVEY
DRAWING

- NOTES
- Copyright of this drawing remains the property of Buchanan Rum Architects Ltd and should not be reproduced in full or parts or re-issued without written permission from Buchanan Rum Architects Ltd.
 - These drawings should be read in conjunction with the structural engineers drawings & details, and with all other consultants, sub-contractor and specialist drawings & details.
 - All dimensions are in millimetres, unless stated otherwise.
 - All goods materials workmanship to conform with current building regulations BSS and COP's.
 - All dimensions must be checked on site and any discrepancies verified with the architect.
 - Do not scale from the drawing.
 - Any discrepancies between the drawings, details and specification must be reported to the architect immediately before work is put in hand.
 - All works to be carried out in full accordance with current Building Regulations, British Standards and all Health & Safety Regulations.
 - If in doubt please ask.

Client
Site address
138 Western Road
Haywards Heath

Job Title
Extension and internal
refurbishment

Drawing Title
EXISTING ELEVATIONS

FRESHMILL BUSINESS CENTRE
DELTA HOUSE
16 BRIDGE ROAD
HAYWARDS HEATH, RH16 1UA
E : info@bucharumarchitects.co.uk

Scale 1:100	Size A3
Dm By BRA	

Drawing number 25_201_PL_011_00	Rev 02
------------------------------------	-----------