


Key.	
	Suggested position of soil vent pipe, actual position not determined by Potton.
	Denotes timber frame structural opening in millimetres for window & door openings Lower box denotes item reference. 'FE' suffix, where shown, denotes item to be fire escape compliant.
	Suggested loft hatch position. Final position determined by structural design

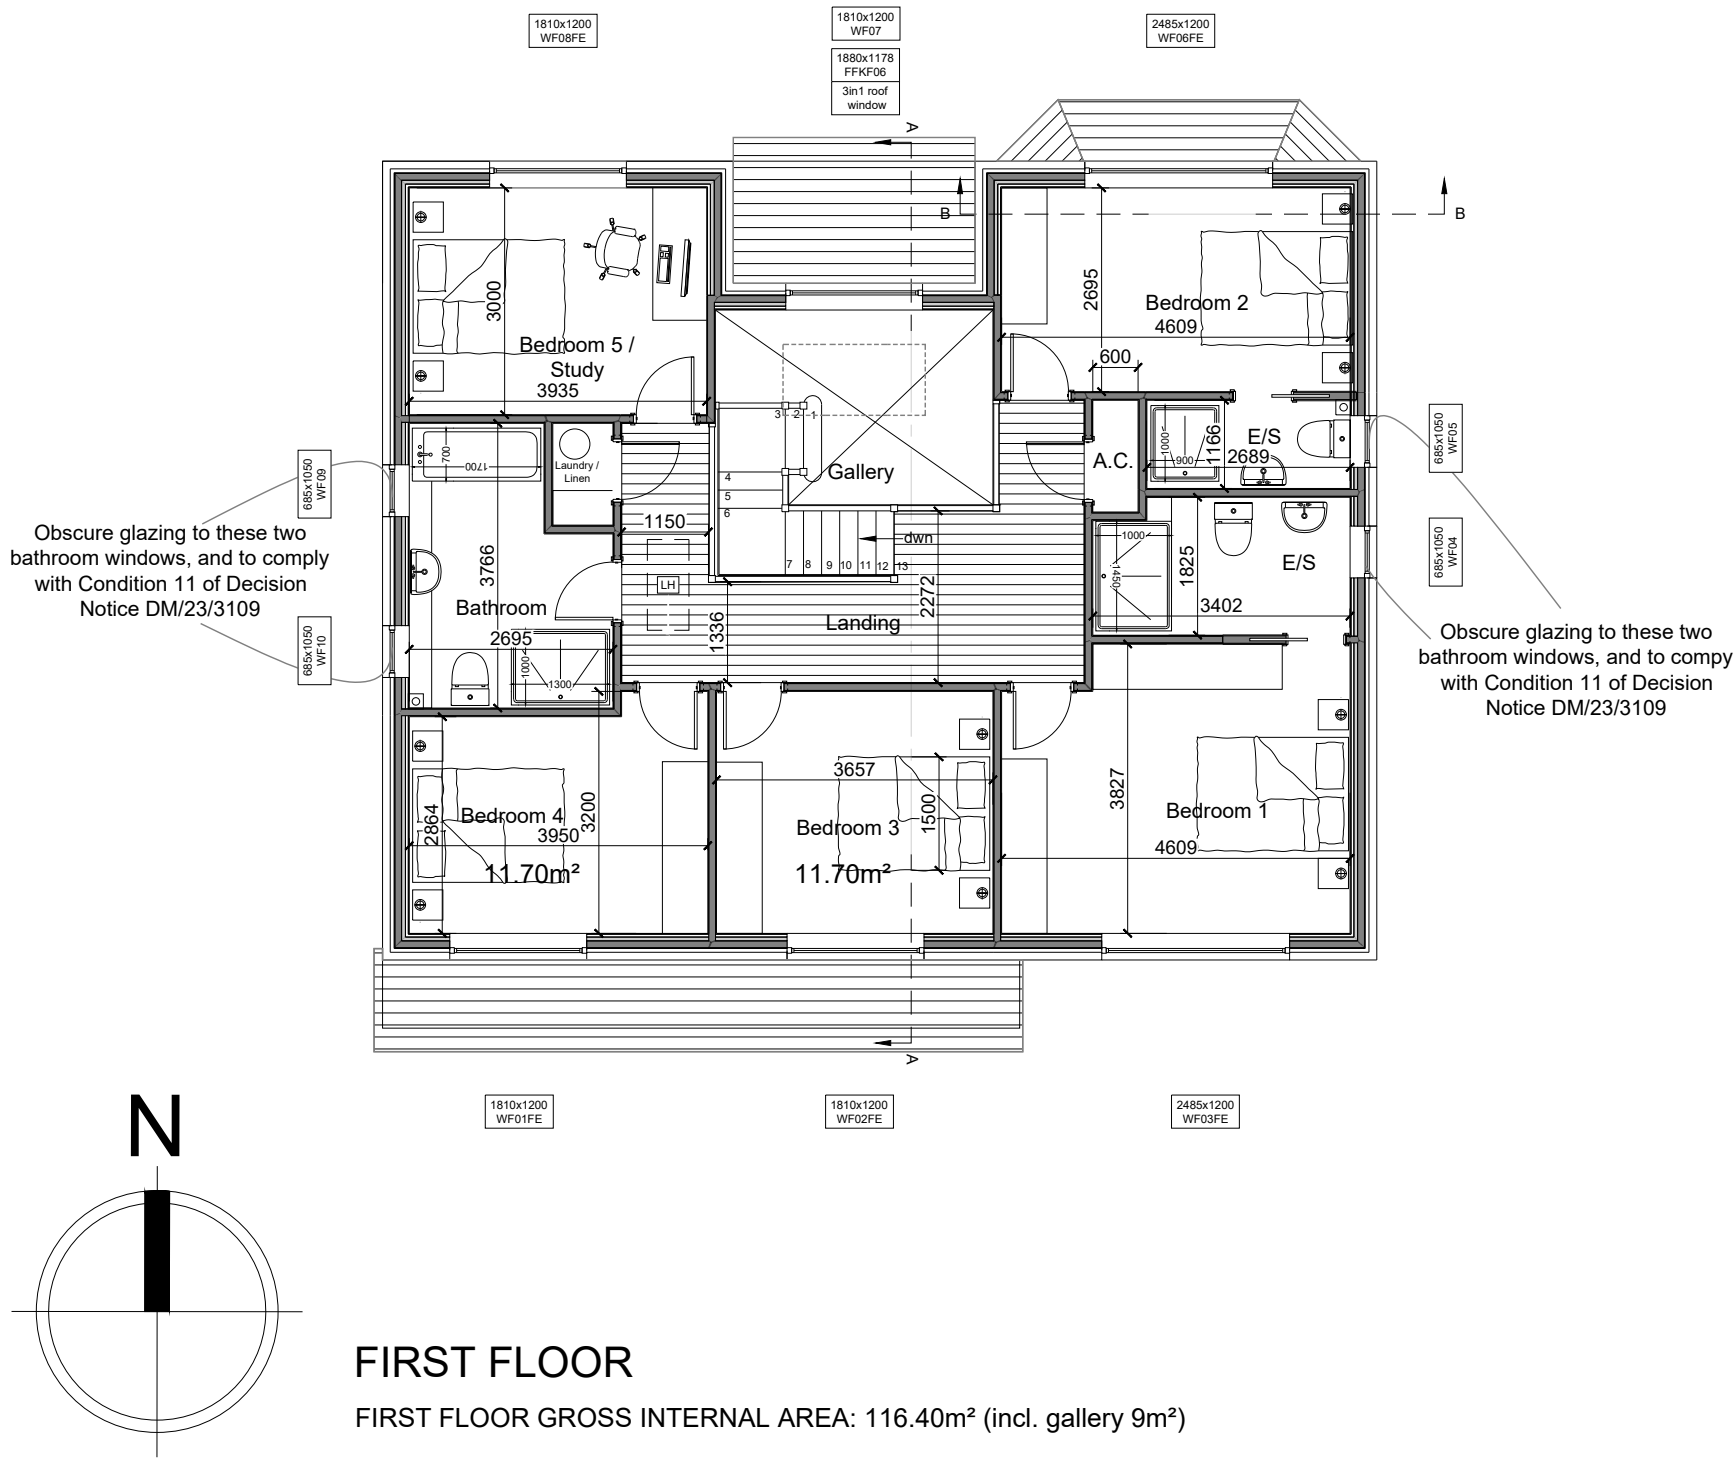

N	04/05/24	Further Amends	DS	n/a
M	15/05/24	Amend to WG11	DS	n/a
L	07/05/24	ORDER ACCEPTANCE DRAWINGS - revised	DS	n/a
K	30/04/24	ORDER ACCEPTANCE DRAWINGS - revised	DS	n/a
J	12/04/24	ORDER ACCEPTANCE DRAWINGS	DS	n/a
I	20/12/23	PLANNING SUBMISSION_revised	DS	n/a
H	17/11/23	PLANNING SUBMISSION_revised	DS	n/a
G	09/11/23	PLANNING SUBMISSION	DS	n/a
F	08/11/23	Further minor amends	DS	n/a
E	07/11/23	Amends as per email 231104 & virtual meeting	DS	n/a
D	03/11/23	Amends as per emails 231102 & 231103	DS	n/a
C	02/11/23	Amends to internal areas	DS	n/a
B	18/10/23	Amends as per email 231013 & virtual meeting	DS	n/a
A	10/10/23	Amends as per emails 231009	DS	n/a
SK05	05/10/23	Amends as per emails 231002, 231003	DS	n/a
SK04	28/09/23	Amends as per emails 230925, 230926	DS	n/a
SK03	18/09/23	Amends as per emails 230917, 230918	DS	n/a
SK02	15/09/23	Amends as per email 230908 & virtual meeting	DS	n/a
SK01	04/09/23	Initial Sketch Drawings	DS	n/a
Rev:	Date:	Description:	Drawn:	Checked:

Client:		
Mr Shave & Ms Williams		
Site Address:		
67A Sunte Avenue, Lindfield Haywards Heath, West Sussex, RH16 2AB		
Drawing Title:		
First Floor Plan		
Job Number:	Drawing Number:	Revision:
23-045	FF	M
Drawing Scale (UNO):		
1:100@A3		

POTTON

Potton
Elftisley Road,
Great Gransden,
Beds, SG19 3AR

Tel: 01767 676400
E-mail: sales@potton.co.uk
Web: www.potton.co.uk

This document is the copyright of Kingspan Timber Solutions Ltd, and is made available on the express condition that it shall not be used in connection with the erection of any building or the production of any components for such a building unless the building to be erected or the components are supplied by Kingspan Timber Solutions Ltd.

© Kingspan Timber Solutions Ltd.

ORDER ACCEPTANCE