




THE CASTLE INN, HICKSTEAD RH17 5LZ

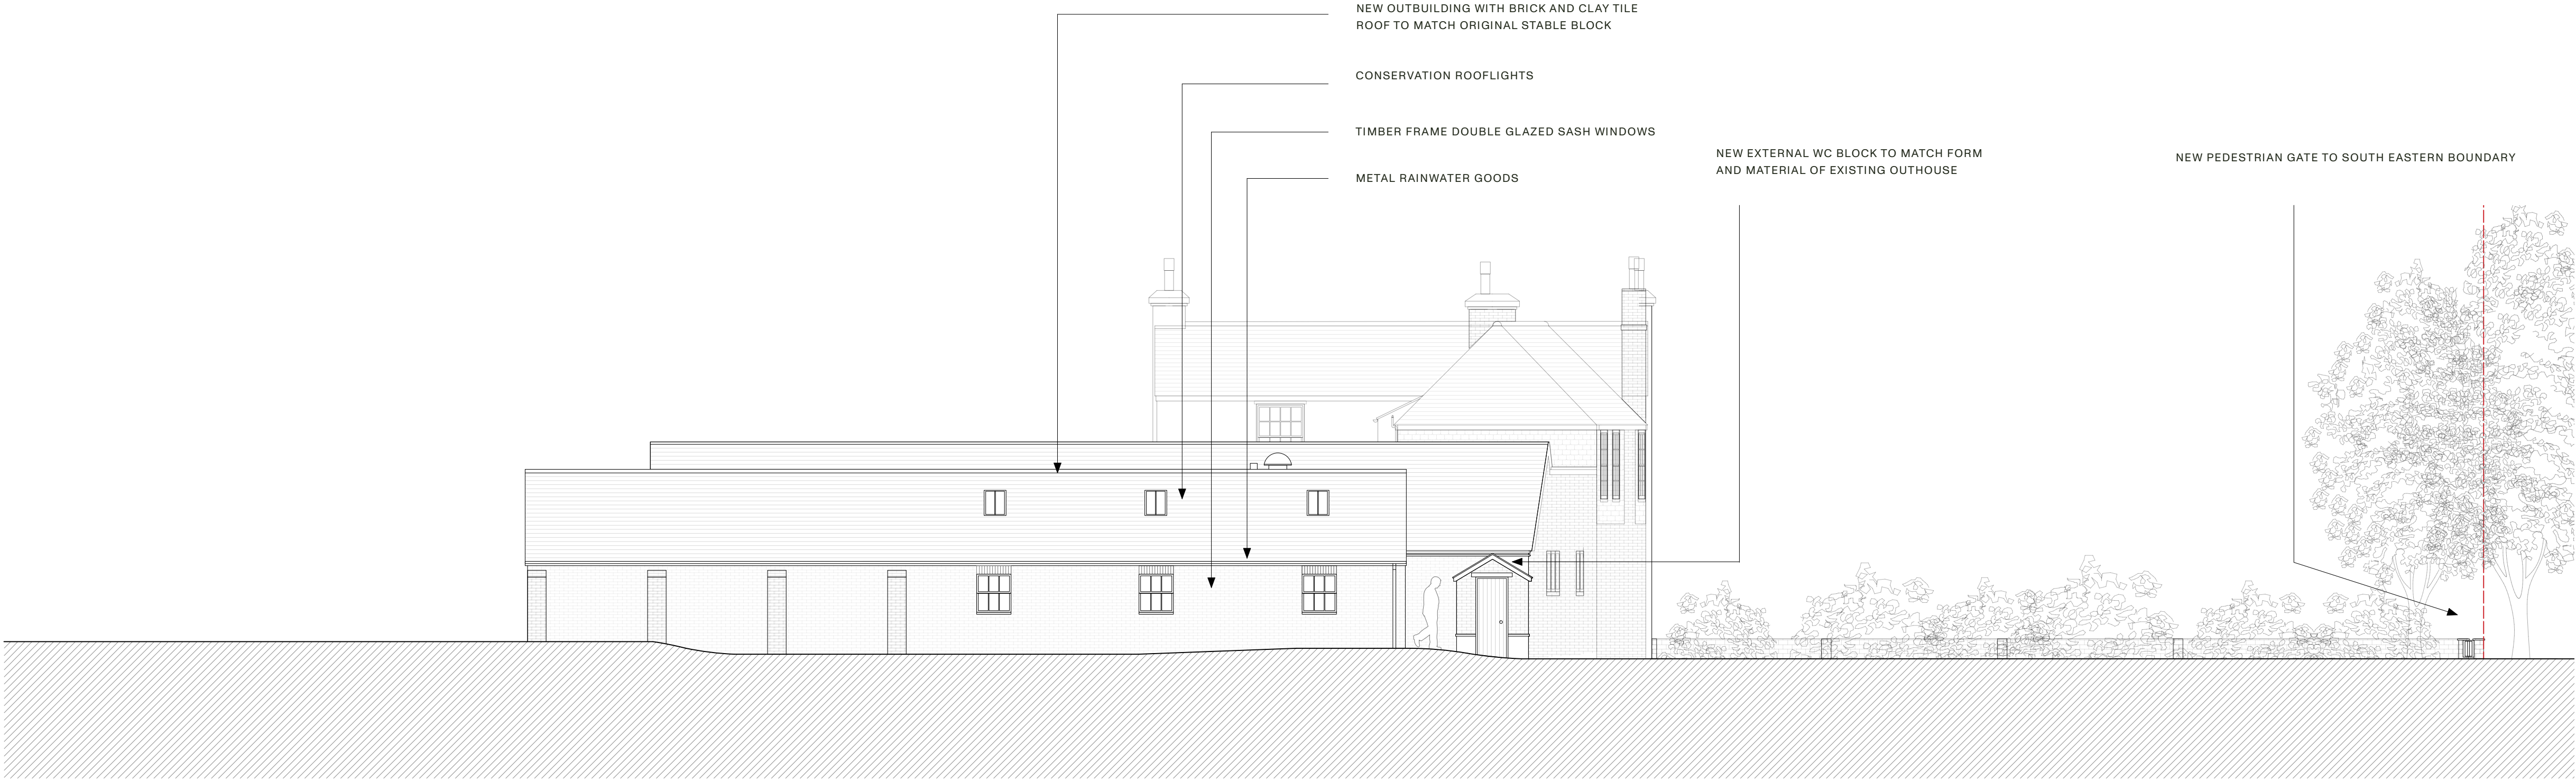

WEST ELEVATION

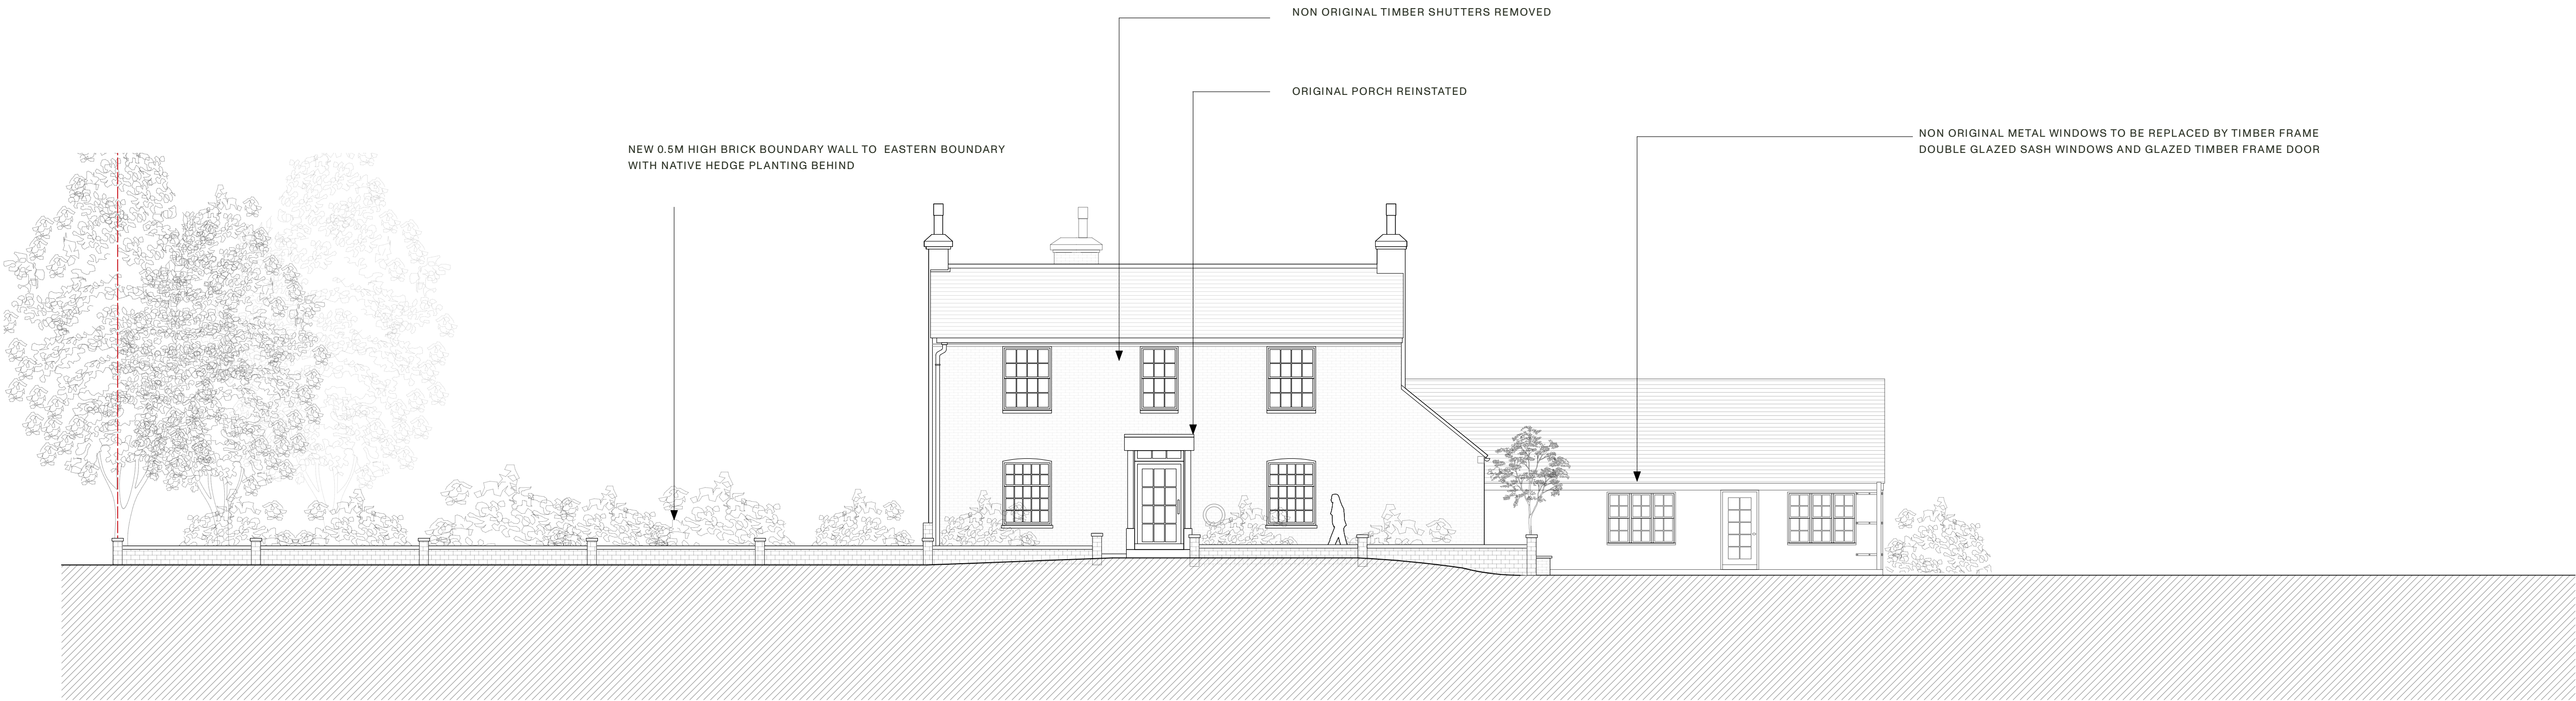

EAST ELEVATION

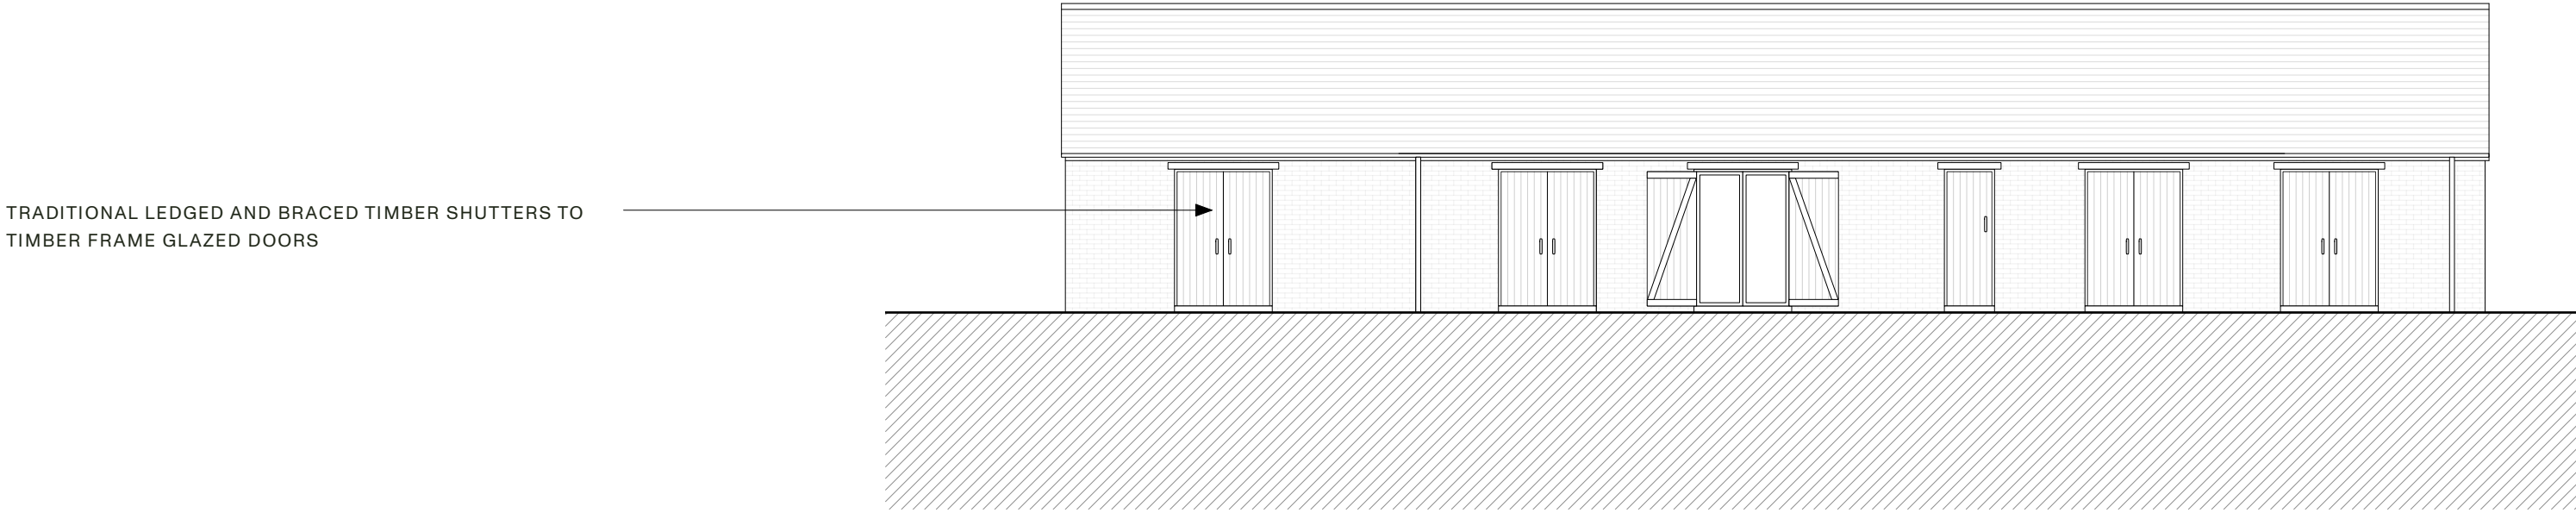

EAST ELEVATION OF PROPOSED OUTBUILDING

AS PROPOSED ELEVATIONS SCALE 1:100



LANDÍVAR

ARCHITECTS

1725 3.008_Rev_A

CLIENT	CHLOE BREEN
DRAWING	AS PROPOSED ELEVATIONS - E + W
DATE	FEBRUARY 2025
SCALE	1:100 @ A1

REV	DATE	COMMENT	BY
A	12.05.2025	HEIGHT OF BOUNDARY WALL REDUCED	OM

PRINT DRAWING AT A1

N.B. Unless otherwise noted this drawing is not to be used for construction purposes. If indicated as feasibility this drawing is subject to a detailed site investigation, including ground conditions/ contaminants, drainage design and planning / density negotiations. The layout may be based upon an enlargement of an os sheet or other small scale plans and its accuracy needs to be verified by survey. CDM regulations have not been fully considered.

The Workshop, unit 3,
29-42 Windsor Street,
Brighton, BN1 1RJ

landivar-architects.com
info@landivar-architects.com
01273 739590

