






FRONT ELEVATION
PROPOSED ELEVATIONS SCALE 1:100

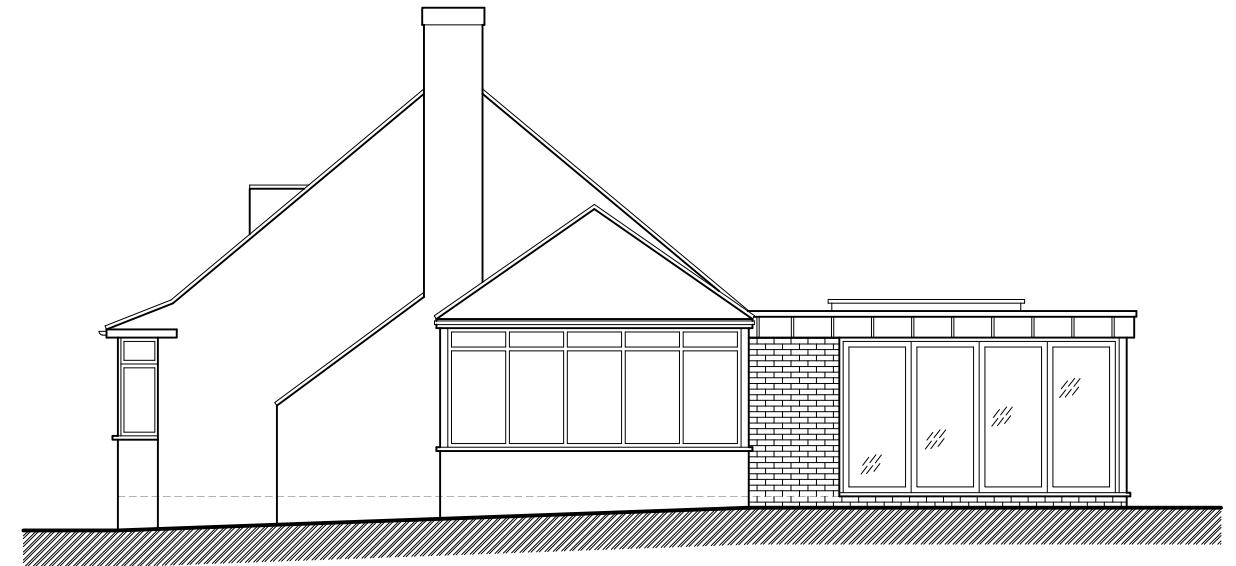

SIDE ELEVATION

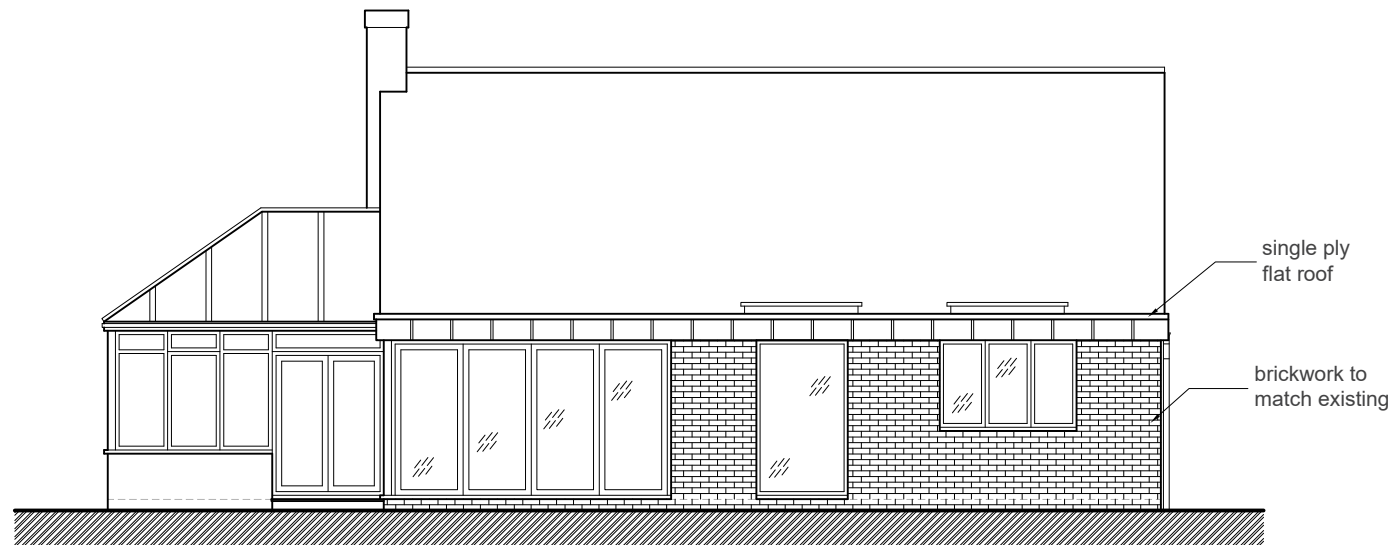

REAR ELEVATION
PROPOSED ELEVATIONS SCALE 1:100

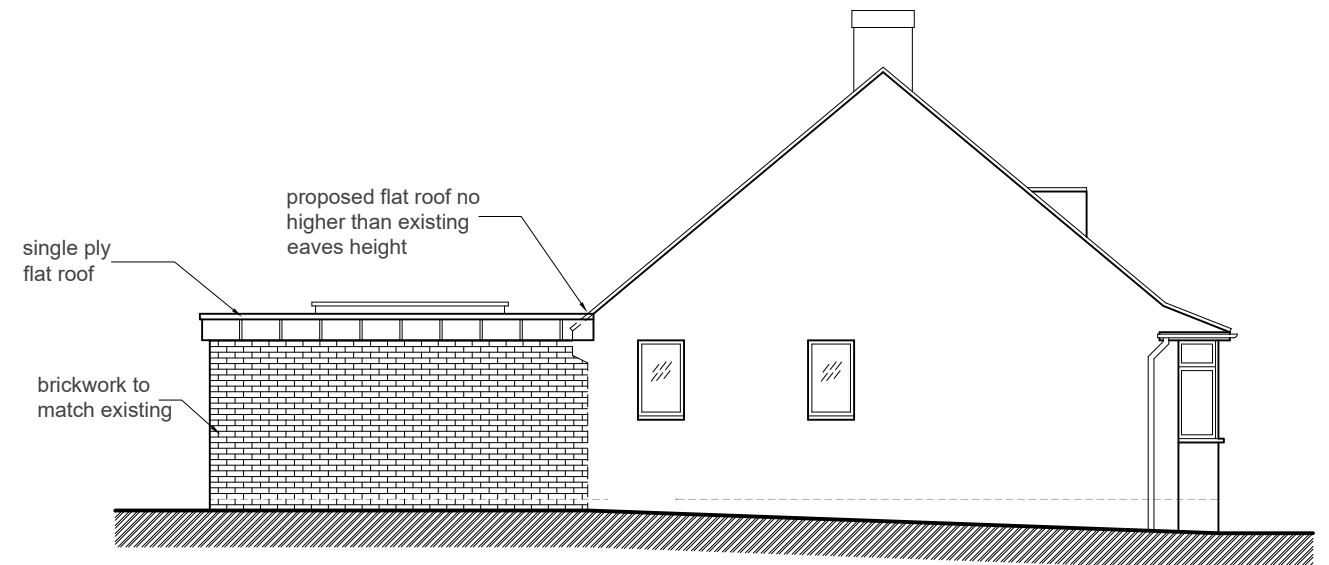

SIDE ELEVATION

Copyright reserved.

This drawing may only be used for the client and location specified in the title block. It may not be copied or disclosed to any other third party without prior written consent from WPCD. Prior to any works commencing on site, WPCD is to be contacted regarding the current status, revision or regulatory approval of this drawing.

1. The works shown have been drawn for submission to the local planning authority and are not to be used for construction.
2. No works shall commence until planning approval has been given by the local authority.

3. No works to commence without either full plans building control approval or a building notice served with the local authority.
4. The dimensions indicated are approximate and subject to site checks by the contractor prior to commencement.
5. WPDC accept no responsibility for any unknown factors which either preclude the works from construction or add additional costs, ie location of public sewers and underground services, abnormal foundation designs, due to trees, ground conditions or any underground structure or obstruction. condition of the existing building.



ARCHITECTURAL SERVICES
15 RIDGESIDE, THREE BRIDGES, CRAWLEY,
WEST SUSSEX. RH10 1PB.

Tel No 01293 407297 Mobile 07792239973 email info@wpdconsultants.co.uk

CLIENT

MR F NEZA

PROJECT

**PROPOSED SINGLE STOREY REAR EXTENSION AT 4 PARKSIDE,
EAST GRINSTEAD, WEST SUSSEX, RH19 1JG.**

A

PRIOR APPROVAL APPLICATION

12.08.26

RE

DESCRIPTION
1. The first step in the process is to identify the problem or goal.
2. Next, we need to gather relevant information and data.
3. Once we have the information, we can analyze it to understand the underlying causes.
4. After analysis, we can develop a plan or strategy to address the problem.
5. Finally, we implement the plan and monitor the results to ensure success.

DATE _____

	DRAWING
--	---------

PROPOSED ELEVATIONS

SCALE @ A3

DATE

DRG No	
--------	--

WPD6726/A/23

REVISION

A