



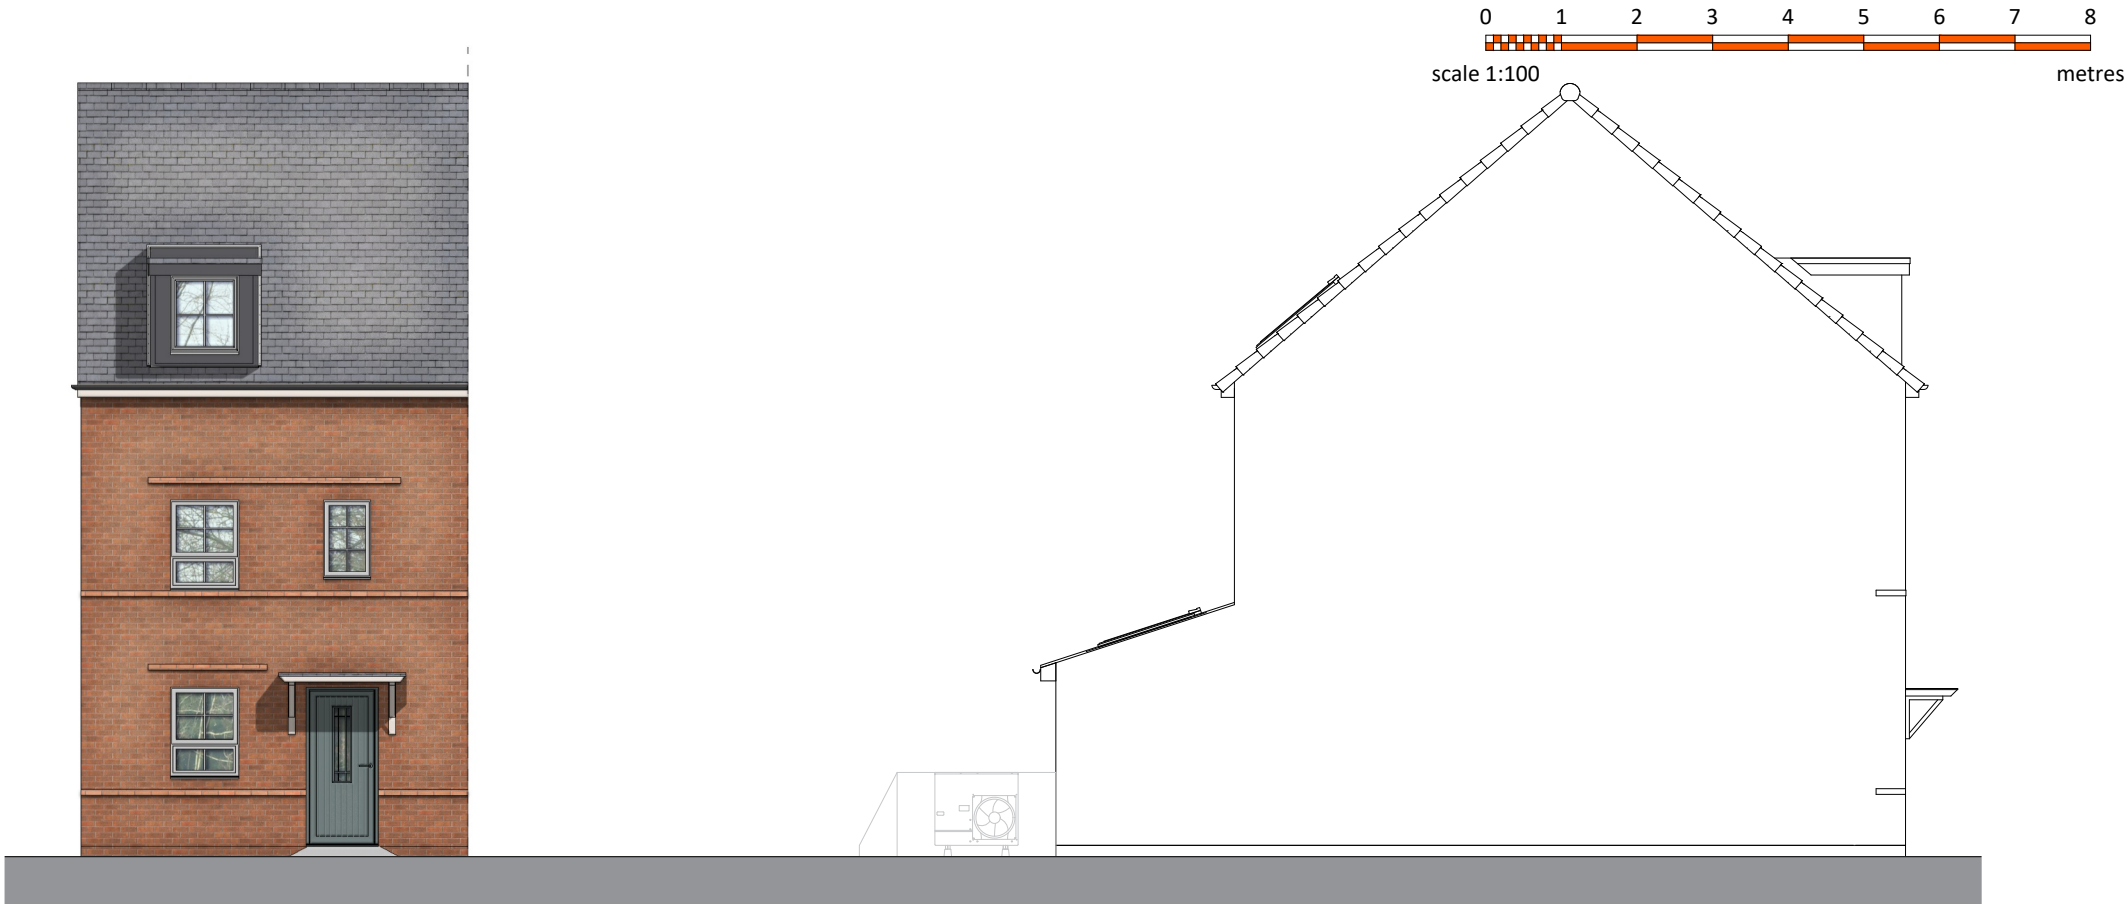

Front Elevation

Side Elevation

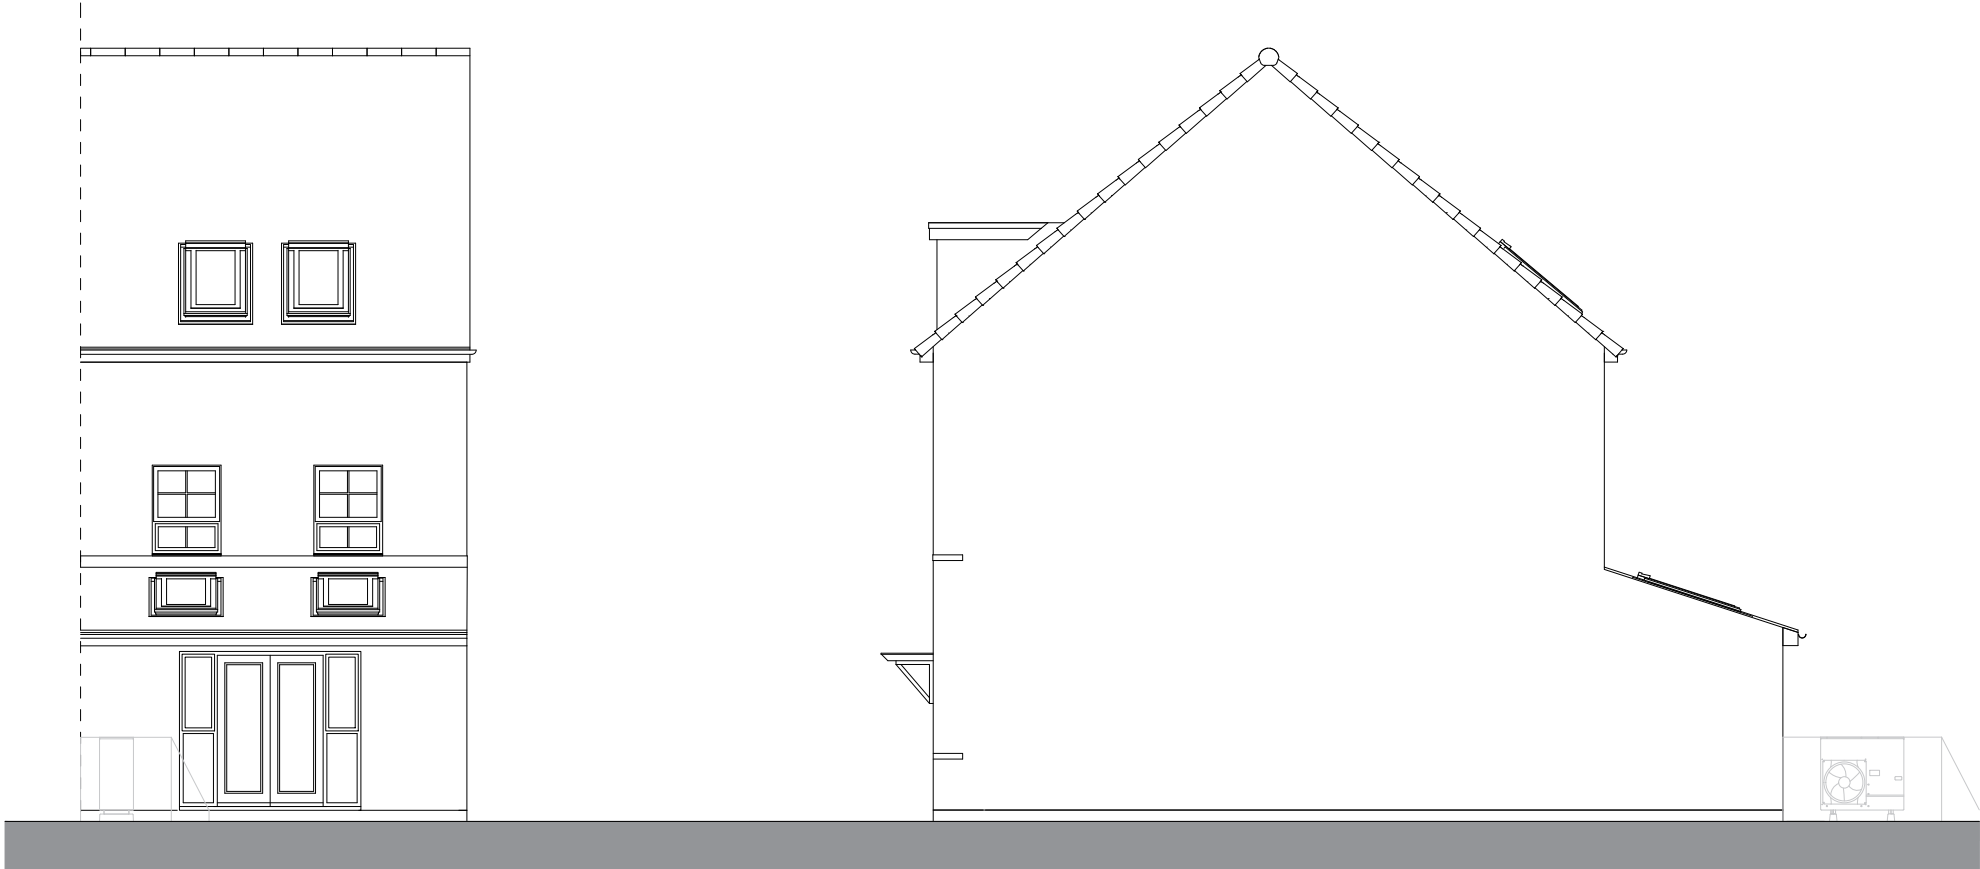

Rear Elevation

Side Elevation

© this drawing and the building works depicted are the copyright of idp. and may not be reproduced or amended except by written permission. no liability will be accepted for amendments made by other persons.

all dimensions to be checked on site and architect notified of any discrepancies prior to commencement.
do not scale.

any and all elements relating to the fire safety of the building will require separate confirmation and approval by a fully accredited fire engineering consultant who has to be appointed by the Client.

PLOT NUMBER	PLOT NAME	PLOT POSITION	PLOT HANDING
153	Leyburn	SEMI DETACHED	As
154	Leyburn	SEMI DETACHED	Opp
156	Leyburn	SEMI DETACHED	As
157	Leyburn	SEMI DETACHED	Opp
171	Leyburn	SEMI DETACHED	As
172	Leyburn	SEMI DETACHED	Opp
173	Leyburn	SEMI DETACHED	As
174	Leyburn	SEMI DETACHED	Opp
217	Leyburn	SEMI DETACHED	Opp
218	Leyburn	SEMI DETACHED	As
299	Leyburn	SEMI DETACHED	Opp
300	Leyburn	SEMI DETACHED	As

NOTES:

RWP locations only shown indicatively

Denotes obscure glazing

B	26.06.26	Notes added	AT	KL
A	19.12.25	Updated to suit layout changes	AT	KL
rev:	date:	comment(s):	name:	check:



ARCHITECTS.
URBAN DESIGNERS.
PROJECT MANAGERS.
LANDSCAPE ARCHITECTS.
WE ARE IDP.

status:	PLANNING	RIBA Stage:	3
client:	Barratt Redrow		
job:	Hurst Farm		
title:	Leyburn Elevations		
drawn:	TJ	date:	28.11.25
checked:	DZ	scale @ a3:	1:100

HXXXX-IDP-ZZ-XX-DR-UD-203117-P03-Leyburn Elevations

IDP GROUP 27 SPON STREET COVENTRY CV1 3BA
T: +44 (0)24 7652 7600 E:info@idpgroup.com
www.weareidp.com