

© this drawing and the building works depicted are the copyright of idp and may not be reproduced or amended except by written permission. no liability will be accepted for amendments made by other persons.

all dimensions to be checked on site and architect notified of any discrepancies prior to commencement.
do not scale.

any and all elements relating to the fire safety of the building will require separate confirmation and approval by a fully accredited fire engineering consultant who has to be appointed by the Client.




Front Elevation

Rear Elevation

NOTES:
RWP locations only shown indicatively
Denotes obscure glazing

Plot Number	Plot Name	Plot Position	Plot Handing
141	Newby	DETACHED	As
187	Newby	DETACHED	As
196	Newby	DETACHED	As
201	Newby	DETACHED	As
204	Newby	DETACHED	As
212	Newby	DETACHED	As

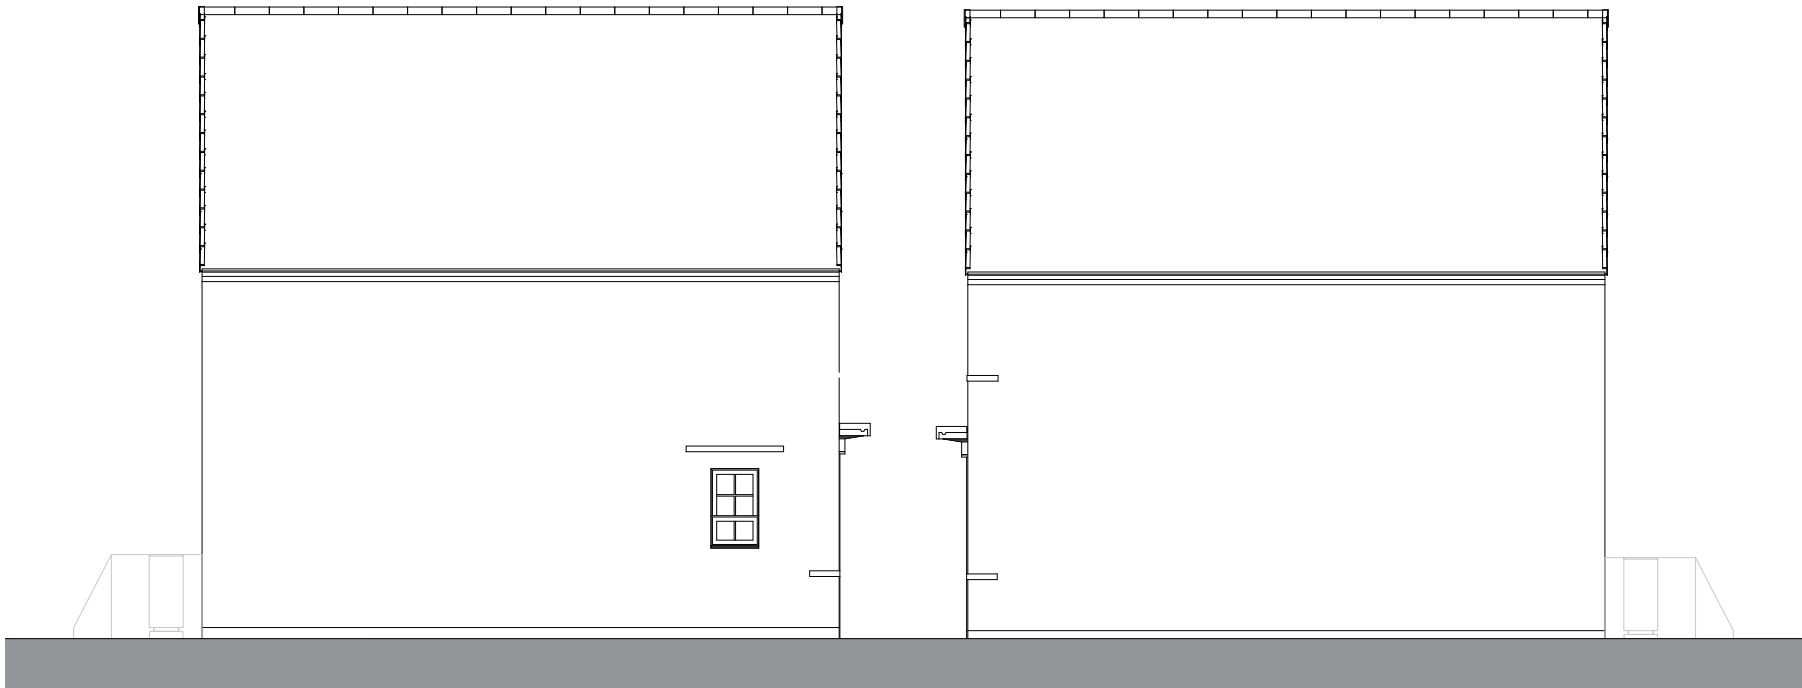

Side Elevation

Side Elevation

B	26.06.26	Notes added	AT	KL
A	19.12.25	Updated to suit layout changes	AT	KL
rev:	date:	comment(s):	name:	check:



ARCHITECTS.
URBAN DESIGNERS.
PROJECT MANAGERS.
LANDSCAPE ARCHITECTS.
WE ARE IDP.

status:	PLANNING	RIBA Stage:	3
client:	Barratt Redrow		
job:	Hurst Farm		
title:	Newby Elevations		
drawn:	TJ	date:	28.11.25
checked:	DZ	scale @ a3:	1:100