

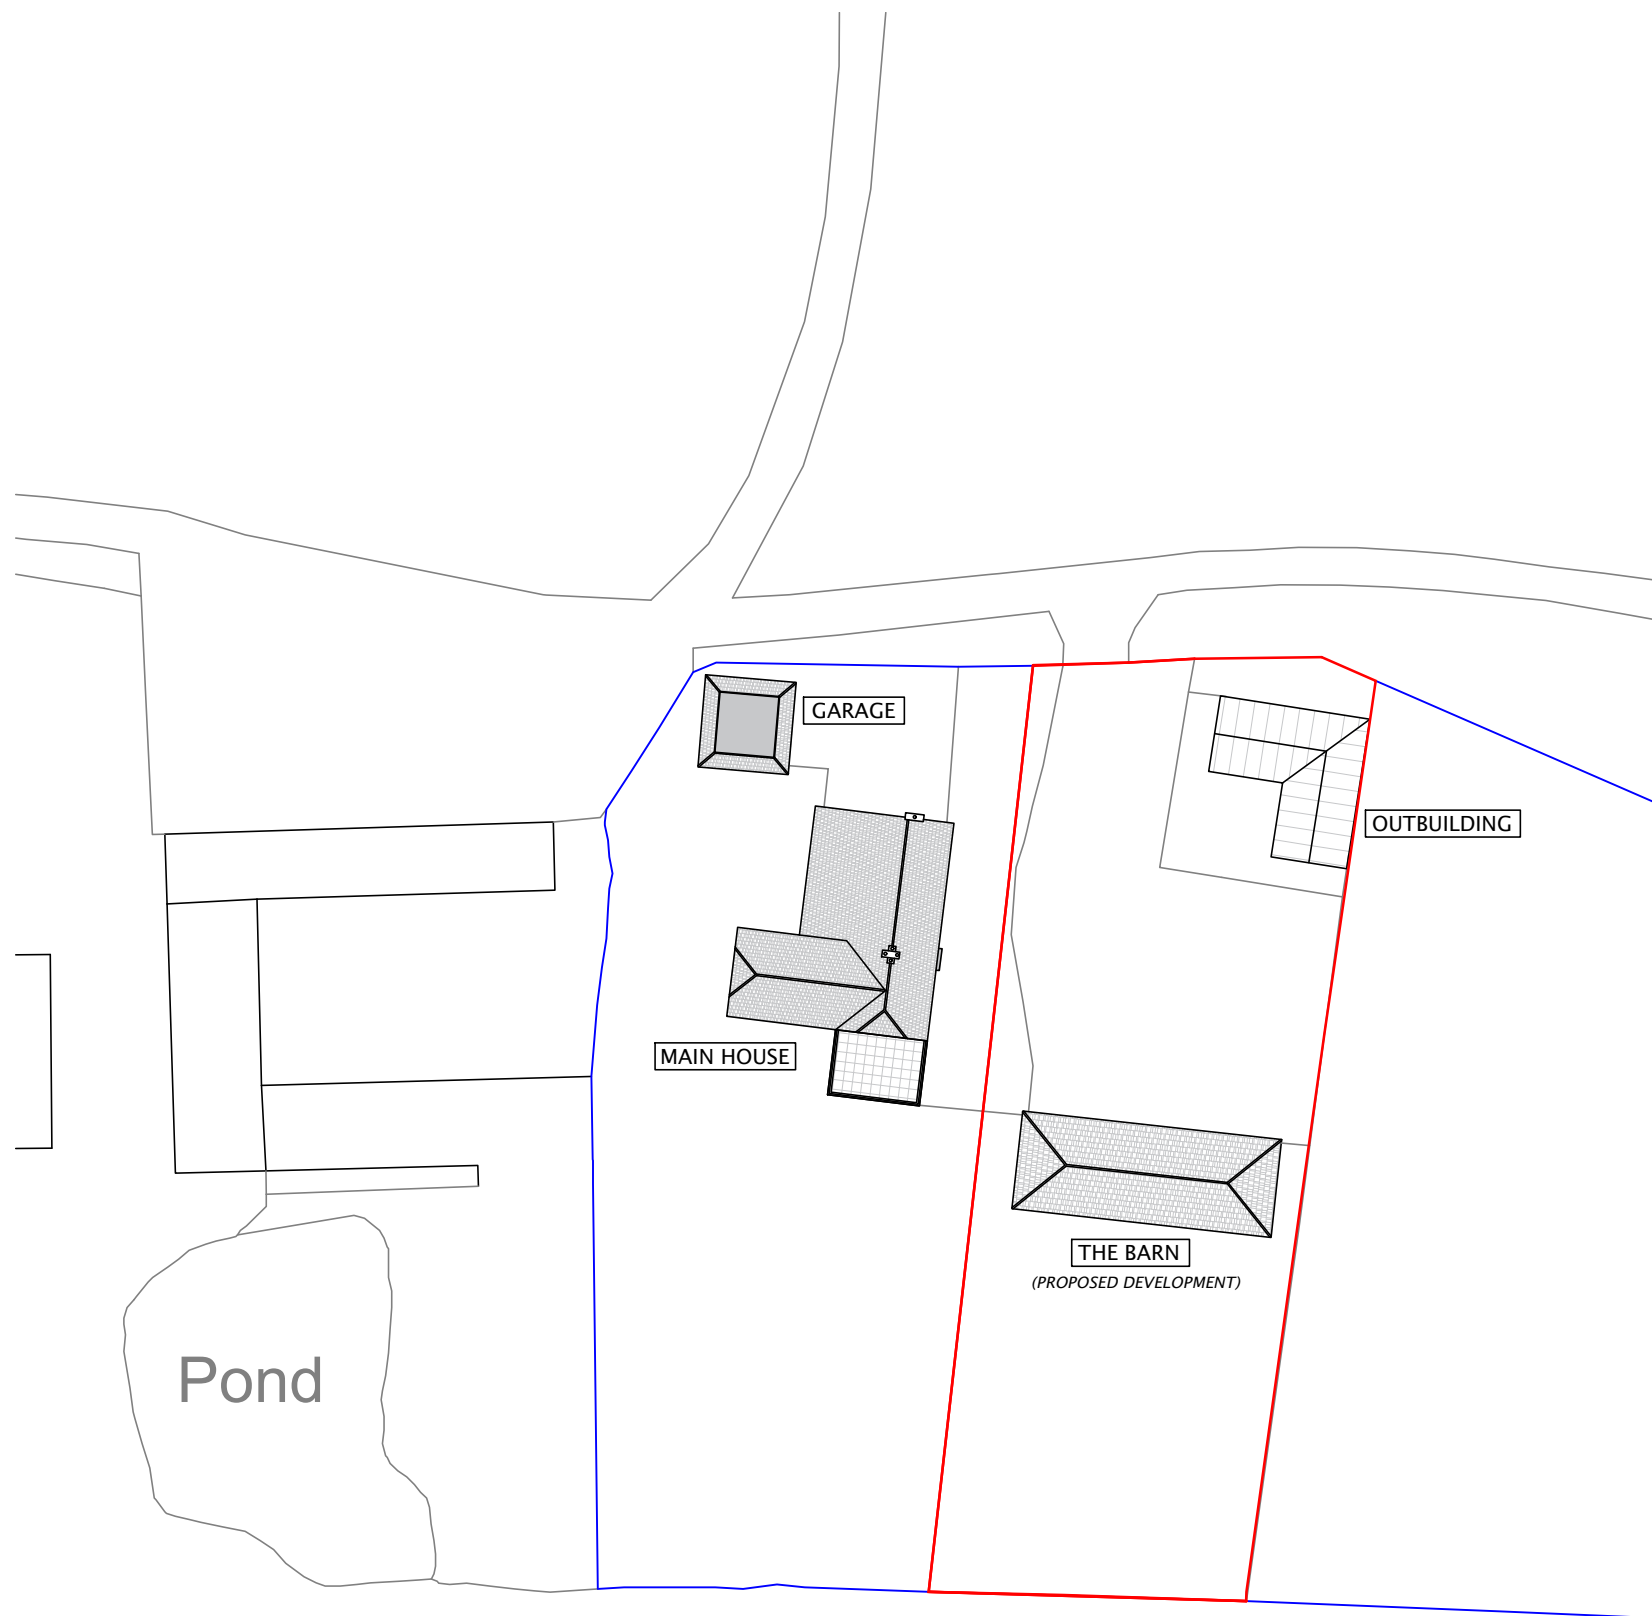


Scale Bar 1:500
EXISTING SITE PLAN (1:500)

 

Scale Bar 1:1250
EXISTING LOCATION PLAN (1:1250)

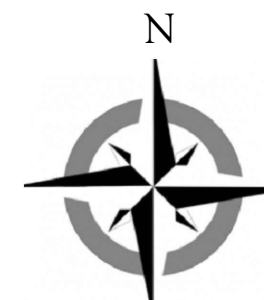

Client
-

Project title
Pickhams Cottage,
Cuckfield Road
Hurstpierpoint
BN6 9LL

Drawing description
Existing Location and block
plan

Scale
As shown @ A3

Date
Mar 2024



Drawing no.
CDMS-21009.11

Revision
C