




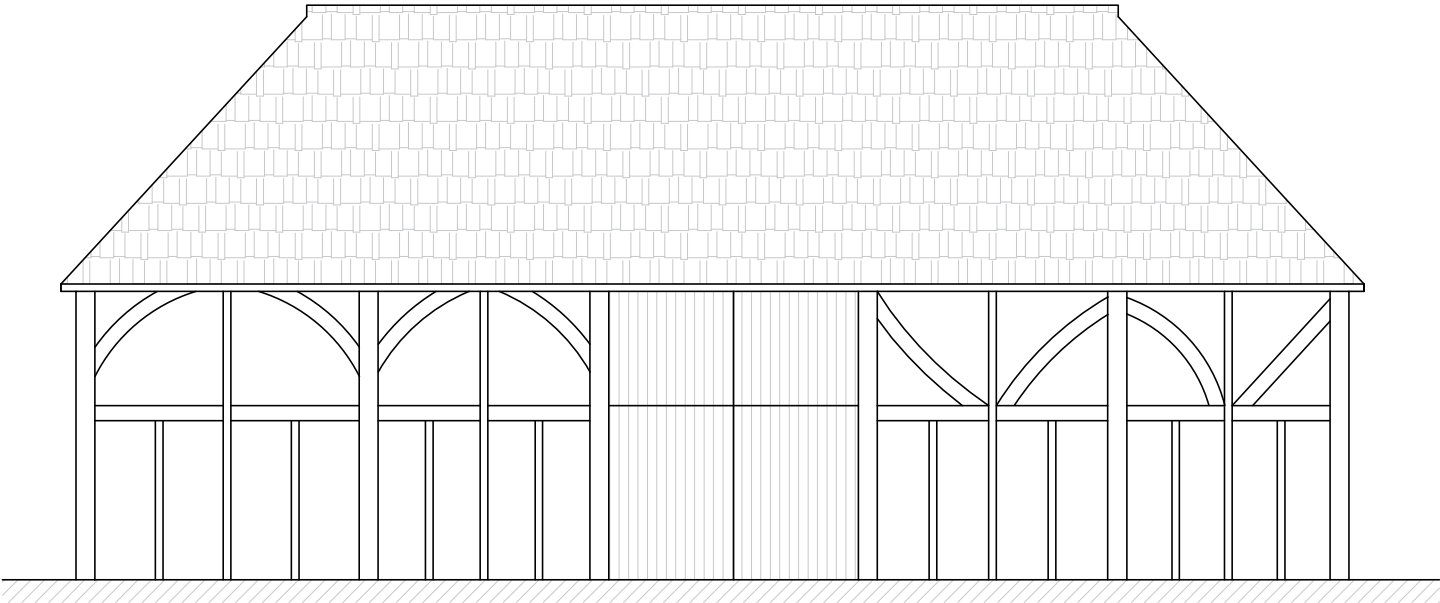


EXISTING FRONT ELEVATION (NORTH)

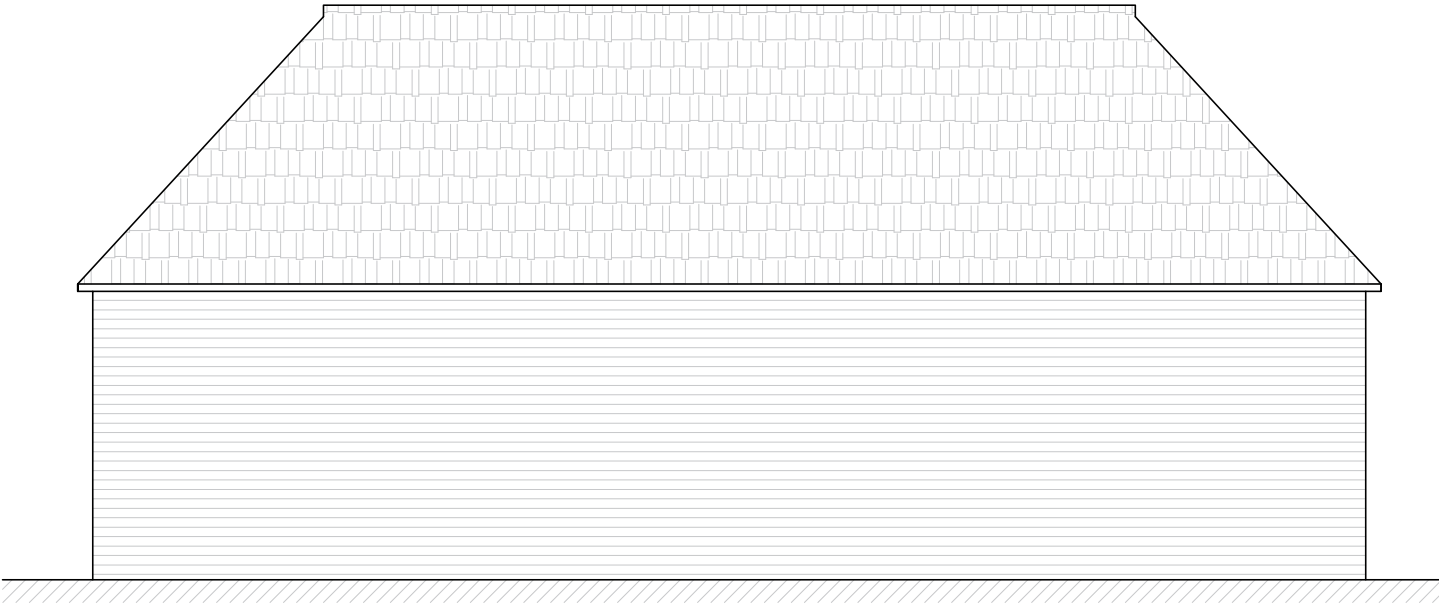

EXISTING REAR ELEVATION (SOUTH)

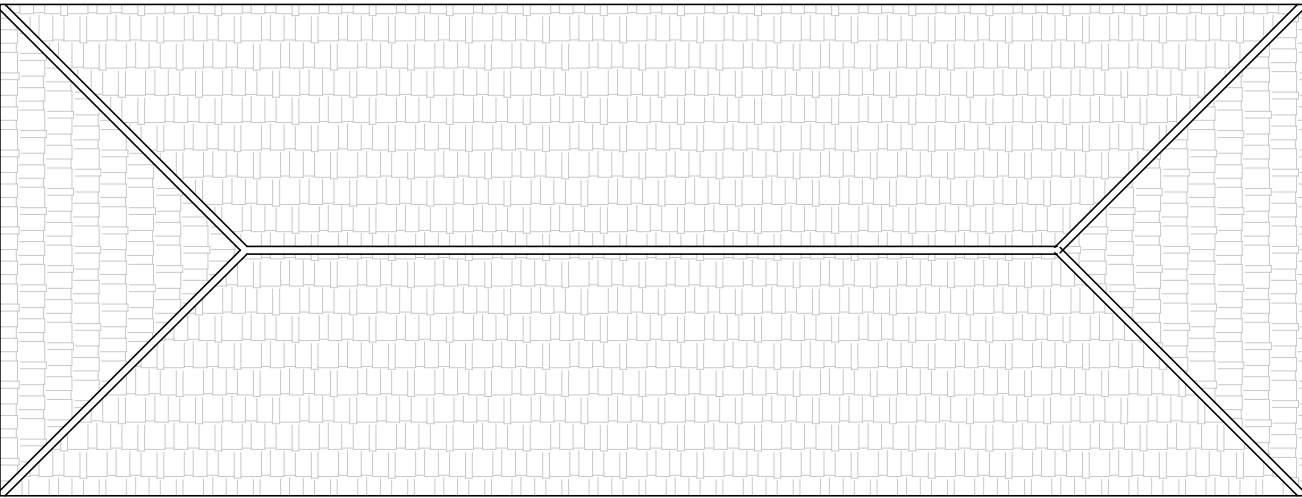

EXISTING ROOF PLAN

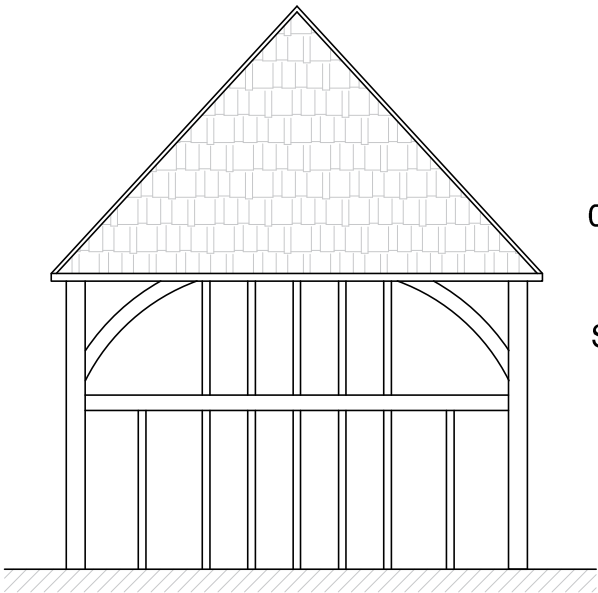

EXISTING SIDE ELEVATION (EAST)



Scale Bar 1:100

Client
-

Project title
Pickhams Cottage,
Cuckfield Road
Hurstpierpoint
BN6 9LL

Drawing description
Barn as existing


Scale
1:100 @ A3

Date
Mar 2024




Drawing no.
CDMS-21009.12

Revision
C

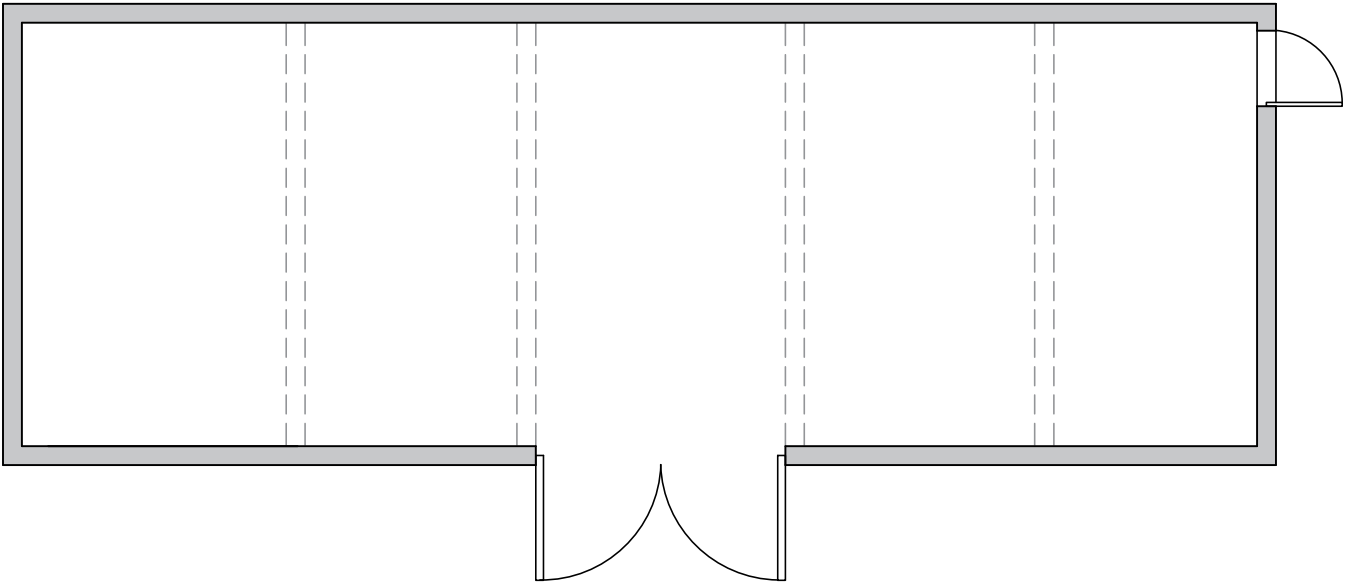

EXISTING GROUND FLOOR PLAN

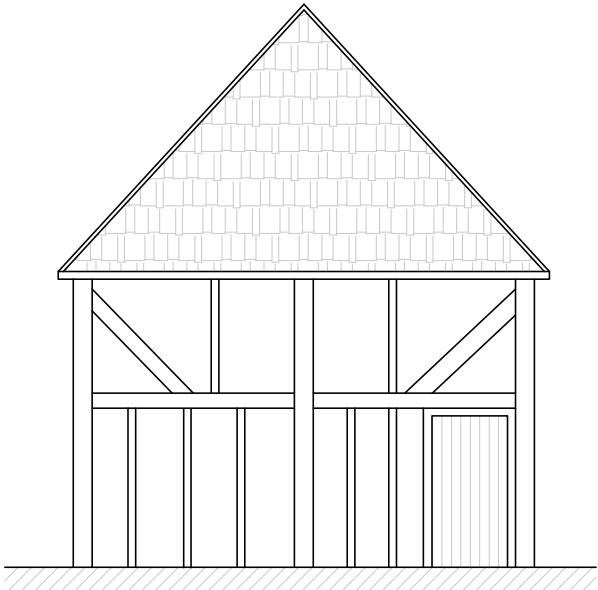

EXISTING SIDE ELEVATION (WEST)