



Scale Bar 1:100

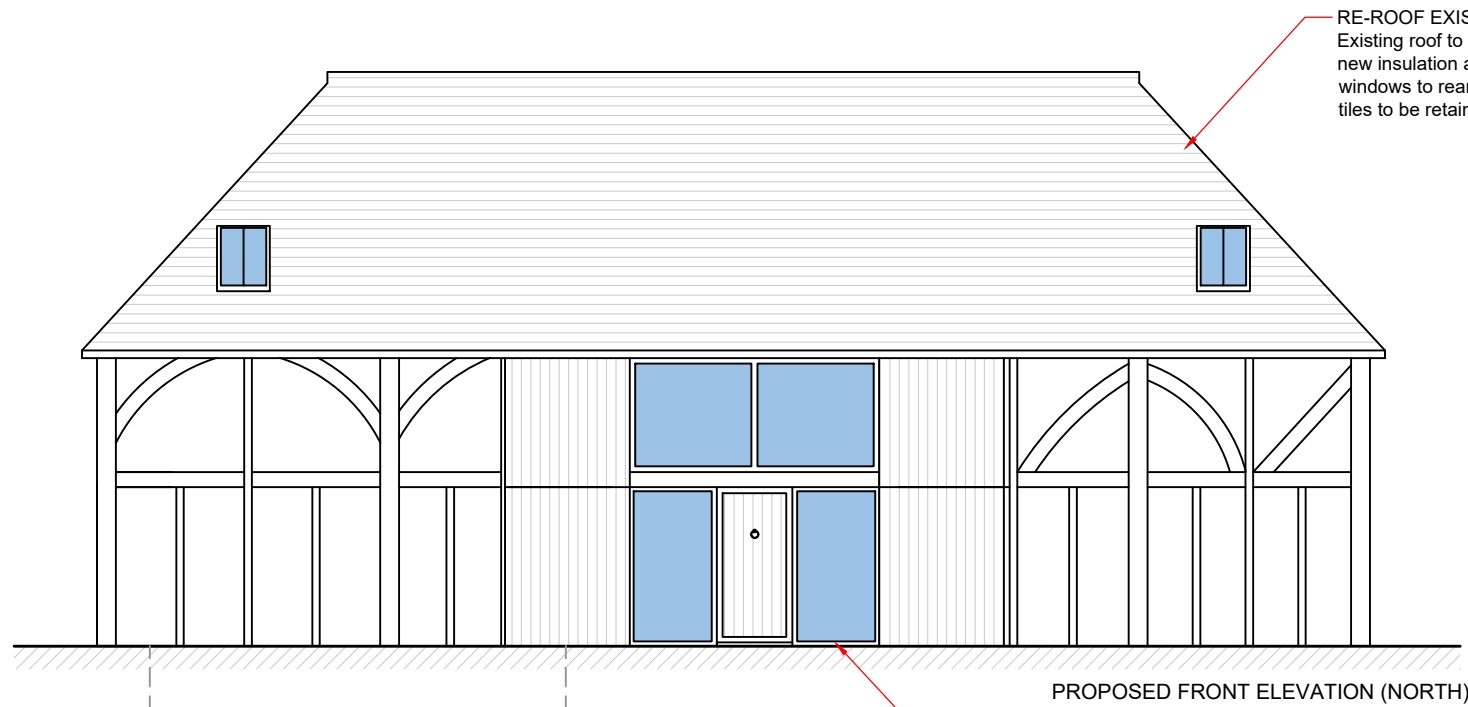

RE-ROOF EXISTING
Existing roof to be re-roofed with new insulation and 4no. new roof windows to rear elevation. Existing tiles to be retained and reused.

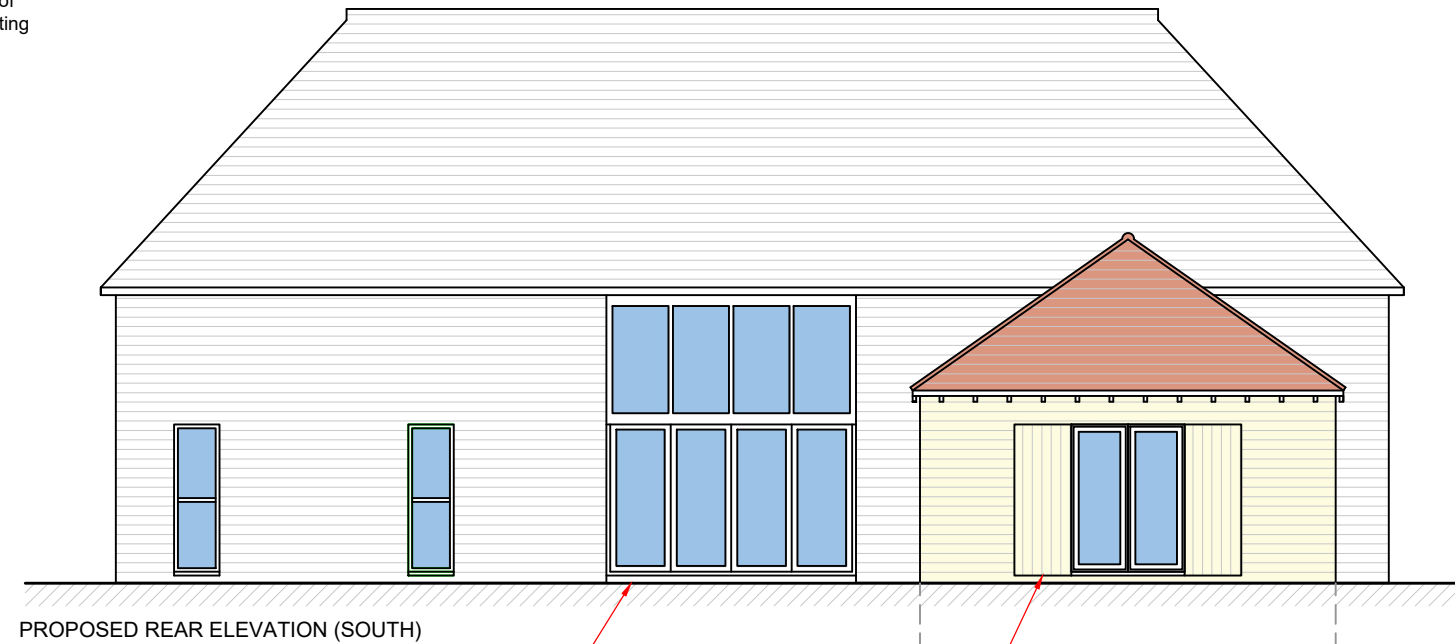

PROPOSED REAR ELEVATION (SOUTH)


NEW GLAZED SECTION TO REAR ELEVATION
Opening between existing frame (directly opposite main entrance doors) out to proposed rear pool area. Cladding to be retained.

TIMBER SHUTTER DOORS
New timber shutters similar in style to main barn.

ROOF LIGHTS
Provide 4no. conservation style roof lights to the barn roof.


NEW GLAZED SECTION TO FRONT ELEVATION
Existing entrance doors to be repaired and fixed in a fully opened position. Infill with new glazed section with entrance door.

PROPOSED FRONT ELEVATION (NORTH)

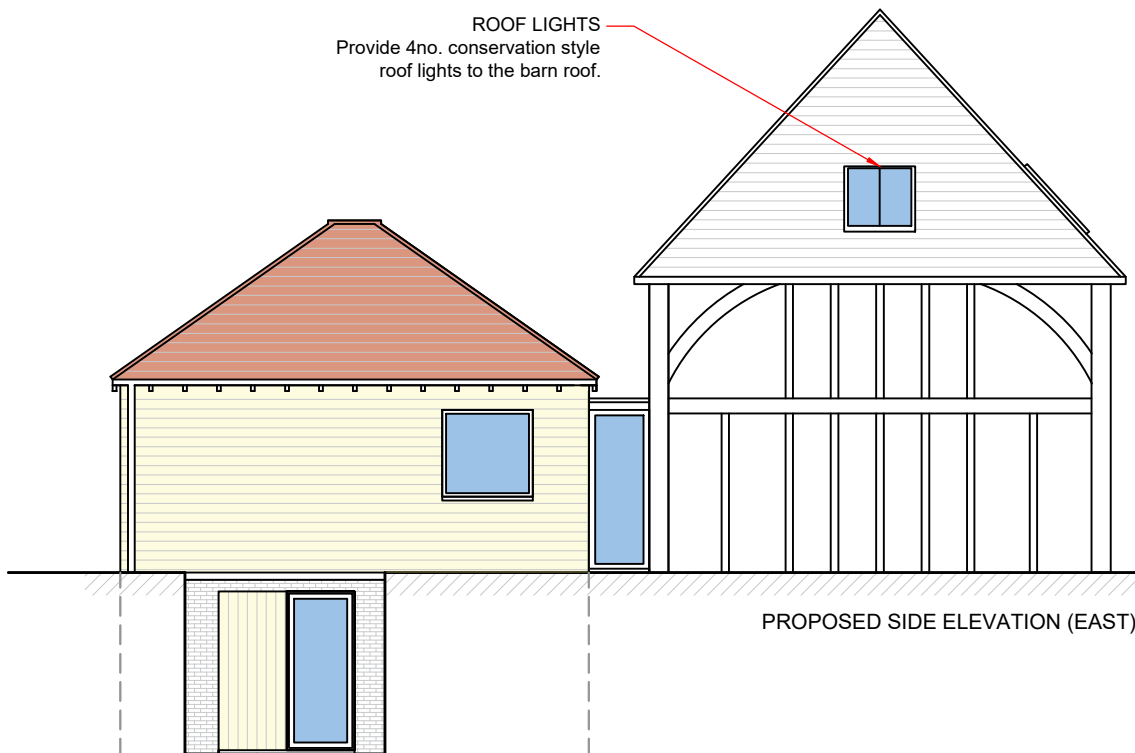

PROPOSED SIDE ELEVATION (EAST)

TIMBER SHUTTERS
New timber sliding shutter to lower ground floor doors.

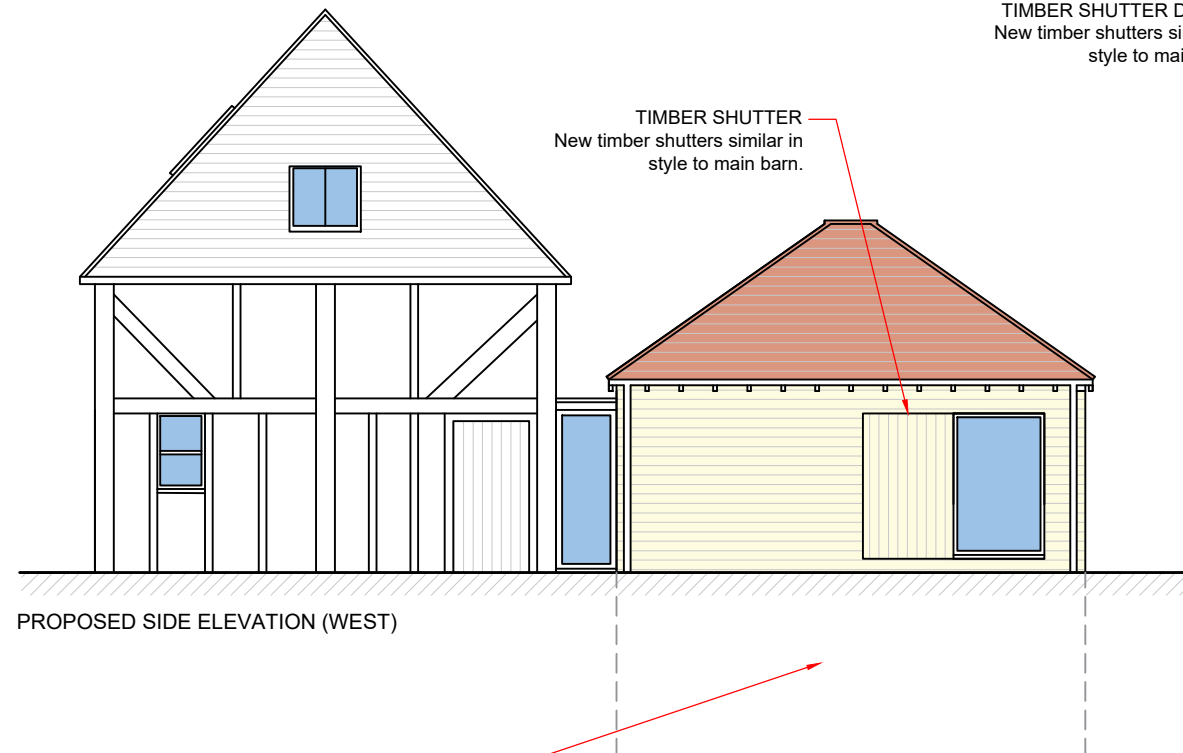

PROPOSED SIDE ELEVATION (WEST)

TIMBER SHUTTER
New timber shutters similar in style to main barn.

NEW EXTENSION
New timber clad two storey extension (one storey above ground, one below ground), linked to the existing barn via glazed walkway.

PROPOSED EXTENSION GIA: 55.85m2
EXISTING BARN GIA: 91.4m2

STRUCTURAL REPAIRS
All necessary structural repairs to be made to the existing barn before renovation. Existing fabric to be retained as much as possible. Provide new services such as plumbing, heating and electrics.

Client

-

Project title

Pickhams Cottage,
Cuckfield Road
Hurstpierpoint
BN6 9LL

Drawing description

Barn elevations as proposed

Scale

1:100 @ A3

Date

Apr 2026



CDMS
· Design ·

Drawing no.

CDMS-21009.15

Revision

E