


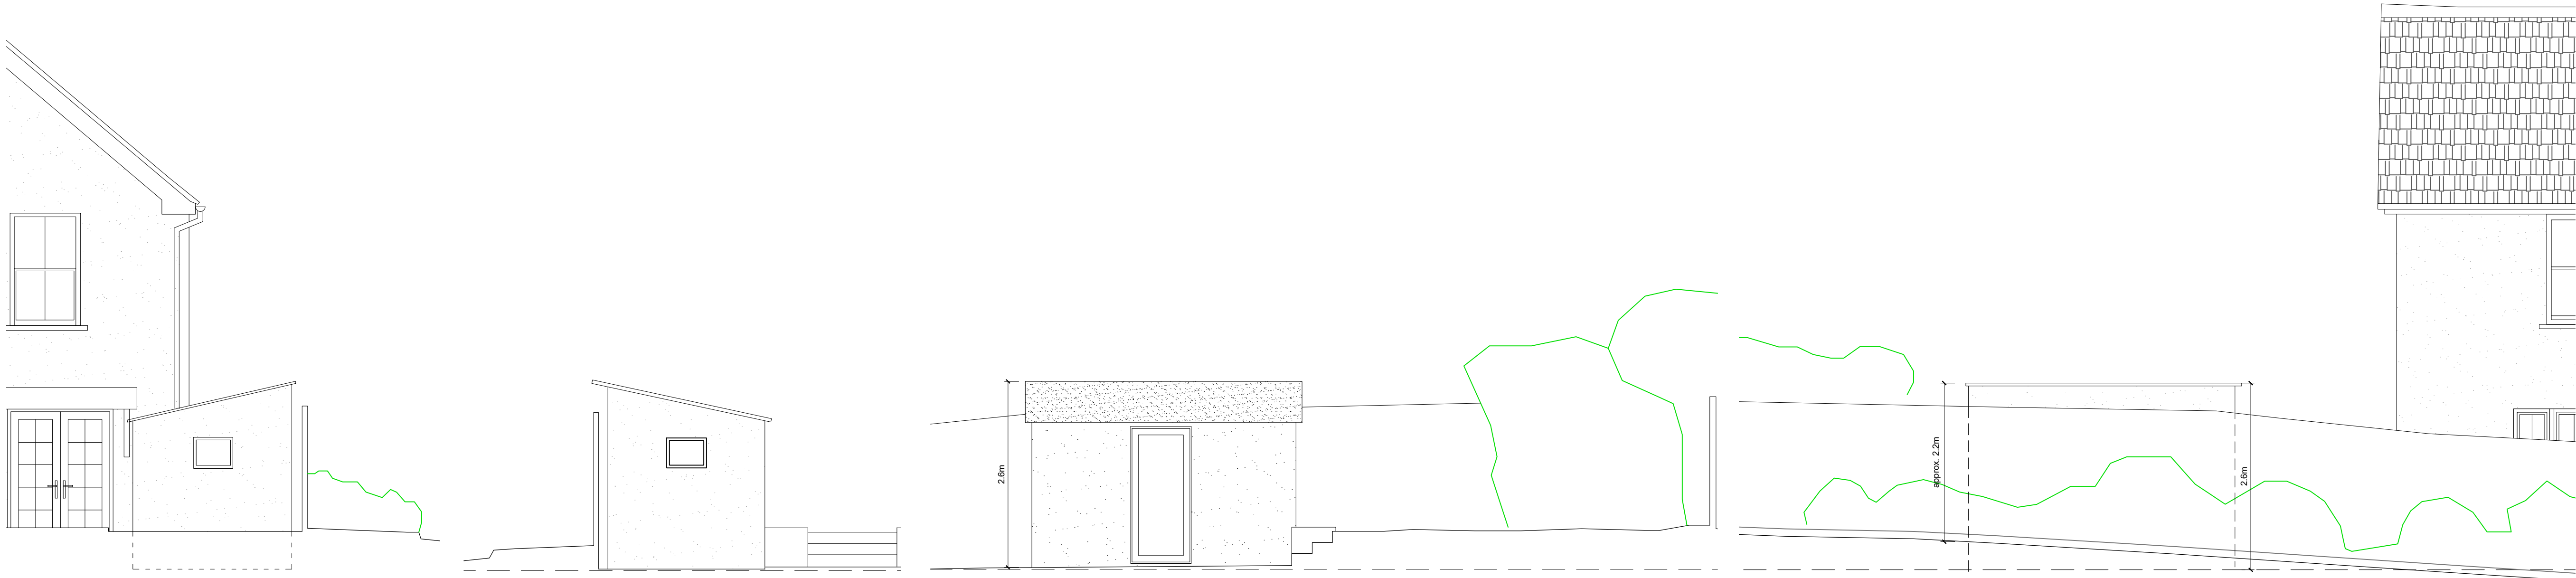


West Elevation as Existing
1:50 @ A1

East Elevation as Existing
1:50 @ A1

North Elevation as Existing
1:50 @ A1

South Elevation as Existing
1:50 @ A1

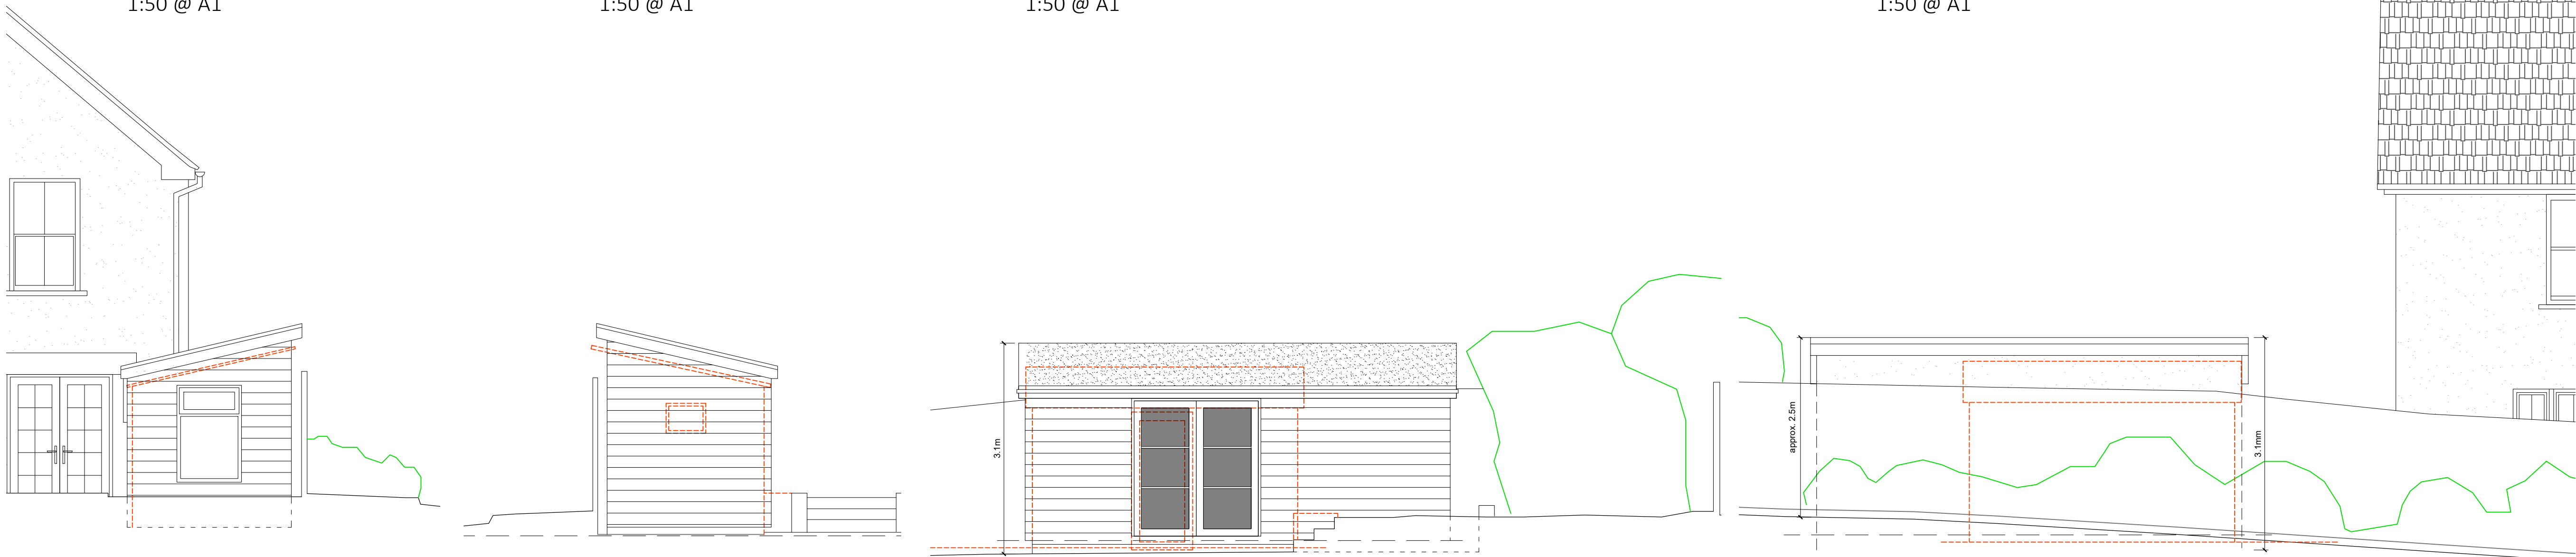


West Elevation as Proposed
1:50 @ A1

East Elevation as Proposed
1:50 @ A1


North Elevation as Proposed
1:50 @ A1

South Elevation as Proposed
1:50 @ A1

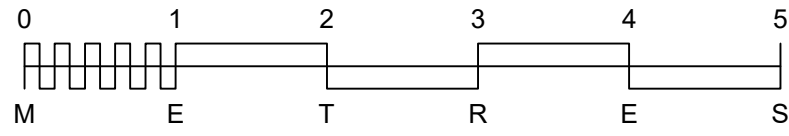

REV	DATE	DESCRIPTION
A	03.09.26	Revised following client comments

This drawing should be read in conjunction with all other drawings. Do not scale.
All dimensions must be site checked.
Copyright © Catherine Whitby Architects

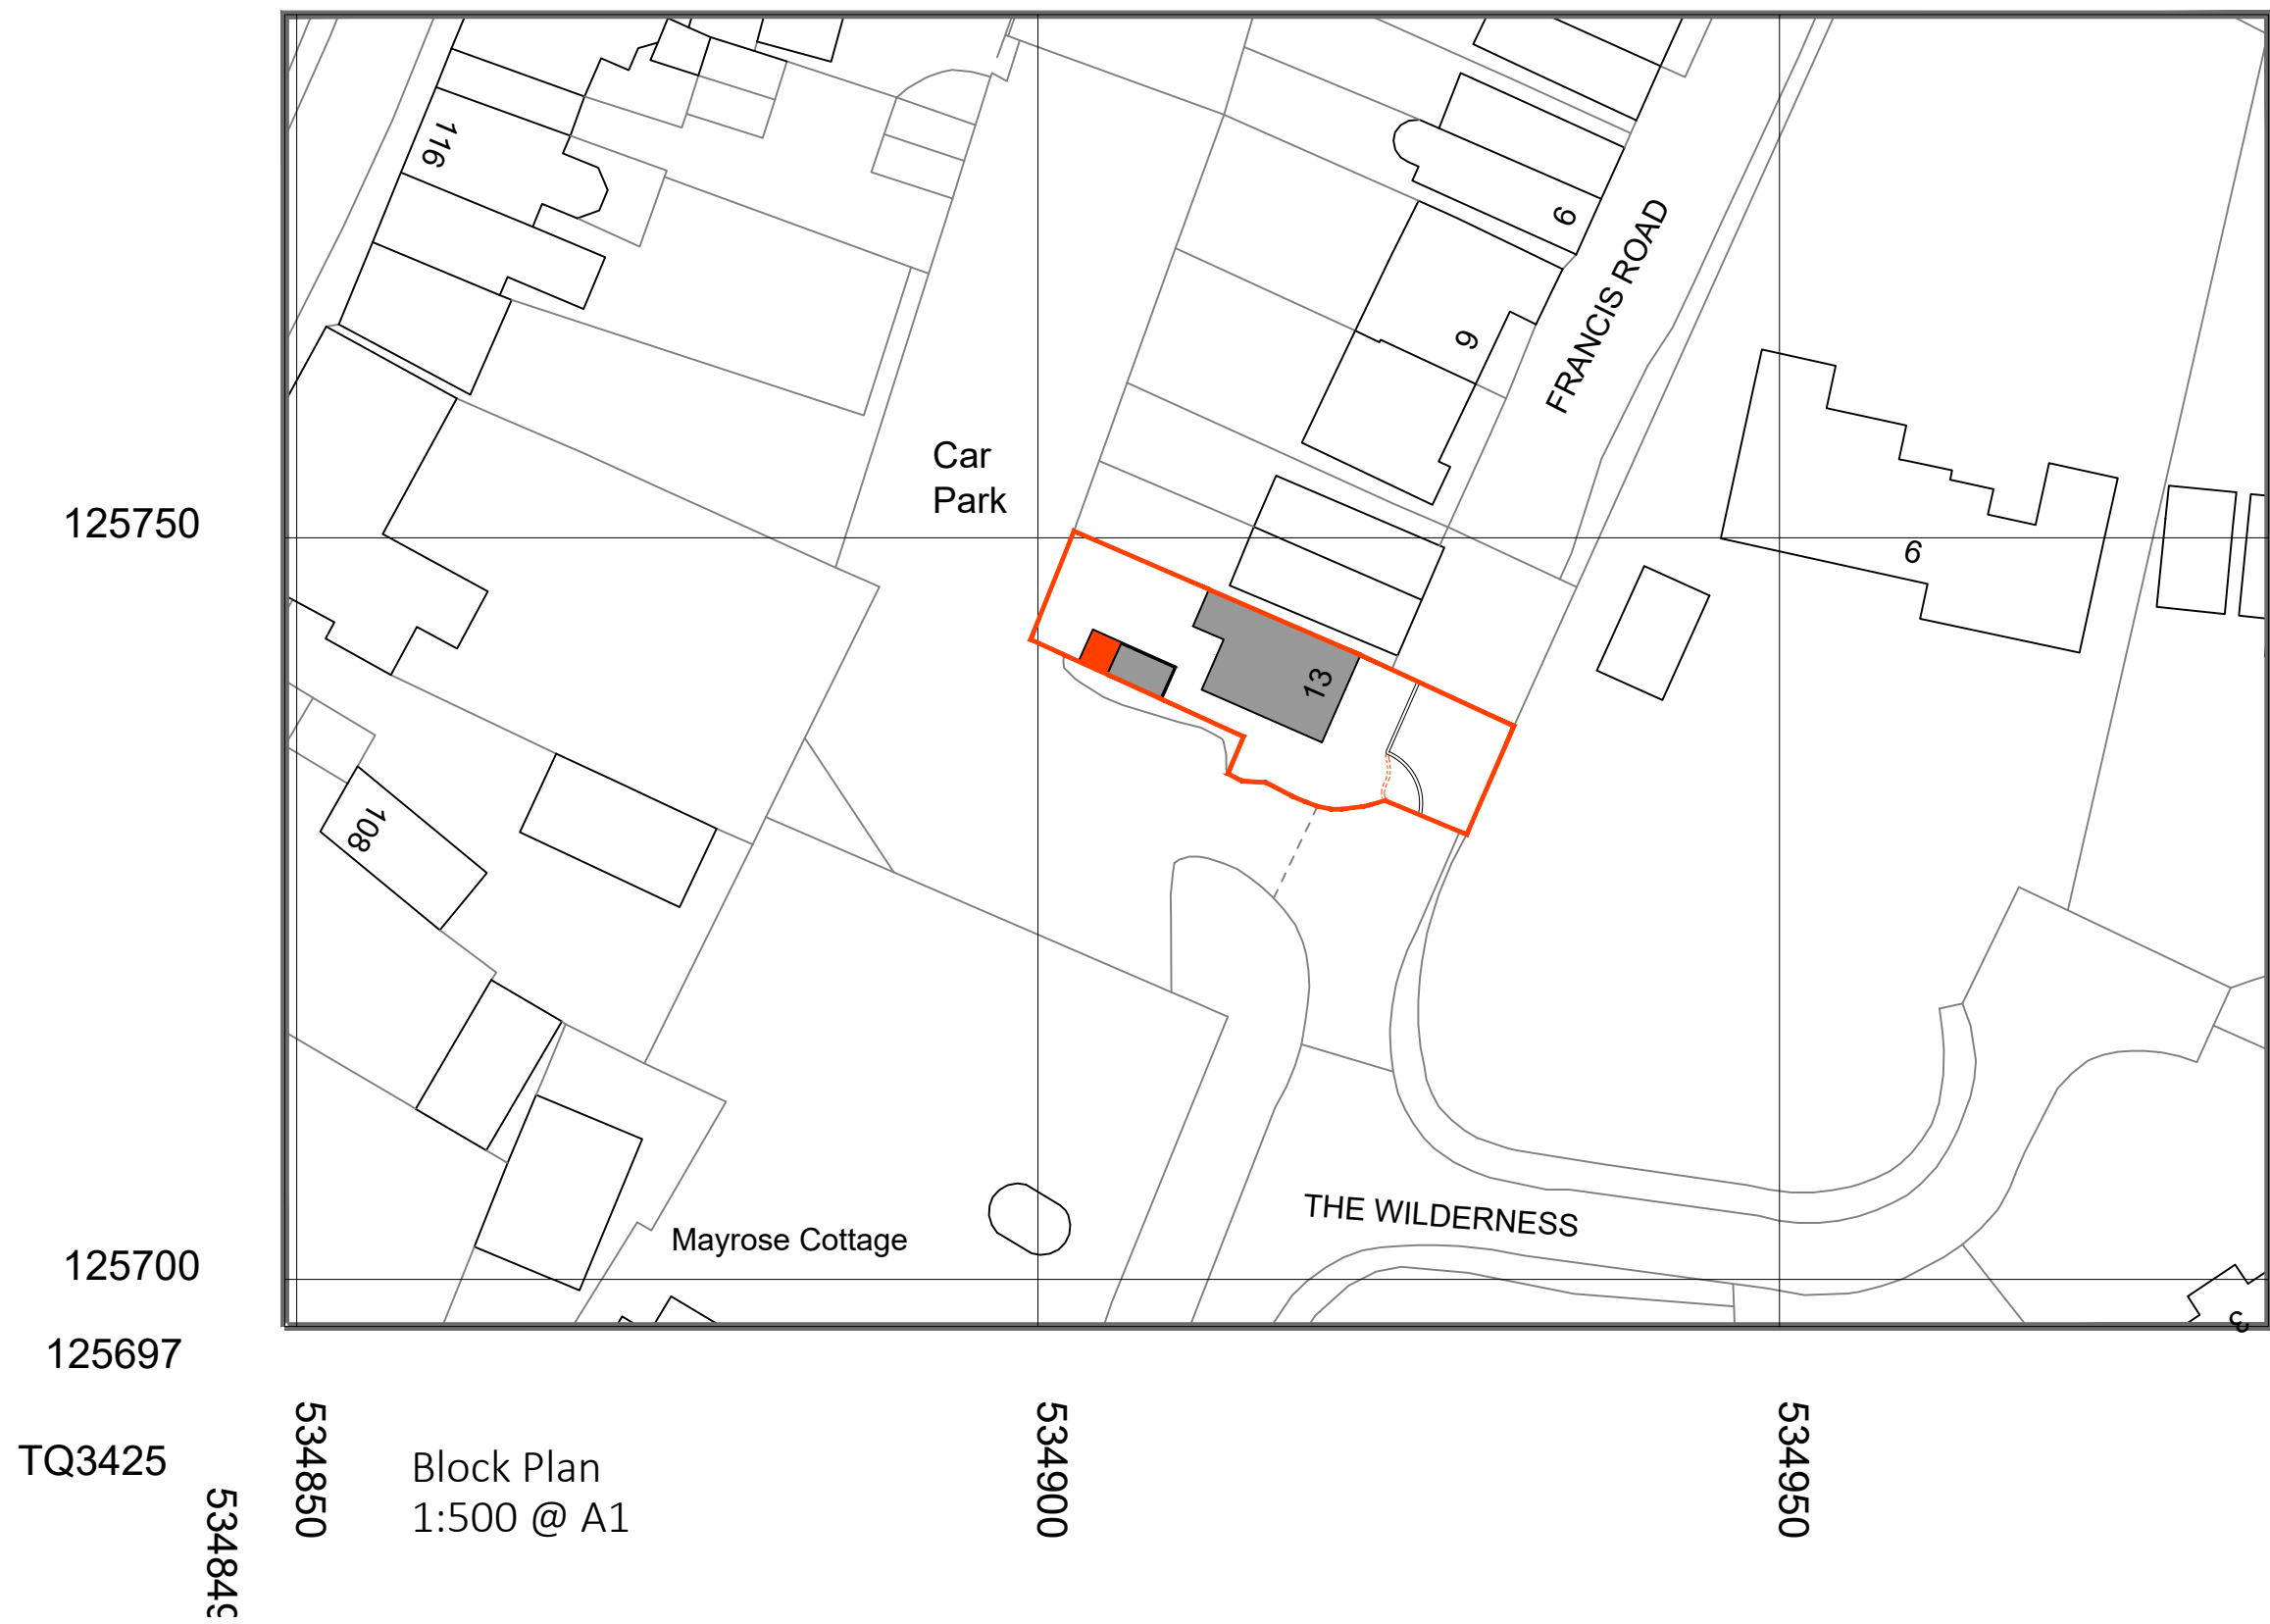

Block Plan
1:500 @ A1



Location Plan
1:1250 @ A1



PLANNING

Project
Ms R Lucas
13 Francis Road
Lindfield

Title
Location Plan, Block Plan,
Existing and Proposed Elevations

Project No. 02613	Drawn By cw	Checked By cw
----------------------	----------------	------------------

Drawing No.
002

Scale Varies @ A1	Date Aug 26	Revision A
----------------------	----------------	---------------