
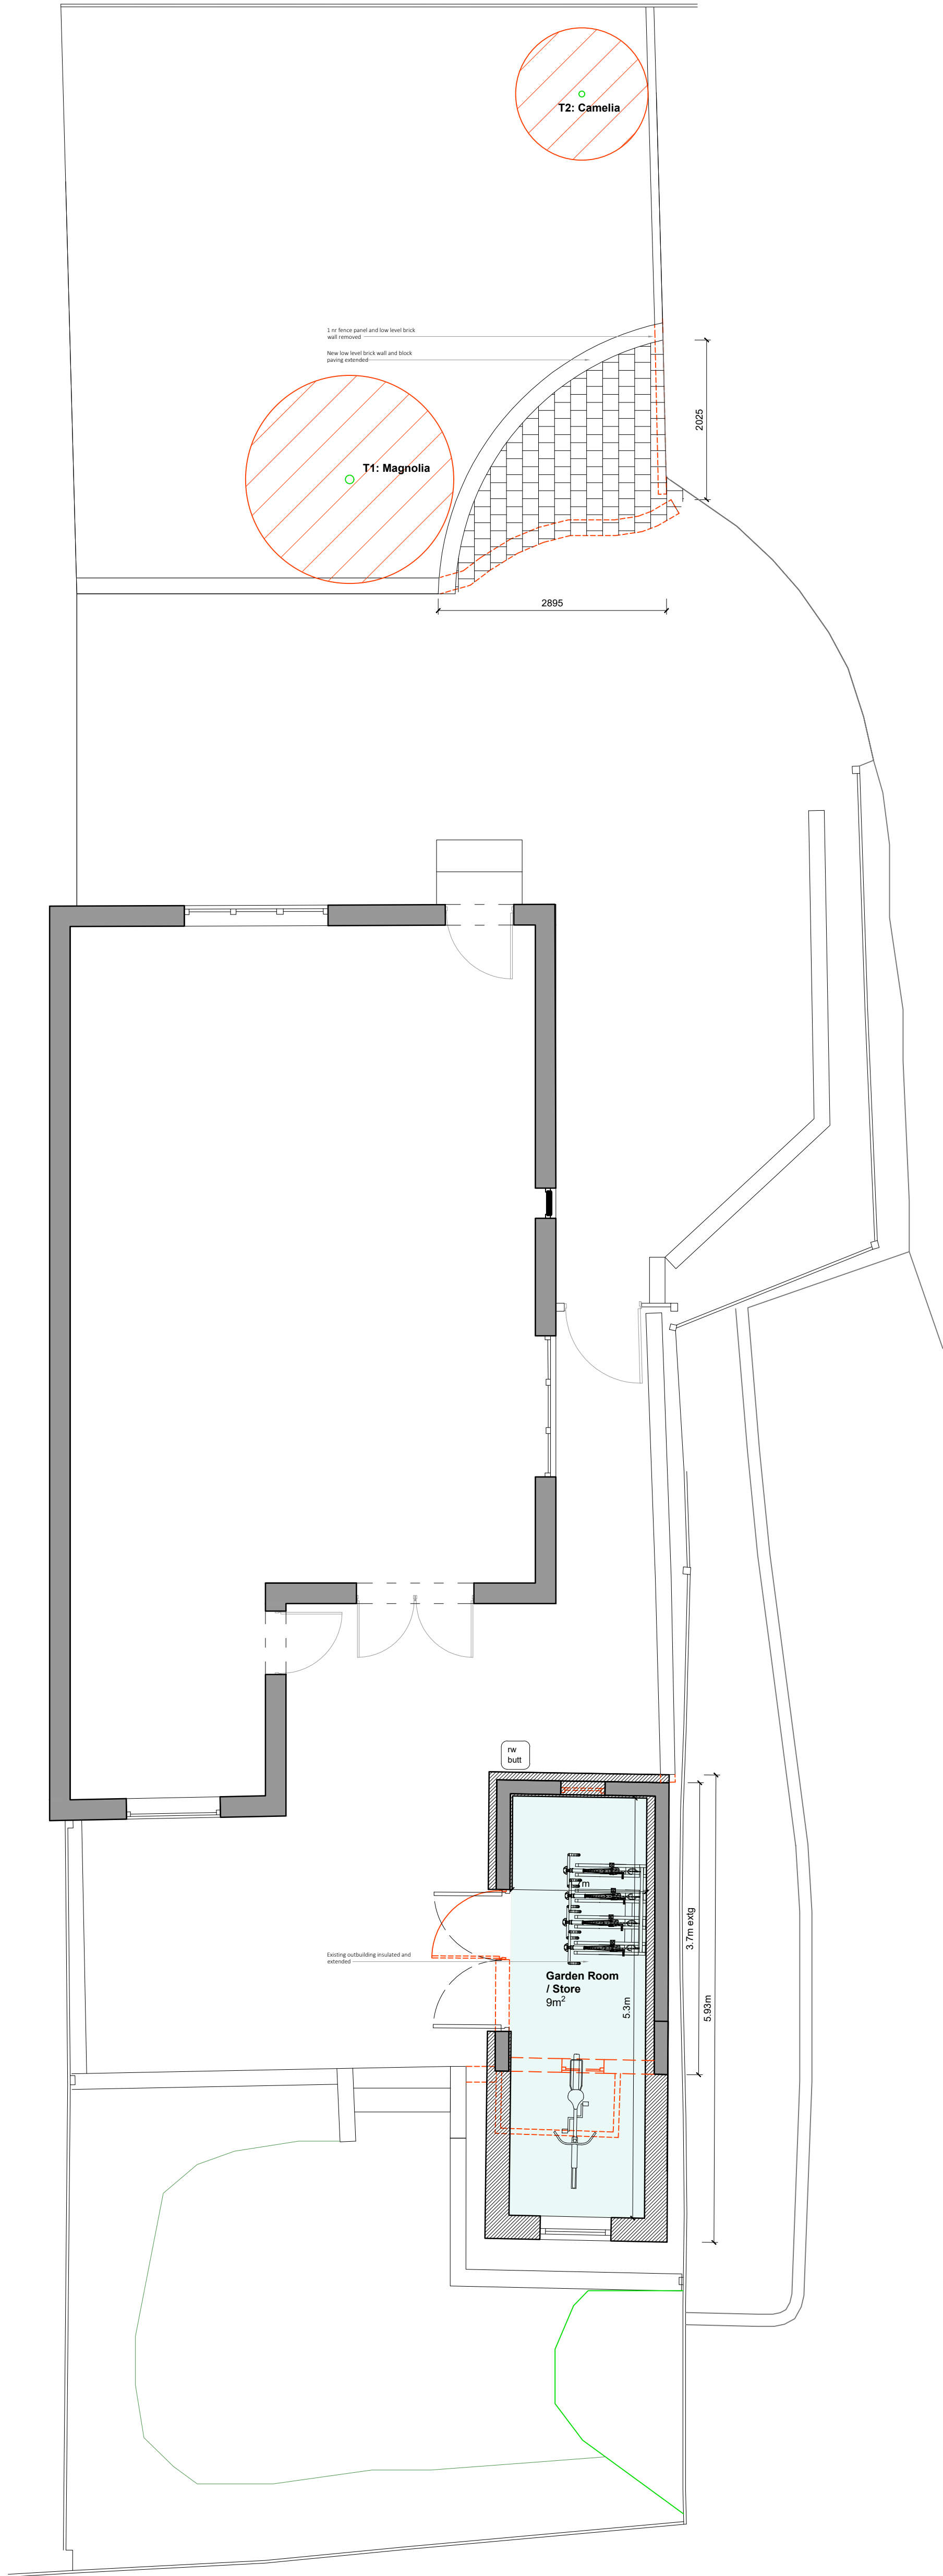


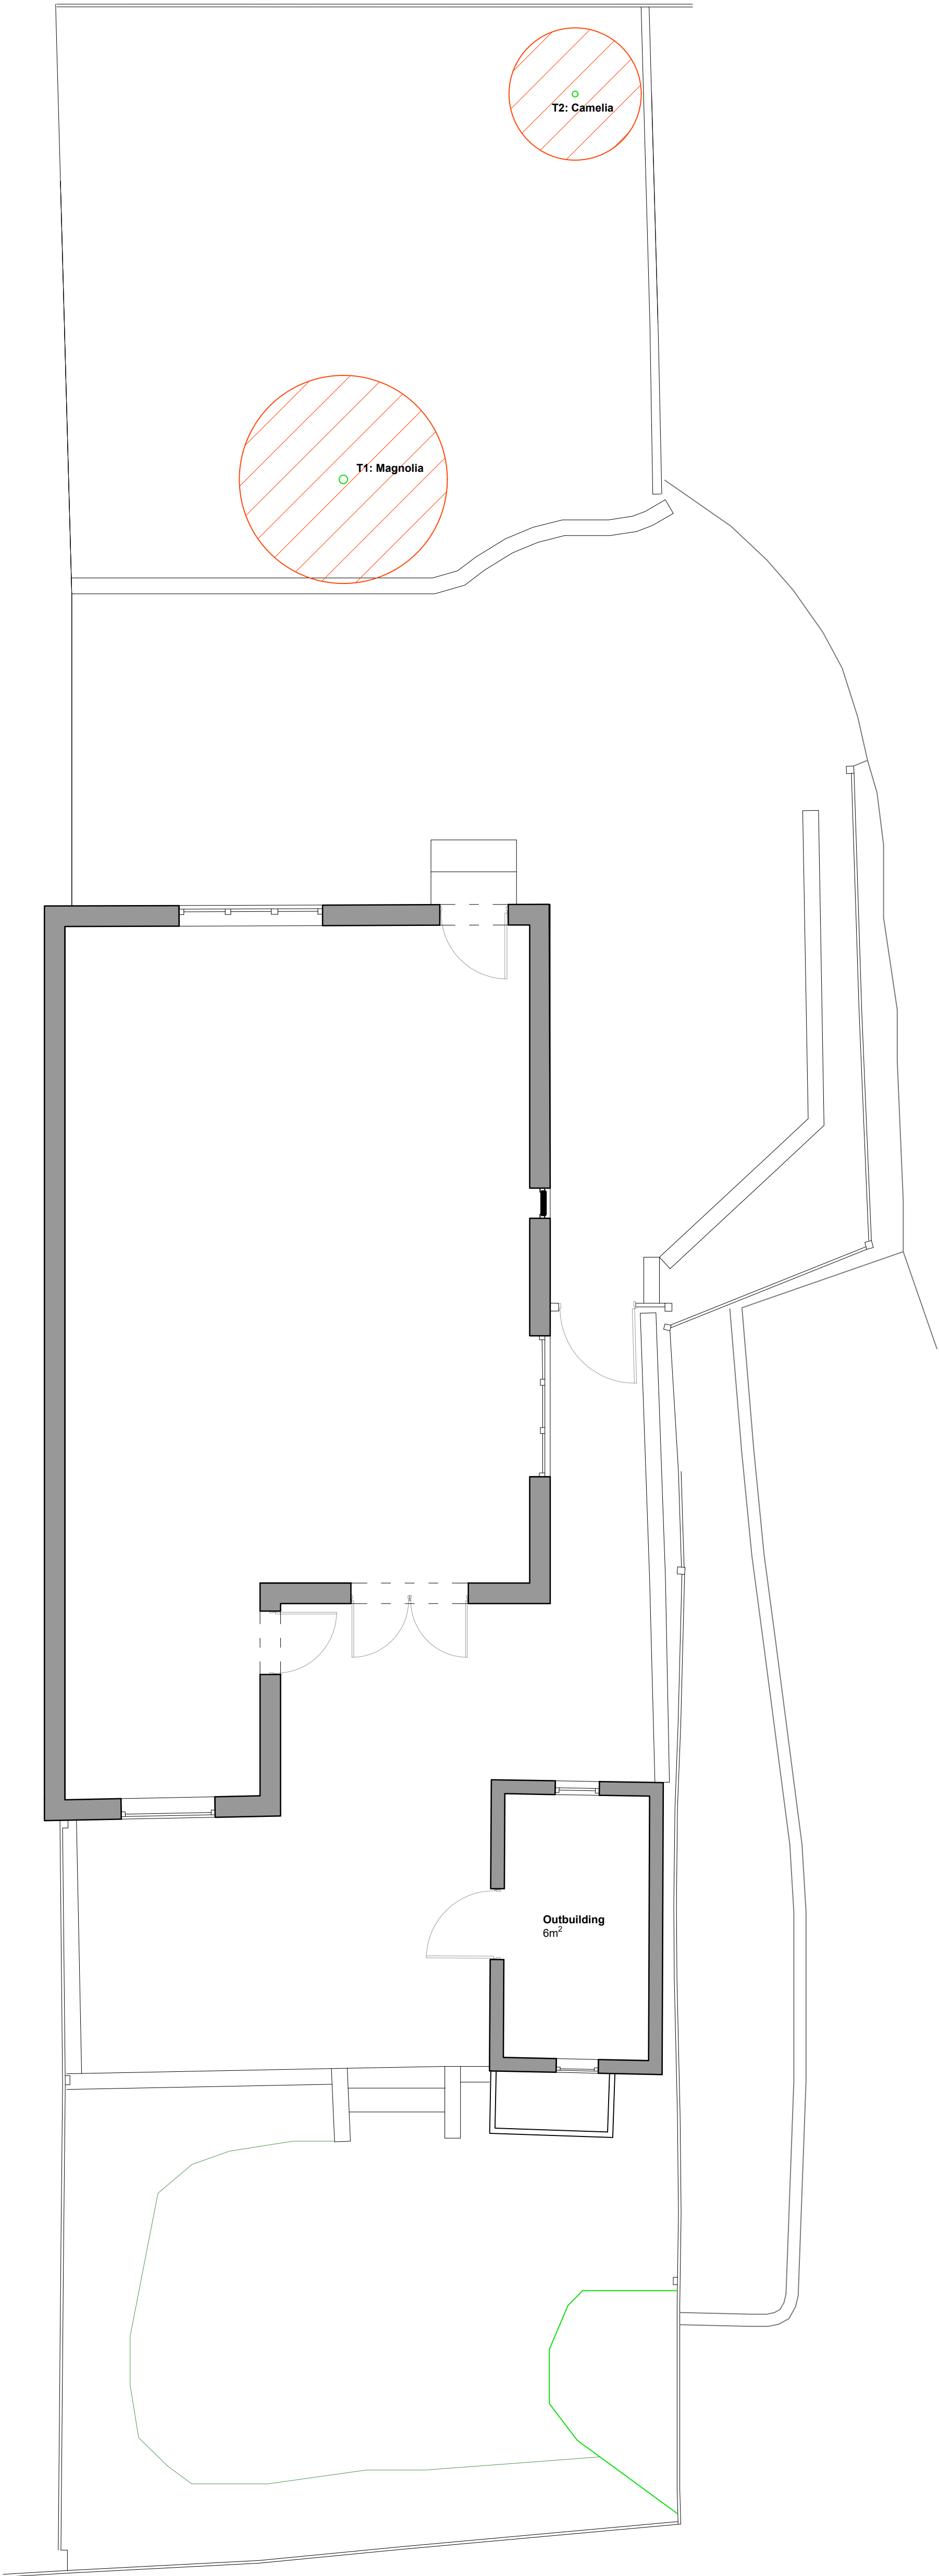

GENERAL NOTES

Existing tree and approx. RPA

REV	DATE	DESCRIPTION
A	03.09.26	Revised following client comments

This drawing should be read in conjunction with all other drawings. Do not scale.
All Dimensions must be site checked.
Copyright © Catherine Whitby Architects

catherine whitby
ARCHITECTS

arb
Architects
Registration
Board
REG NO: 069618H

Drawing Status
PLANNING

Project
Ms R Lucas
13 Francis Road
Lindfield

Title
Existing and Proposed
Ground Floor Plans

Project No. 02613	Drawn By CW	Checked By CW
Drawing No. 001		
Scale 1:50 @ A1	Date Aug 26	Revision A