



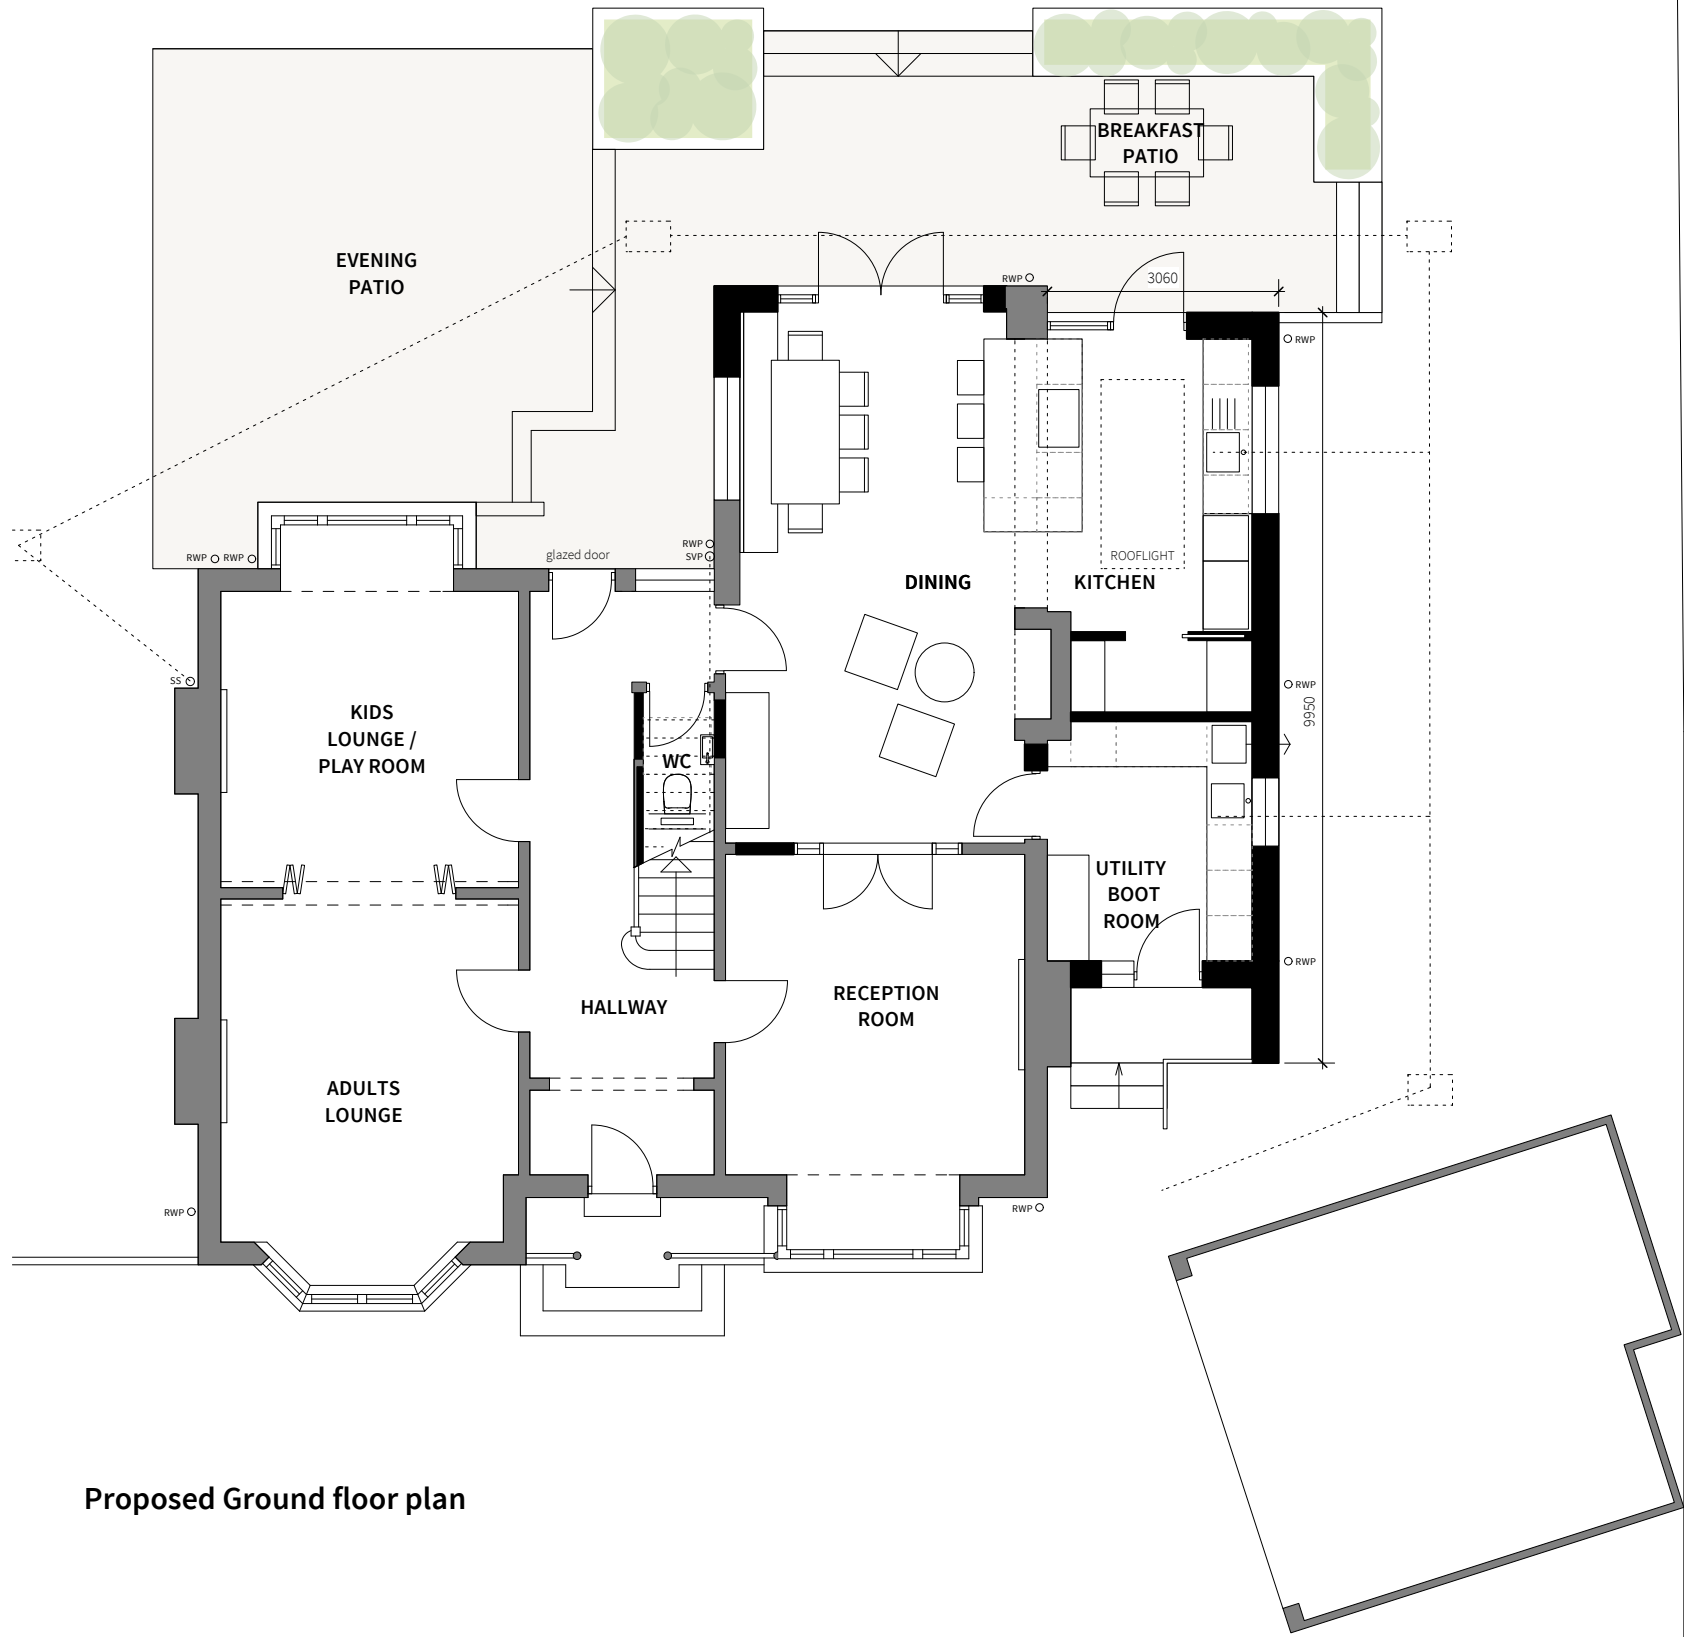

Proposed Ground floor plan

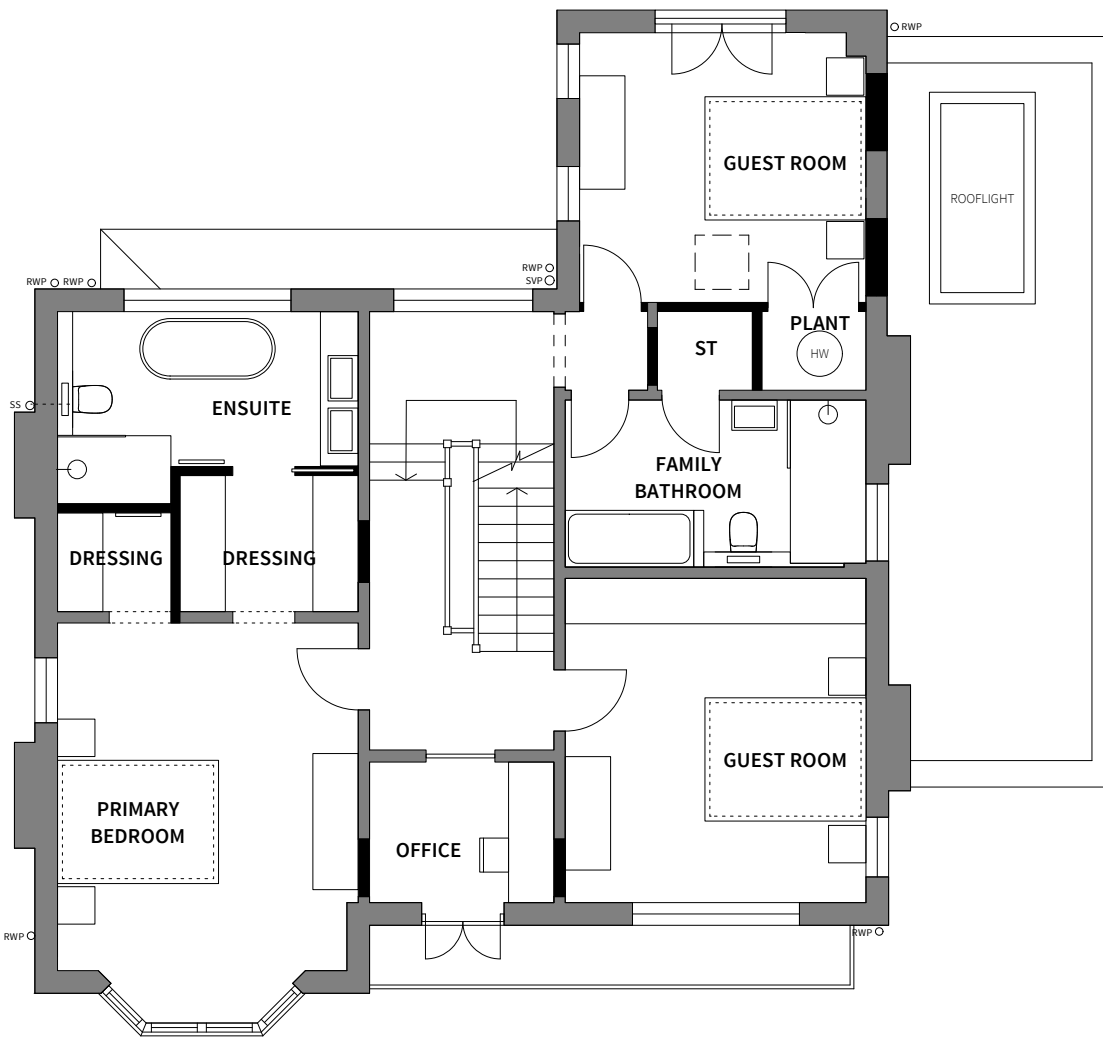


Proposed First floor plan

23 Vine Street, Brighton BN1 4AG
 e: studio@sticklandwright.co.uk
 t: 01273 964051
 Company registered in England No. 11222477

Disclaimer:
 This drawing is the copyright of Stickland Wright Ltd. and may not be reproduced or used except by written permission. Figured dimensions to have precedence over scaling. Check all site dimensions prior to fabrication. Refer any discrepancies found to Stickland Wright.

Revisions:			Checked
A	26/03/2026	For comment	
B	19/05/2026	For planning	
C	29/07/2026	For planning	

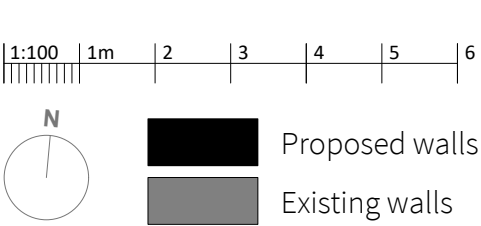

Dwg No.	25038-P-110 C
Drawing Title	Proposed ground first floor plan
Address	17 Silverdale Road
Client	Ruth & Ben
Scale	1:100 @A3
Stage	Planning
Drawn by	ah
Checked by	cw

