



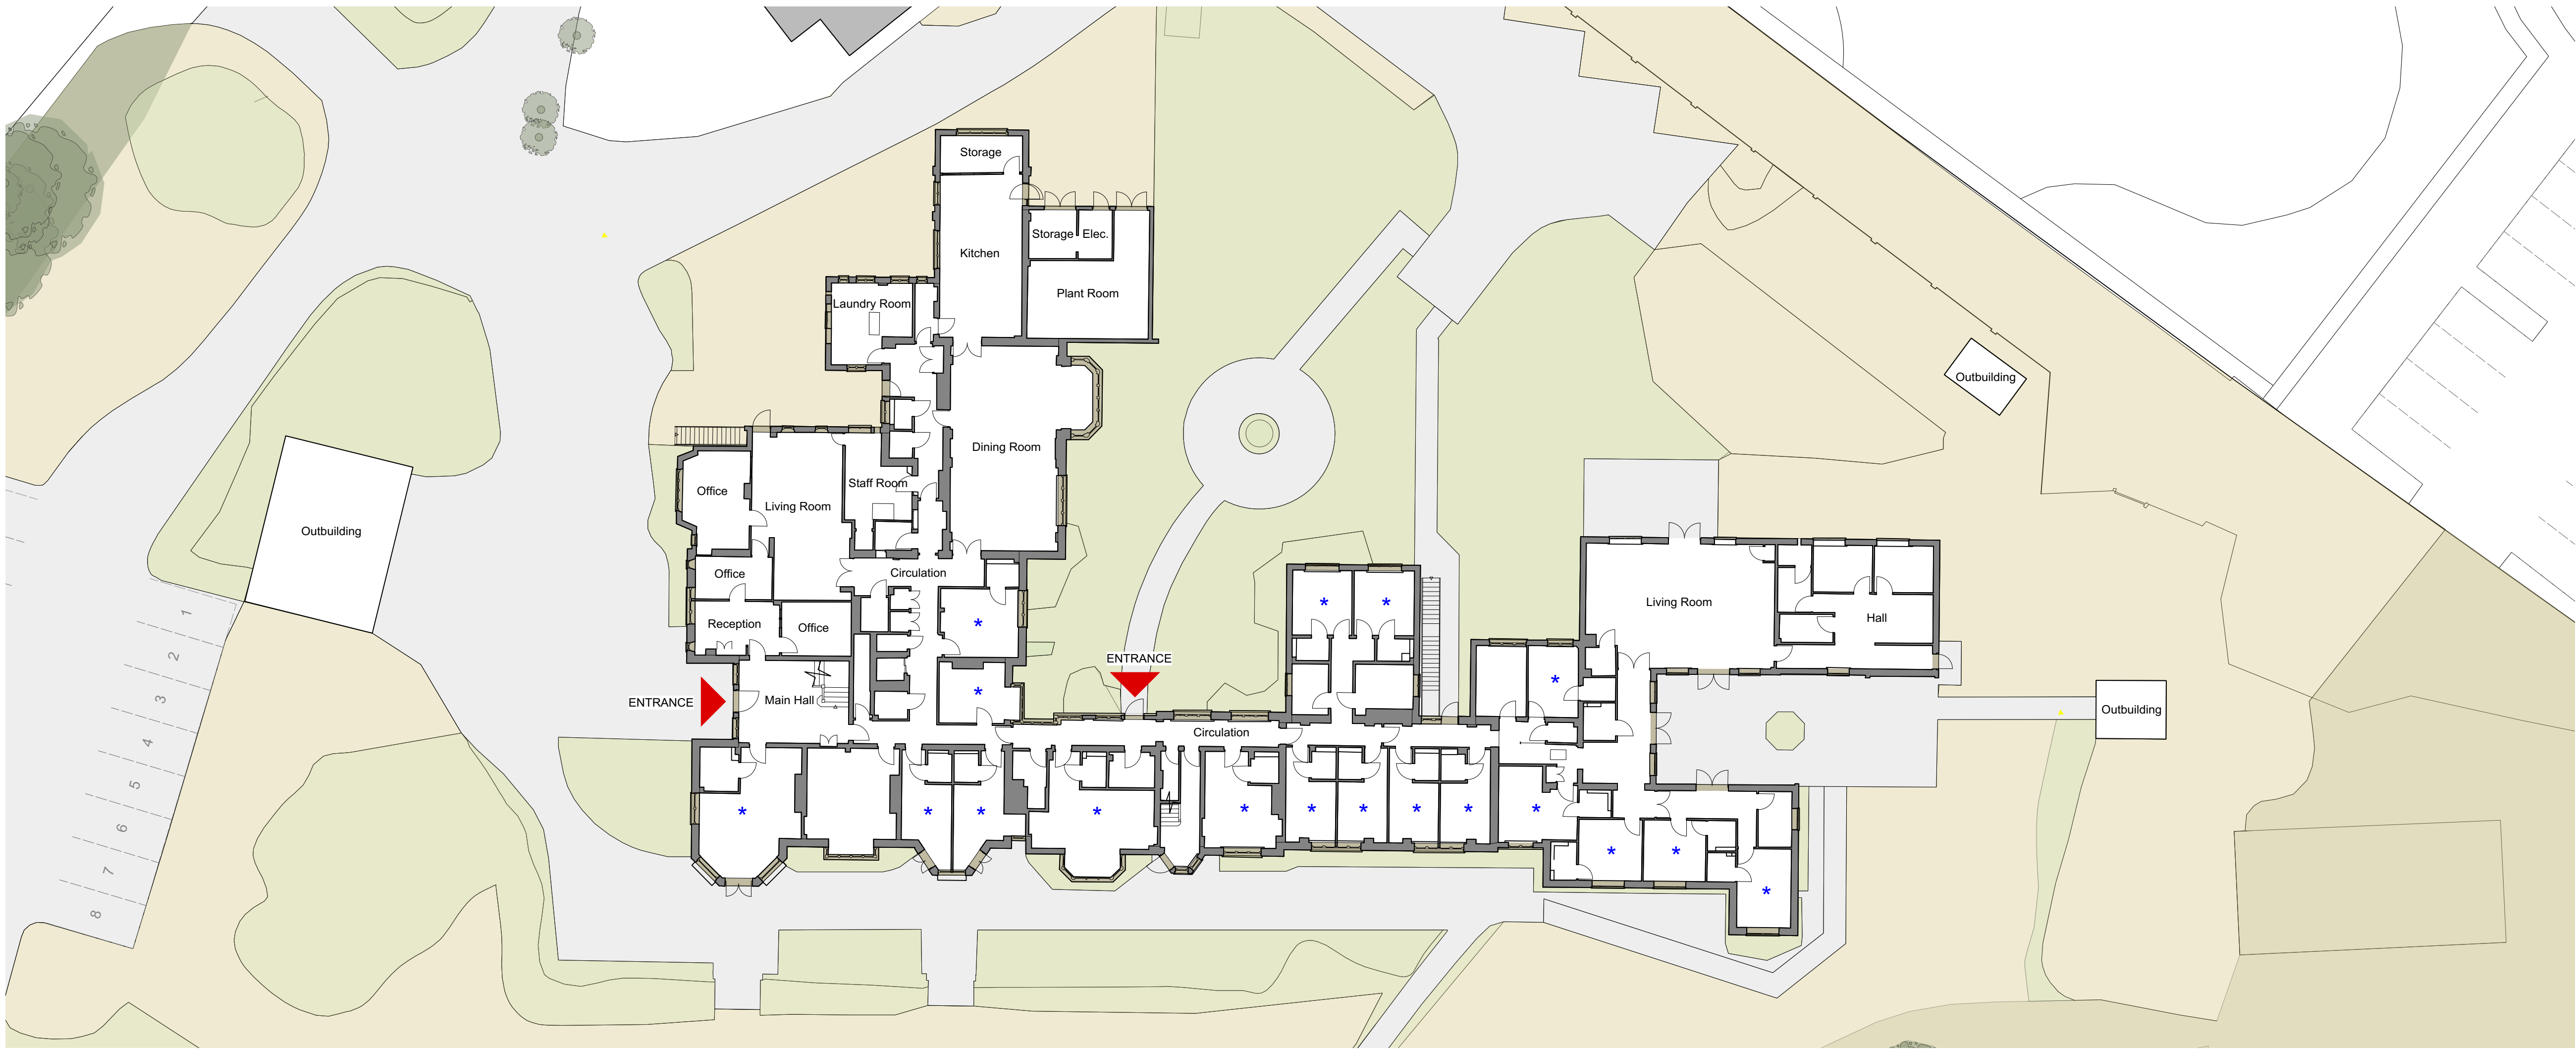

1 Existing Ground Floor Plan
Scale: 1:200

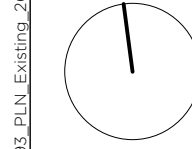

NOTES:

The copyright of this drawing is held by Ayre Chamberlain Gaunt Ltd. Not to be used for any purpose without consent.

Key
★ Bedroom

ACGARCHITECTS.CO.UK

Ayre Chamberlain Gaunt
Belvedere House
Basing View
Basingstoke
Hampshire, RG21 4HG

+44 (0)1256 363 987
mail@acgarchitects.co.uk

**AYRE
CHAMBERLAIN
GAUNT**

PROJECT
Downlands Park, Haywards Heath

DRAWING TITLE
Existing Ground Floor Plan

REV	DATE	DESCRIPTION
1	18/09/20	Issued for planning

REV.	VER.	APPROVED BY
P1	.00	RG

DRAWING NO.
project code - originator - volume - level - type - role - number
293-ACG-XX-00-DR-A-0001

SUITABILITY
code description
D5 SUITABLE FOR PLANNING