


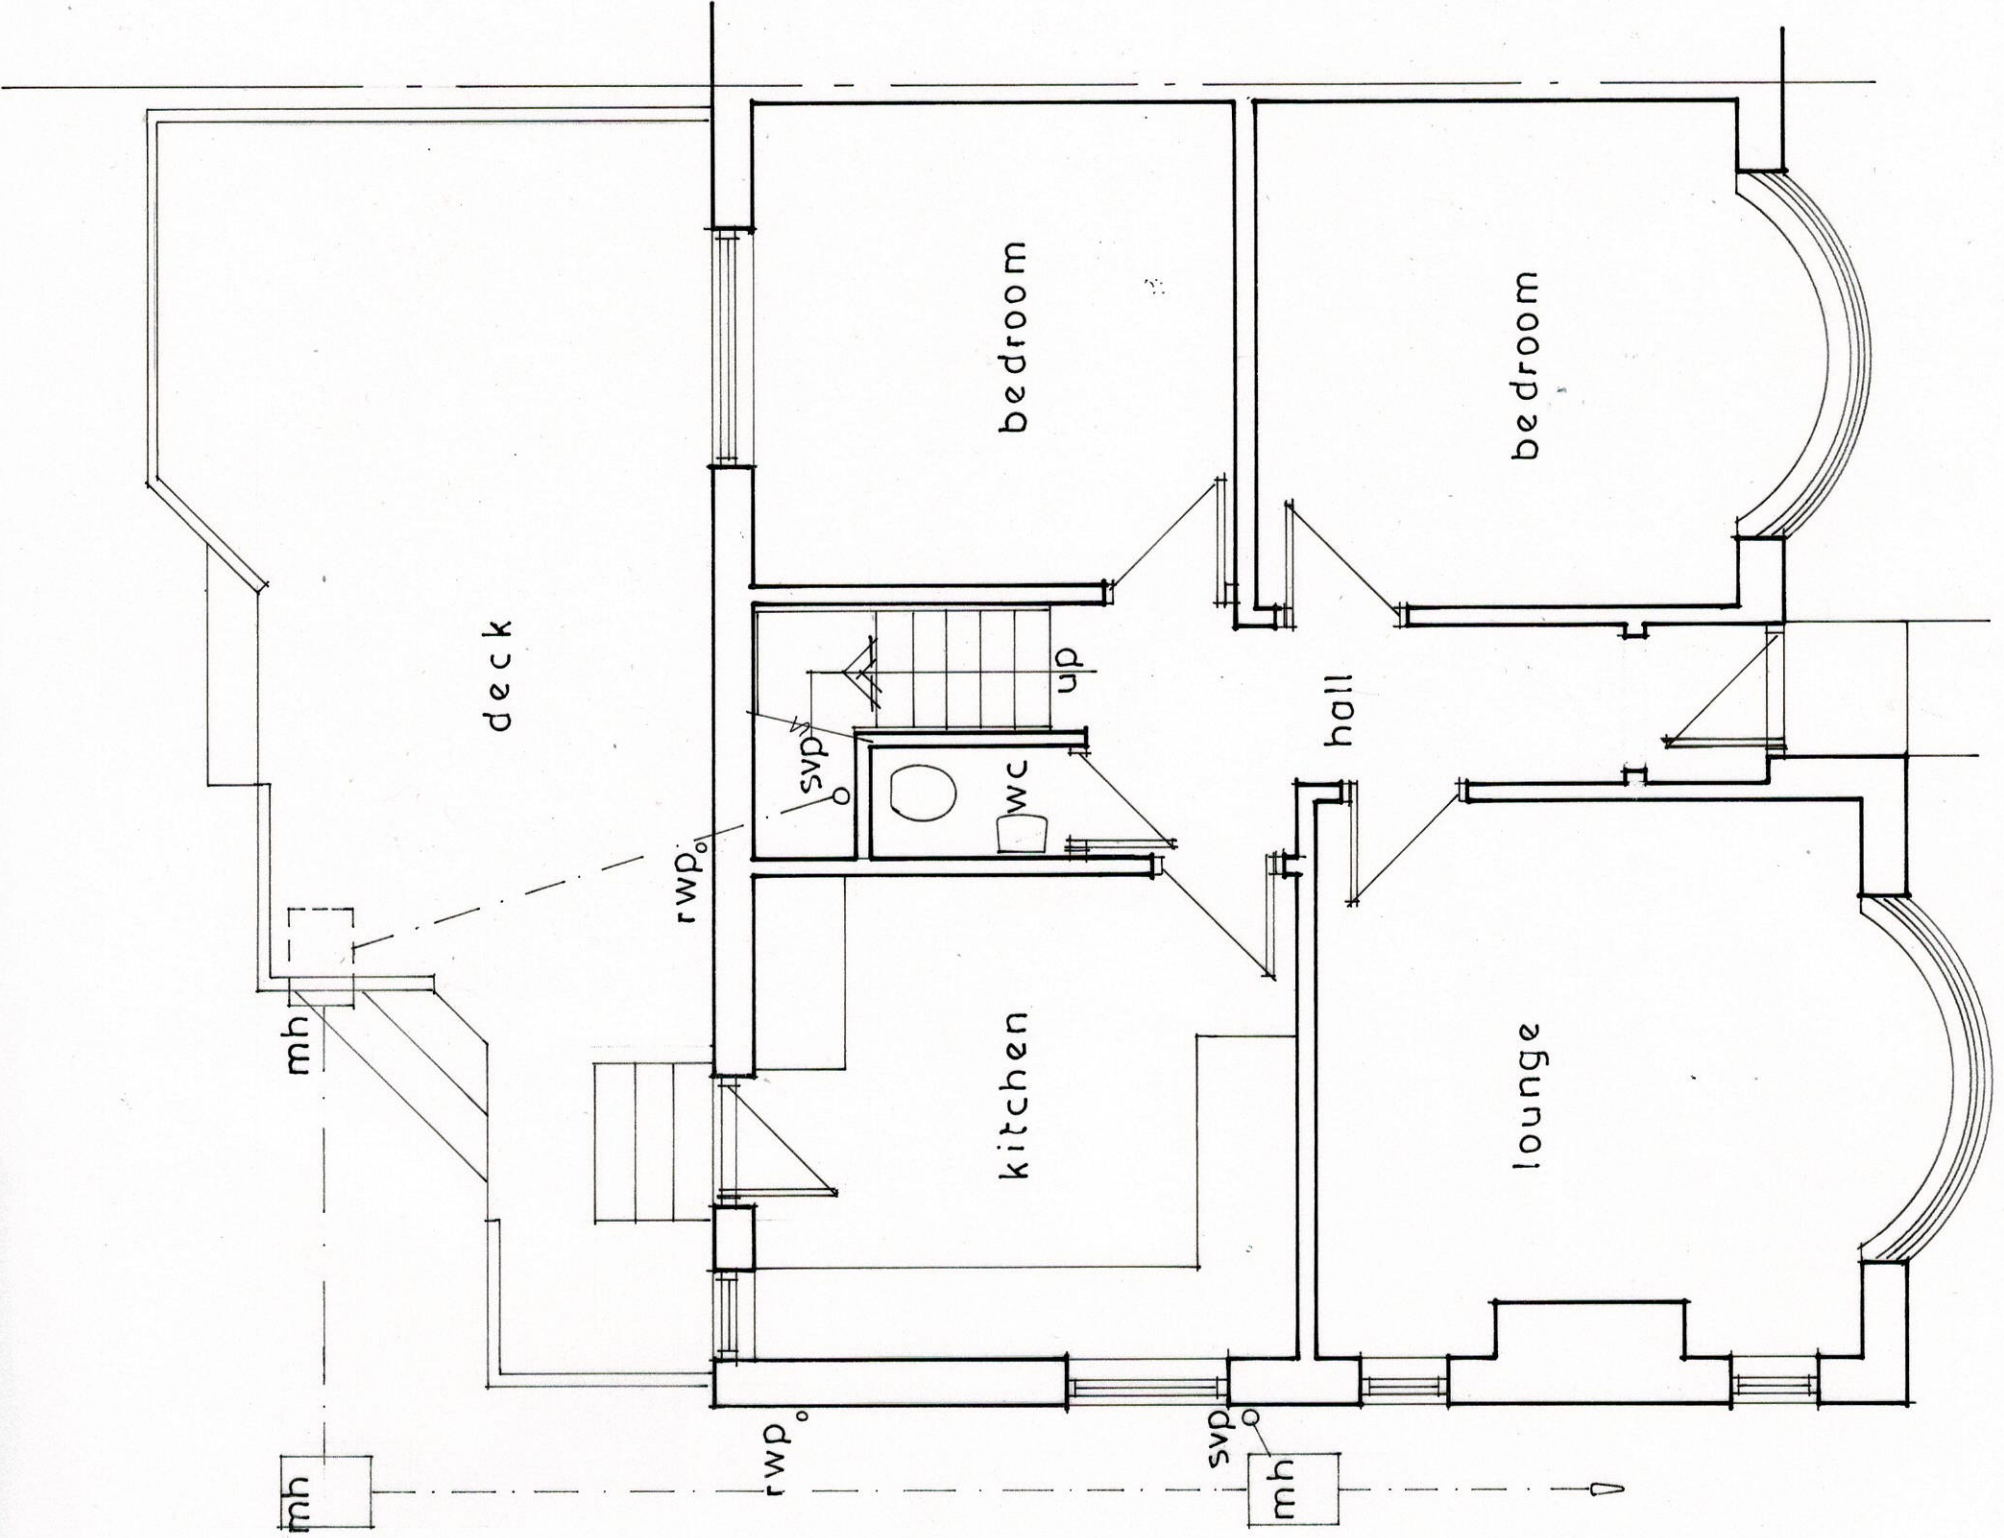

scale bar 1:50

0 1 2 3 4 5

Belmont Designs Practice Limited
37 Ashenground Road
Haywards Heath
West Sussex
RH16 4PS
email:james@belmont-designs.co.uk

Architectural Practice

Client: Mr & Mrs L Appleby
Site: 12 Vale Road
Haywards Heath
RH16 4JT
Project: Proposed single storey rear extension and internal alterations
Date: Sept 2023
Scale: 1:50 @ A3
Drawn: JTM
Drawing No: B.034.23.02
copyright and all dimensions to be checked prior to commencement

GROUND FLOOR PLAN

Existing Ground Floor plan