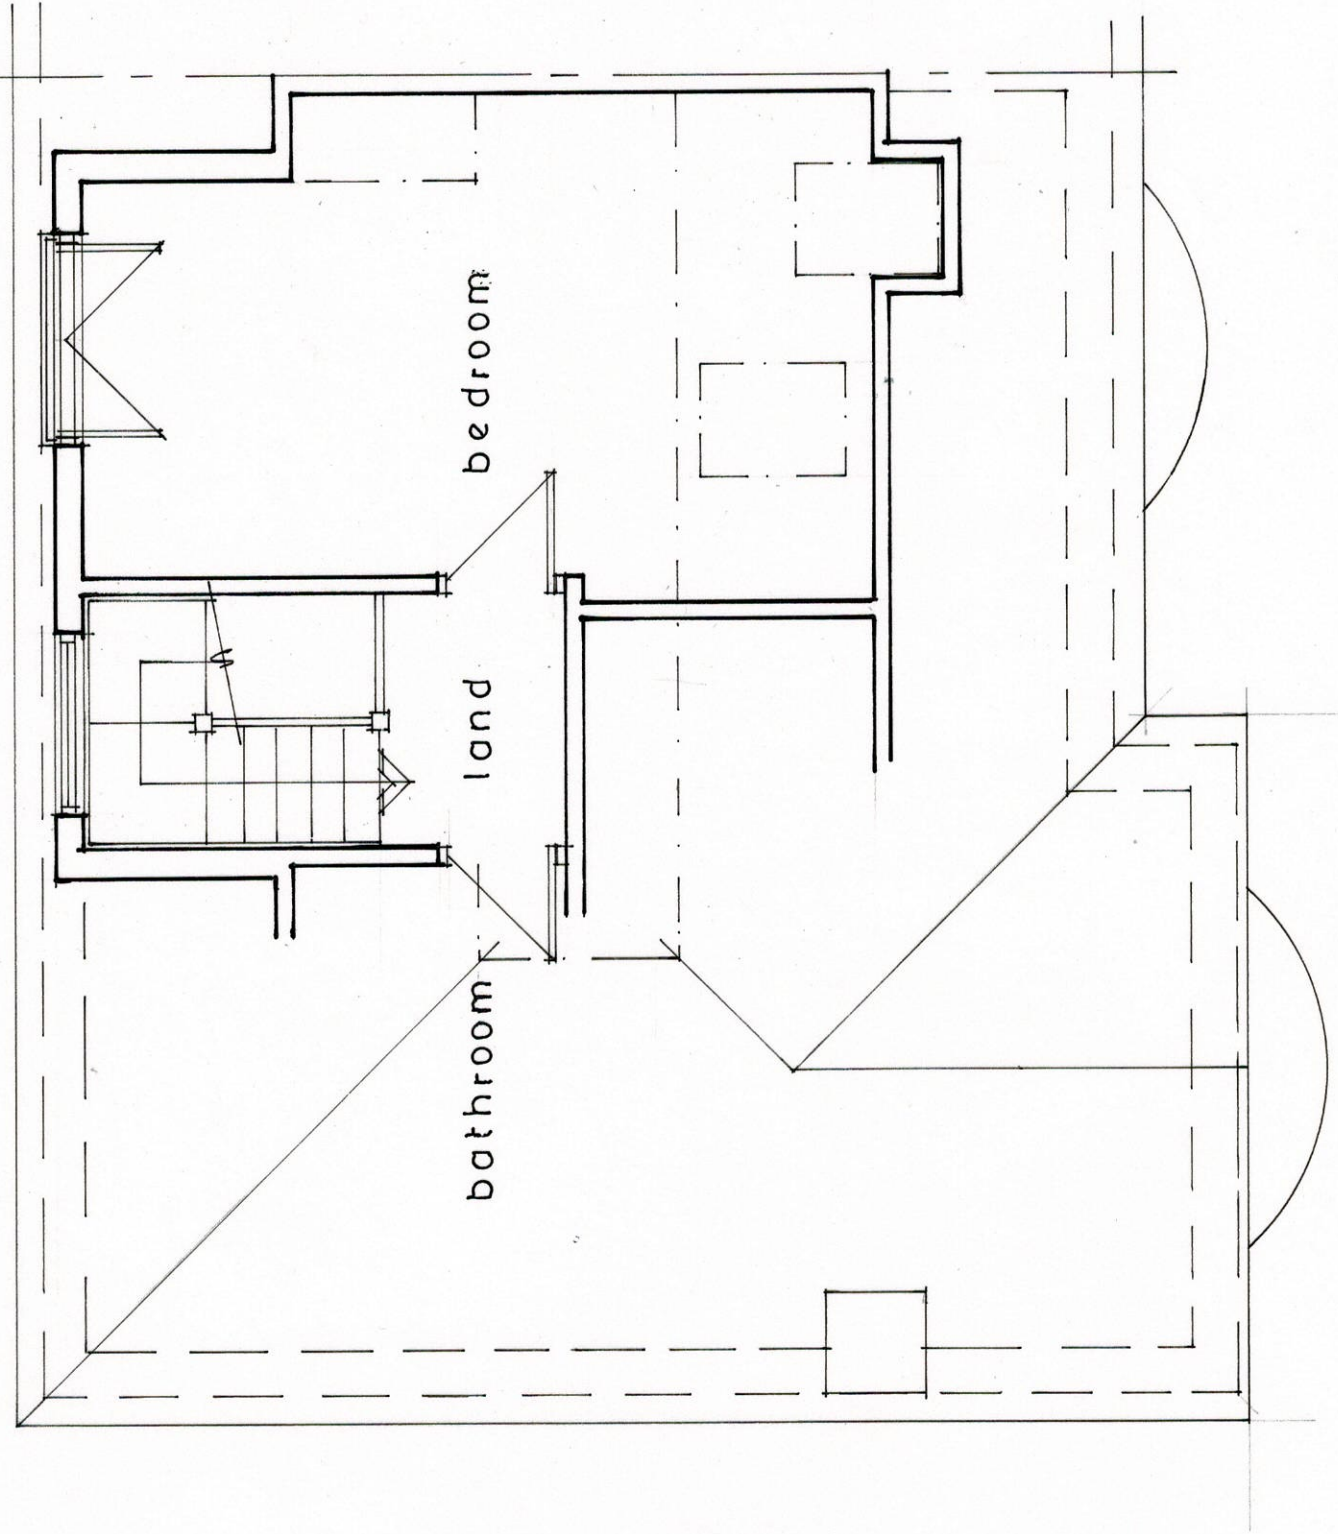


**Belmont Designs Practice
Limited**
37 Ashenground Road
Haywards Heath
West Sussex
RH16 4PS
email: james@belmont-designs.co.uk

Architectural Practice

Client Mr & Mrs L Appleby
Site 12 Vale Road
Haywards Heath
RH16 4JT
Project Proposed single storey
rear extension and
internal alterations

Date Sept 2023
Scale 1:50 @ A3
Drawn JTM
Drawing No B.034.23.03

copyright and all
dimensions to be
checked prior to
commencement

FIRST FLOOR PLAN

Existing First Floor Plan