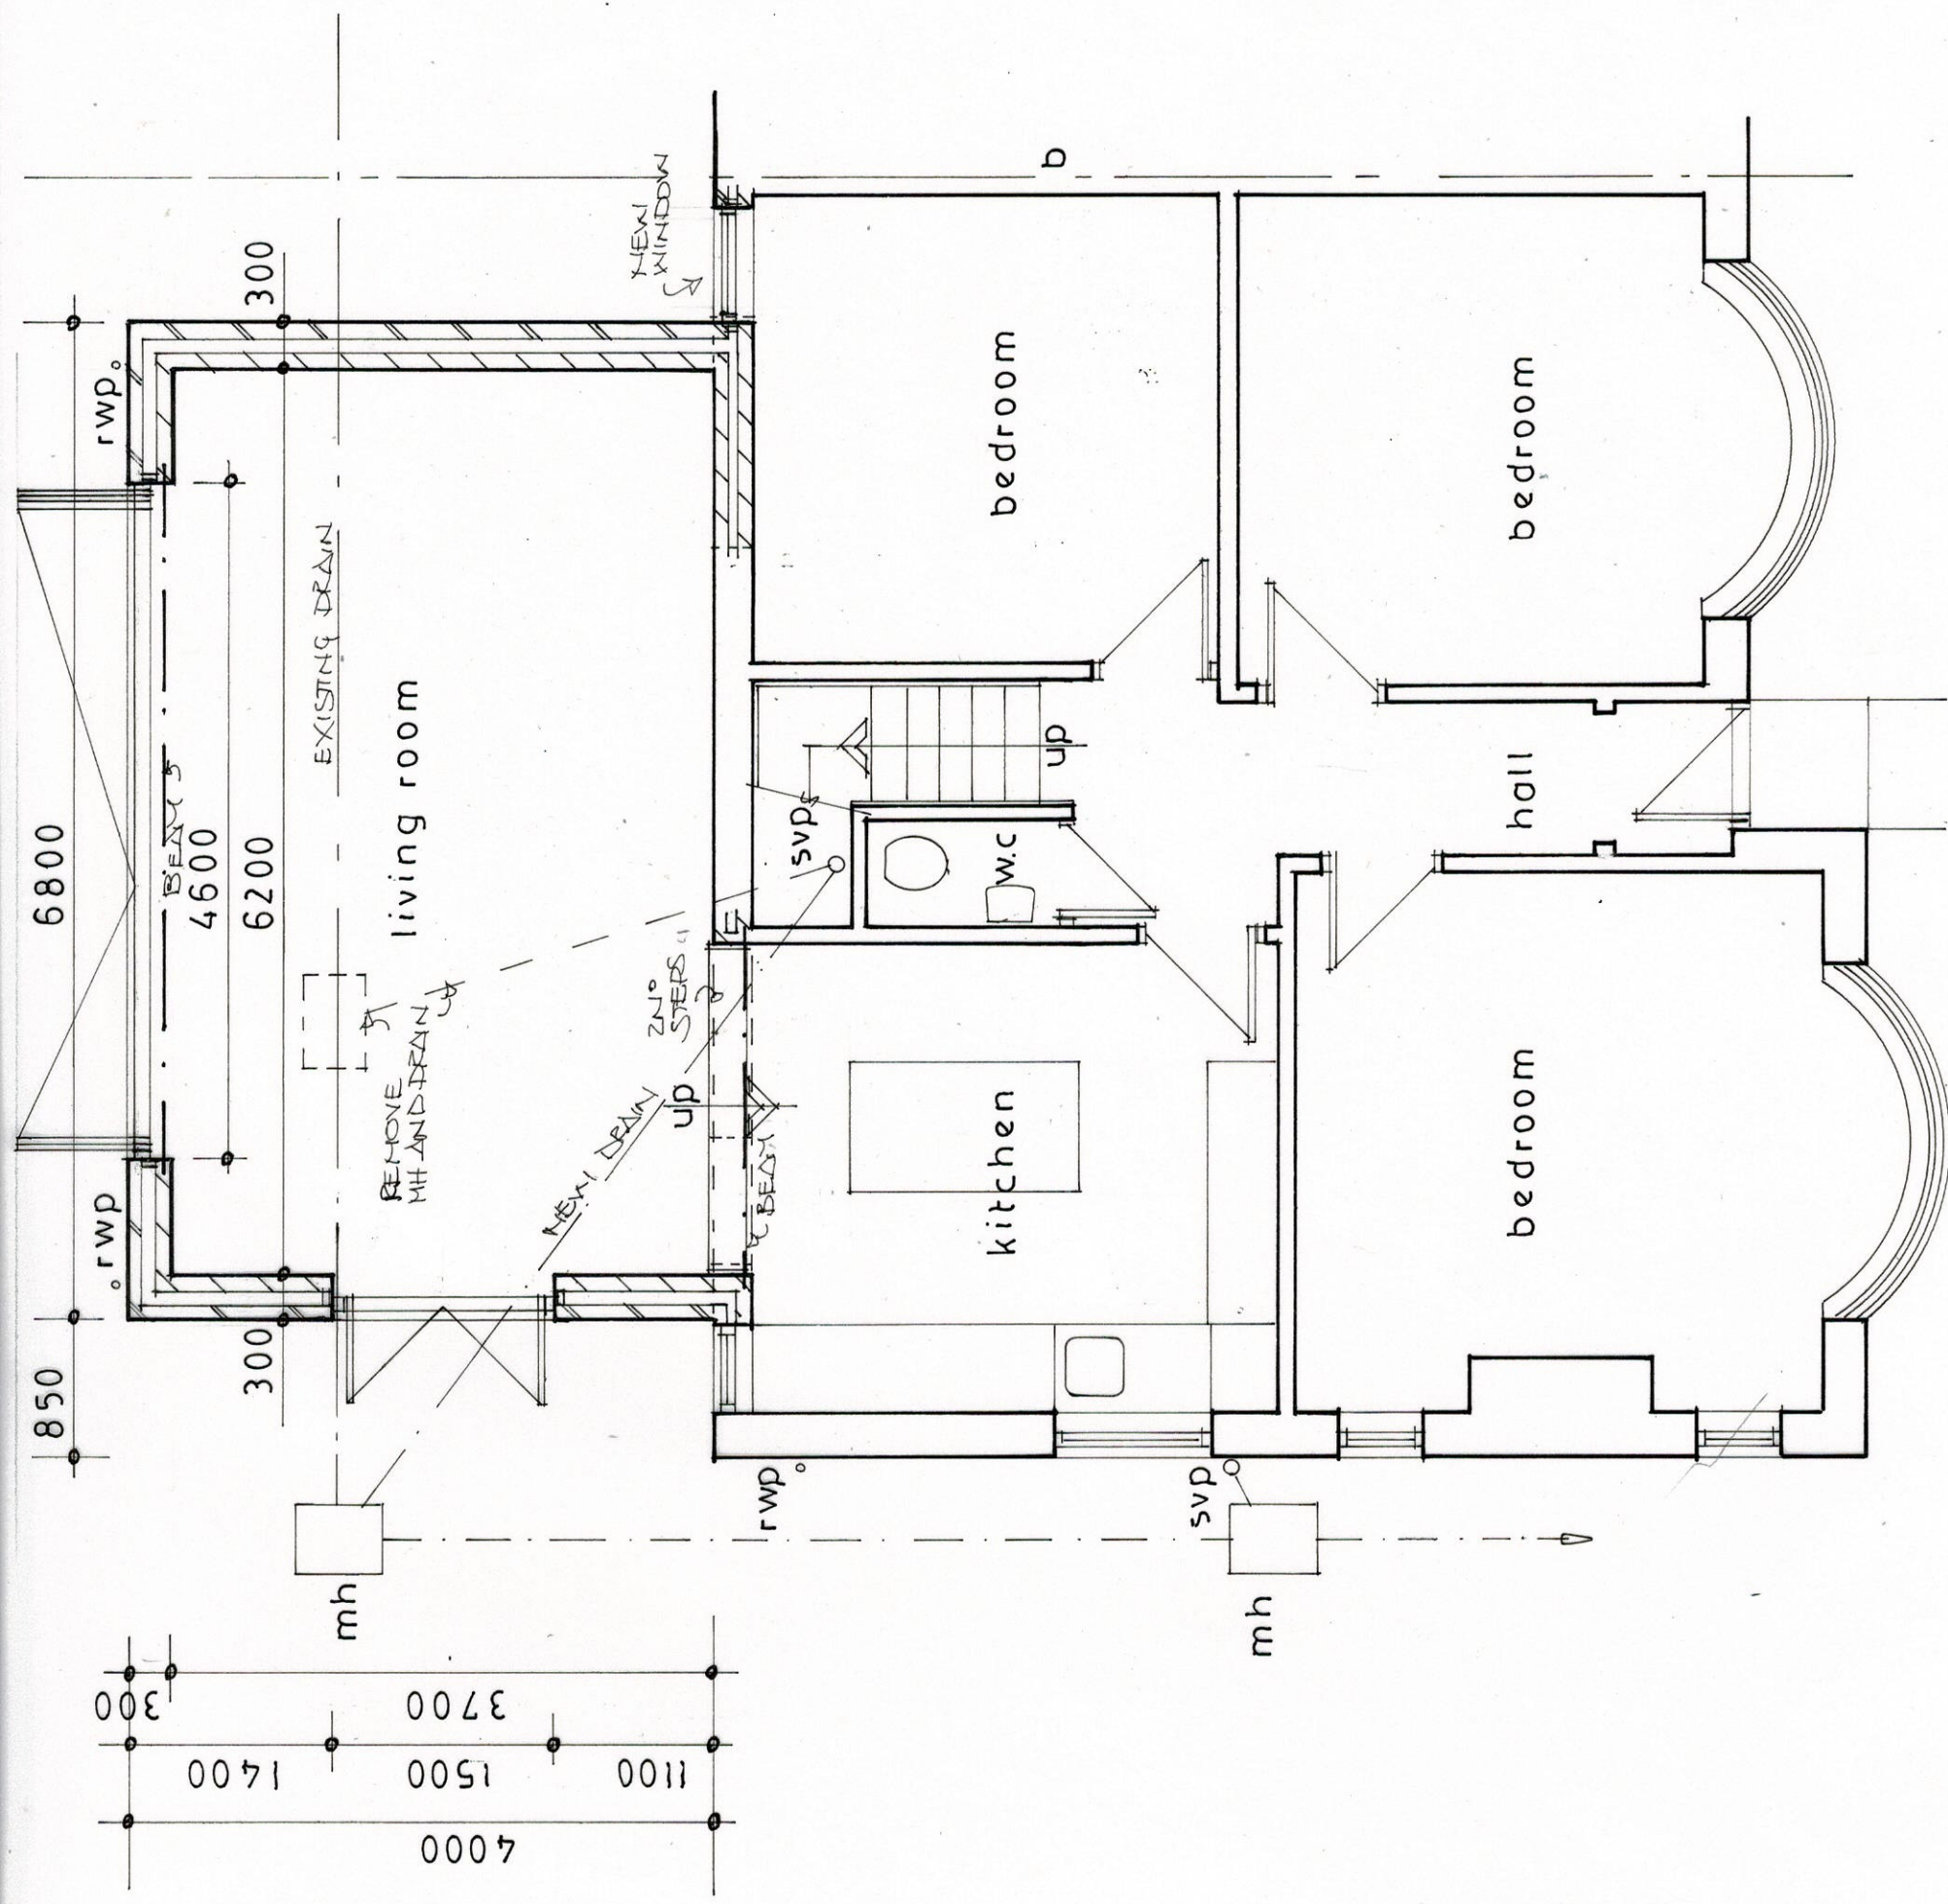


Belmont Designs Practice Limited
 37 Ashenground Road
 Haywards Heath
 West Sussex
 RH16 4PS
 email:james@belmont-designs.co.uk
Architectural Practice

Client Mr & Mrs L Appleby
Site 12 Vale Road Haywards Heath RH16 4JT
Date Sept 2023
Scale 1:50 @ A3
Drawn JTM
Drawing No B.034.23.05 Rev A
Project Proposed single storey rear extension and internal alterations
 copyright and all dimensions to be checked prior to commencement

GROUND FLOOR PLAN

Proposed Ground Floor Plan