



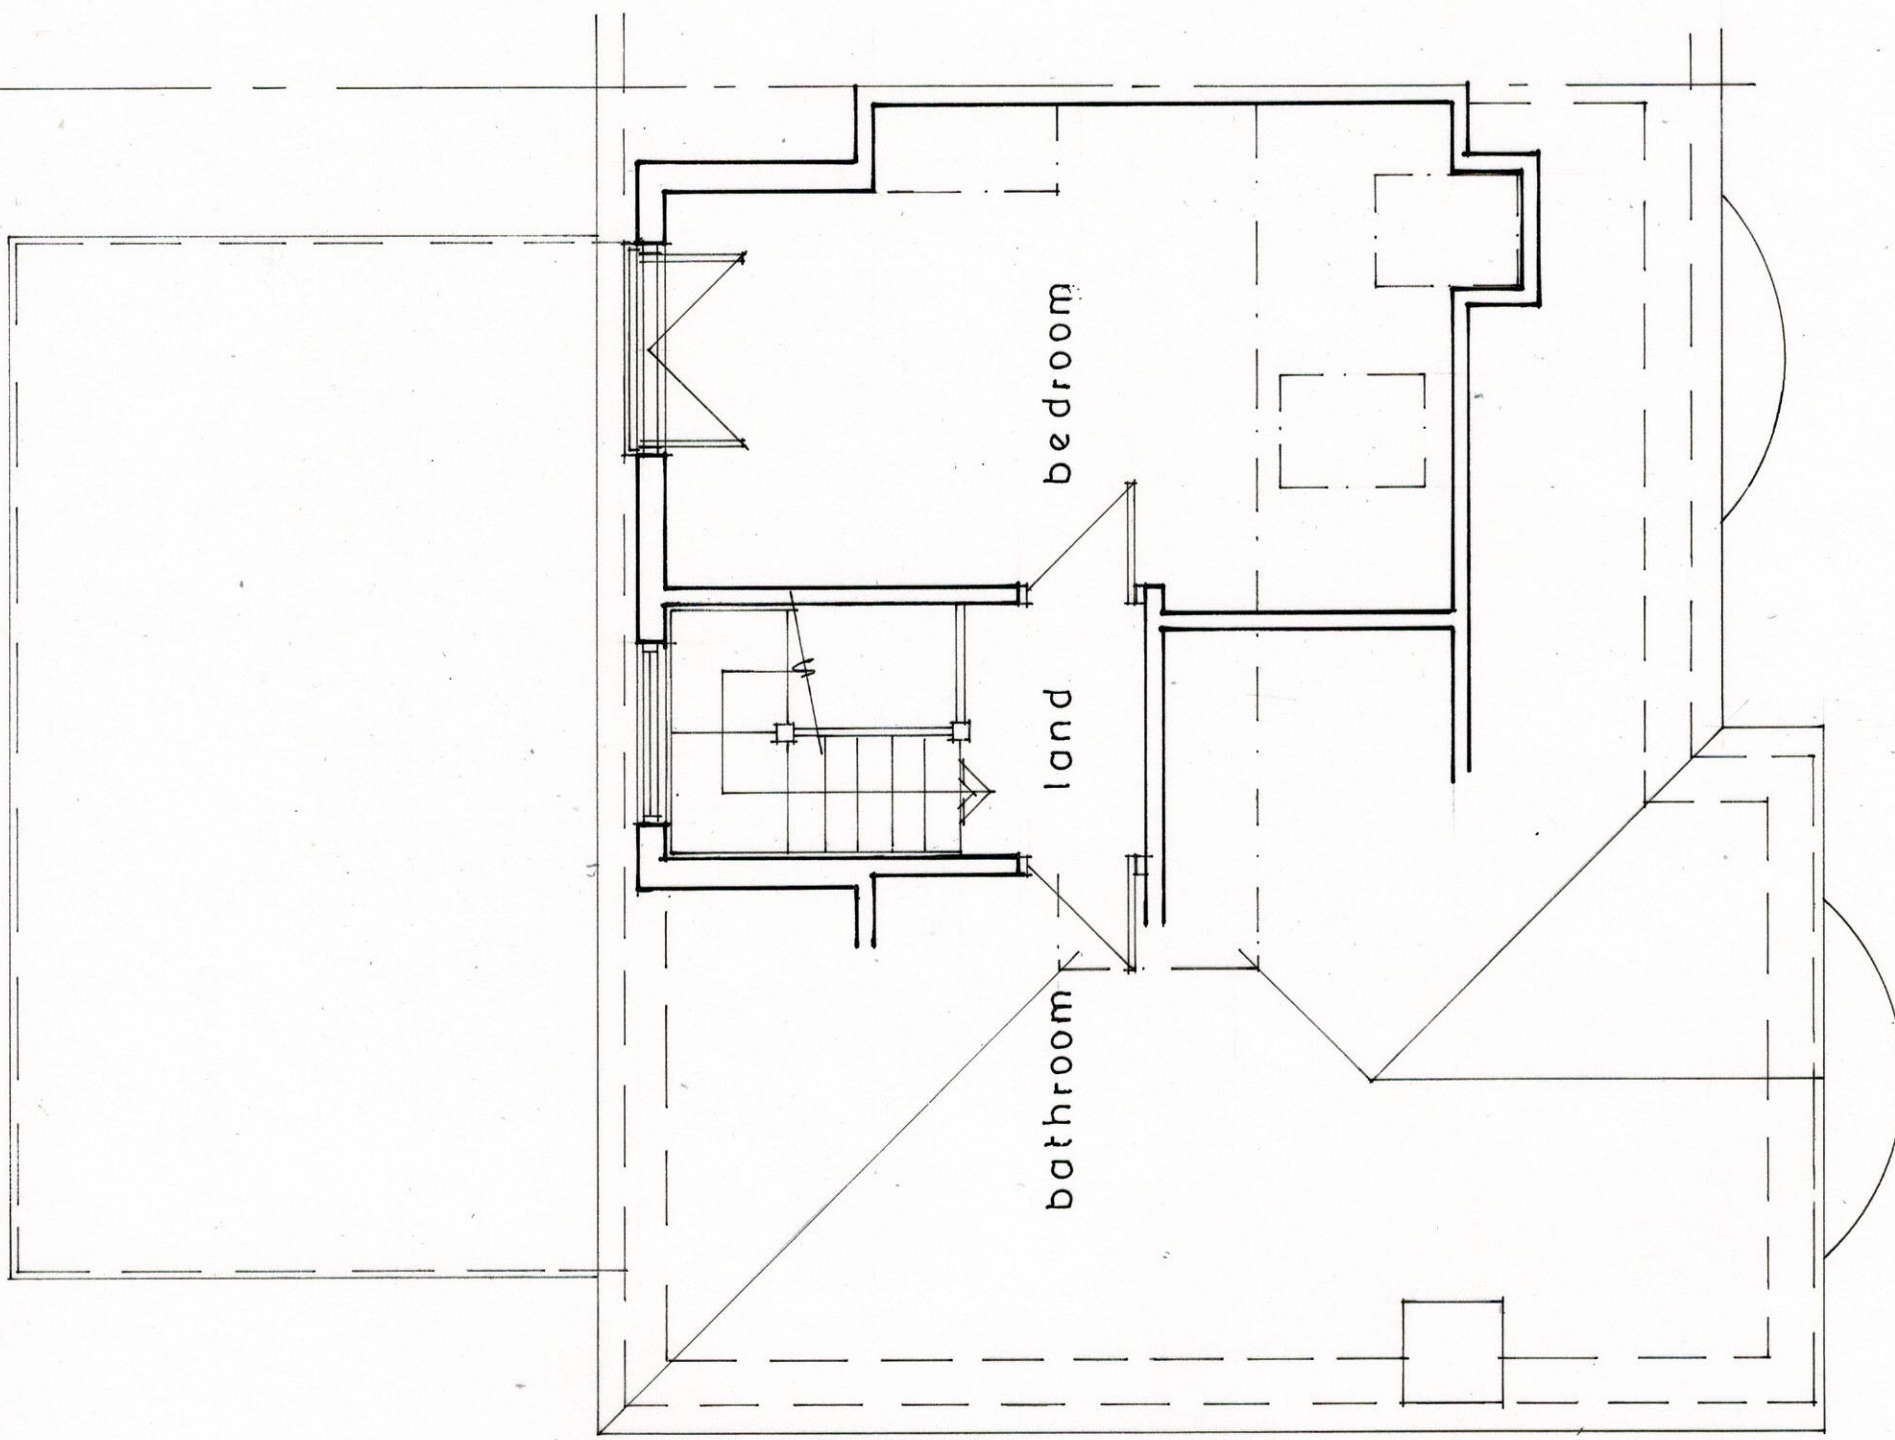

FIRST FLOOR PLAN

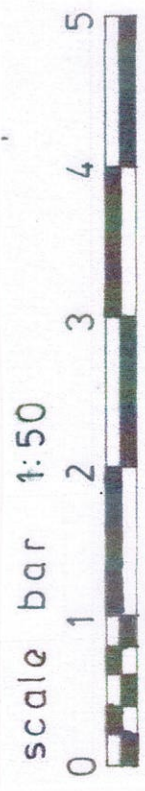

**Belmont Designs Practice
Limited**
37 Ashenground Road
Haywards Heath
West Sussex
RH16 4PS
email:james@belmont-designs.co.uk

Architectural Practice

Client	Mr & Mrs L Appleby	Date	Sept 2023
Site	12 Vale Road	Scale	1:50 @ A3
	Haywards Heath	Drawn	JTM
	RH16 4JT	Drawing No	
Project	Proposed single storey rear extension and internal alterations		B.034.23.06 Rev A

copyright and all
dimensions to be
checked prior to
commencement

Proposed First Floor Plan