



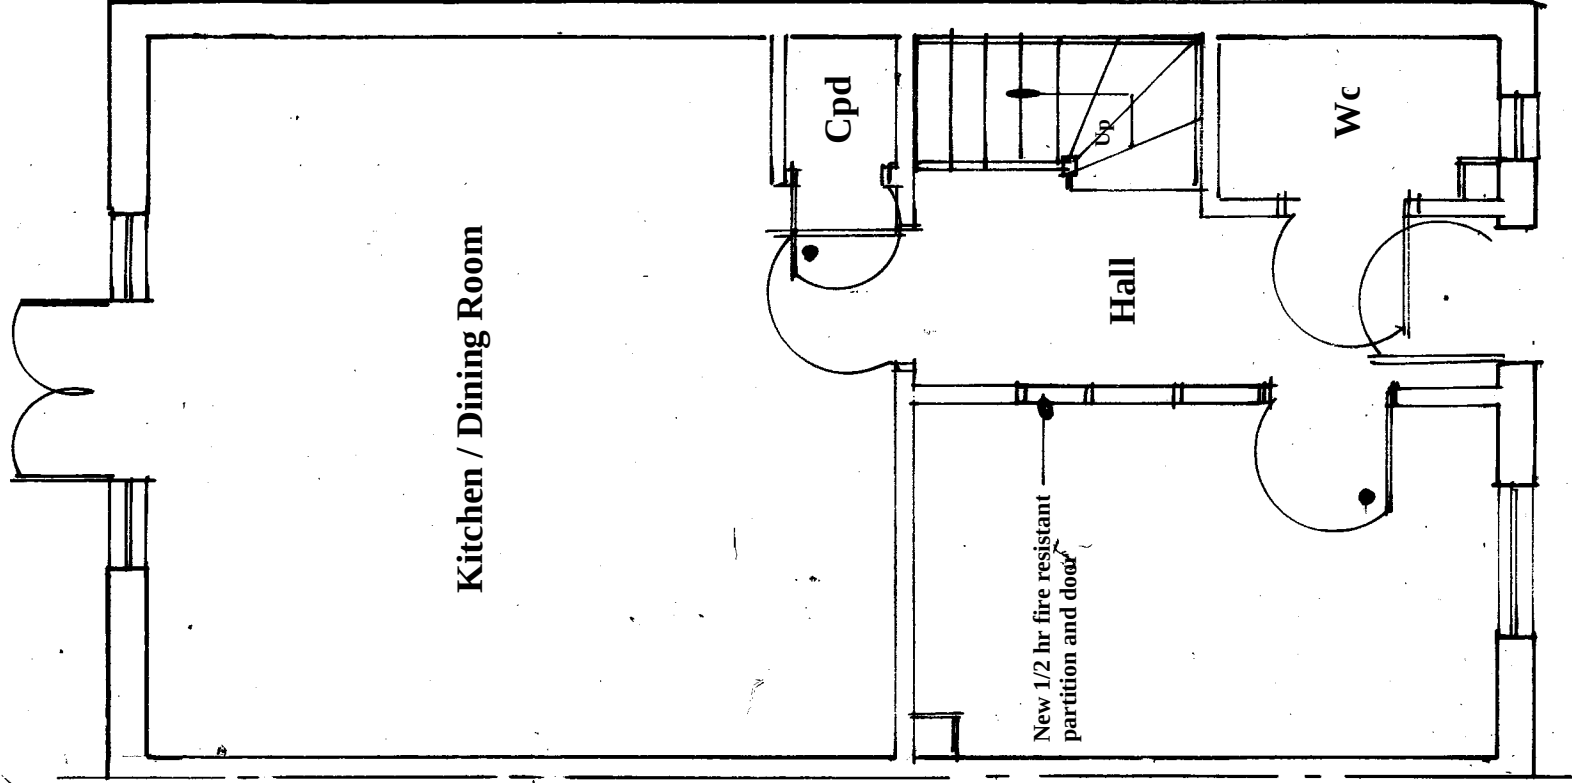

Existing Ground Floor Plan

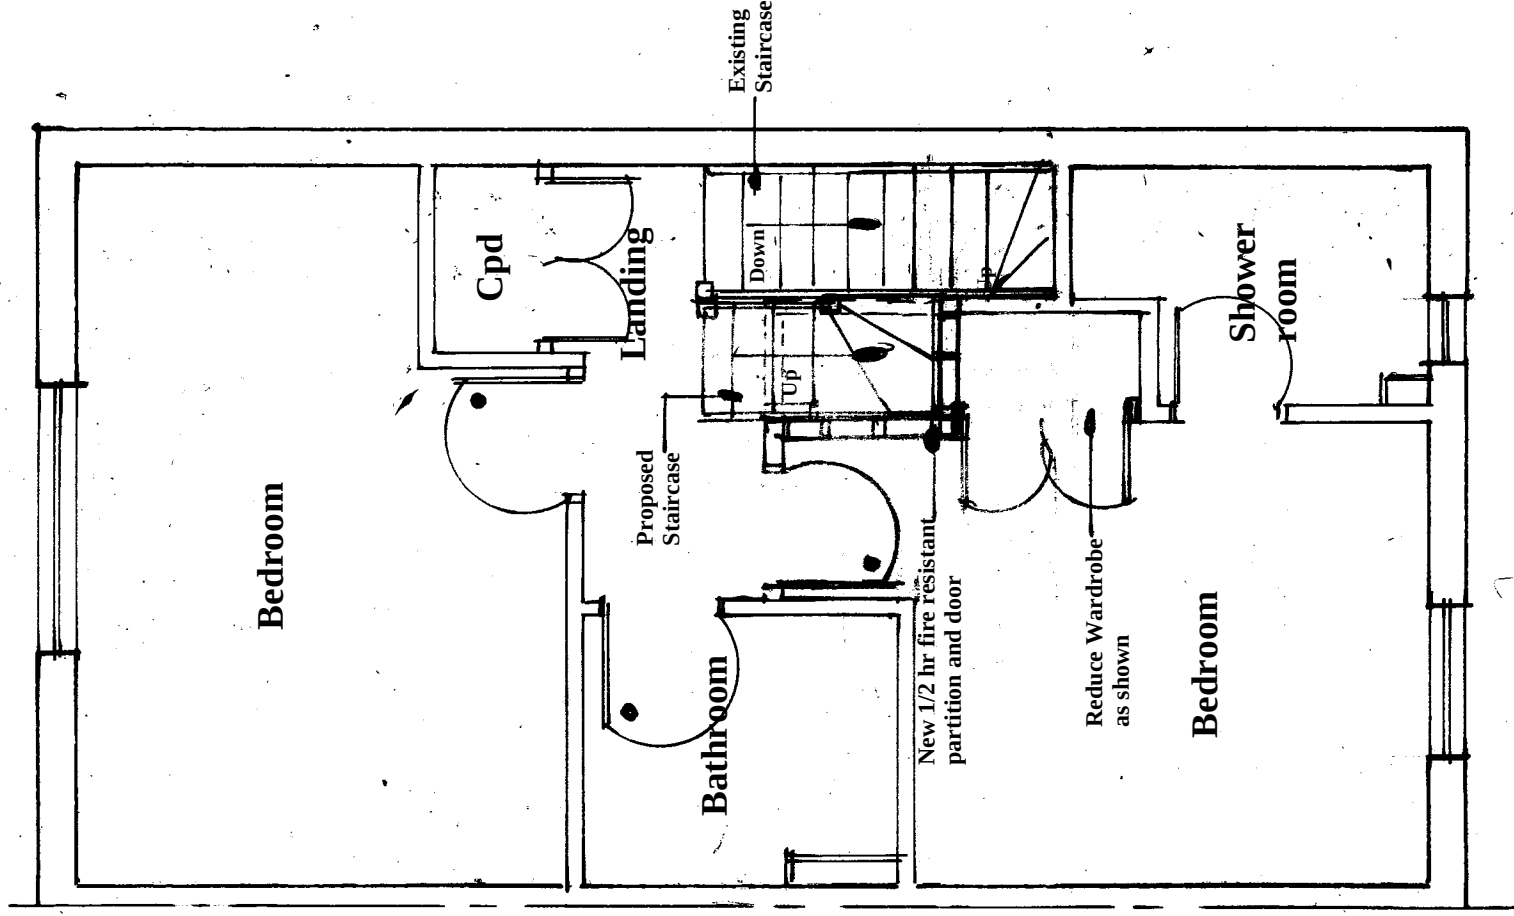

Existing First Floor Plan

Amendments			Data

Client
Mr Rae

Site Address

**46 Bonnet Lane
Burgess Hill
West Sussex
RH15 0FQ**

Proposal
Loft Conversion

Drawing Title
Existing Grd/ First Floor Plan

Date
24/04/25

Drawn
S. Burrows

Scales
1:50

DWG NO.	S13393/1	REV
---------	----------	-----