


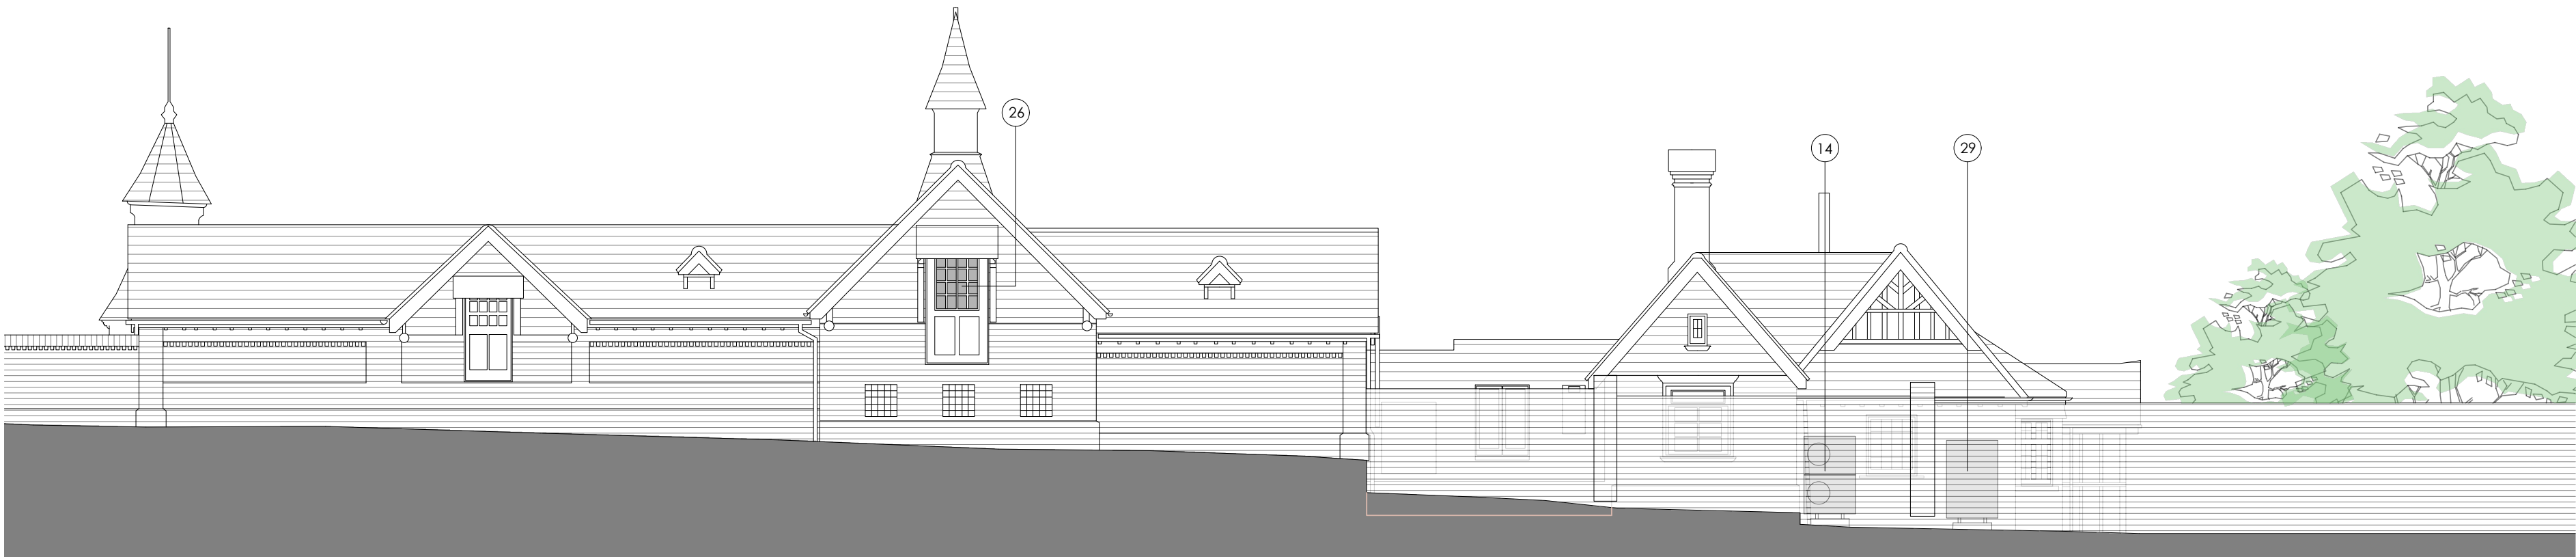

EAST ELEVATION - AS PROPOSED
SCALE 1:100 ON AN A1 SHEET



SOUTH ELEVATION - AS PROPOSED
SCALE 1:100 ON AN A1 SHEET



WEST ELEVATION - AS PROPOSED
SCALE 1:100 ON AN A1 SHEET



NORTH ELEVATION - AS PROPOSED
SCALE 1:100 ON AN A1 SHEET

KEY

- 1. Kitchen
- 2. Bedroom
- 3. Lobby
- 4. Dining Room
- 5. Bedroom
- 6. Bathroom
- 7. Linen
- 8. Plant Room
- 9. Pantry
- 10. Entrance Hall
- 11. Sitting Room
- 12. Study Area
- 13. Cupboard
- 14. Air Source Heat Pump (ASHP)
- 15. Below ground LPG Tank
- 16. Cupboard
- 17. Rafter glazing
- 18. Bathroom
- 19. Dressing Room
- 20. Bedroom
- 21. New Door
- 22. Storage
- 23. Solar/PV Panels
- 24. Lead Roof
- 25. Glazed Roof
- 26. Obscure glazing added
- 27. Glazing reinstated
- 28. Patio area
- 29. PV Storage Battery
- 30. Replacement Garage doors
- 31. New brickwork
- 32. Existing door retained and fixed shut

THE RED DASHED LINE INDICATES
ELEMENTS TO BE REMOVED

WINDOW FRAMES TO BE RETAINED WITH
NEW DOUBLE GLAZED UNITS ADDED

A	15.09.25	CS	Layouts and Key updated to suit MSDC comments	-
REV.	DATE.	BY.	AMENDMENT.	CHK.

PLANNING

gould baxter
2 Lucastes Mews, Paddockhall Road,
Haywards Heath,
West Sussex, RH16 1HE
(01444) 452604
hh@gouldbaxter.co.uk
www.gouldbaxter.co.uk

NOTES:
DO NOT SCALE OFF THIS DRAWING UNLESS FOR PLANNING PURPOSES.
CHECK ALL DIMENSIONS ON SITE BEFORE ANY WORK IS COMMENCED.
ALL GOODS MATERIALS AND WORKMANSHIP MUST CONFORM WITH CURRENT BUILDING REGULATIONS, BRITISH STANDARDS AND CODES OF PRACTICE.
COPYRIGHT OF THIS DRAWING IS RETAINED BY GOULD PROPERTY CONSULTANTS LLP T/A GOULD BAXTER AND IT MUST NOT BE REPRODUCED WITHOUT WRITTEN CONSENT.

CLIENT:
Mr & Mrs Edge

PROJECT:
North Lodge
Stonehurst
Selsfield Road
Ardingly
RH17 6TN

DRAWING:
Elevations
As Proposed

DATE: 03.06.2025	SCALE AT A1: 1:100	DRAWN BY: CS CHECKED BY: MC
---------------------	-----------------------	--------------------------------

JOB NO. GH661	DRAWING NO. PL.03	REV. A
------------------	----------------------	-----------

