
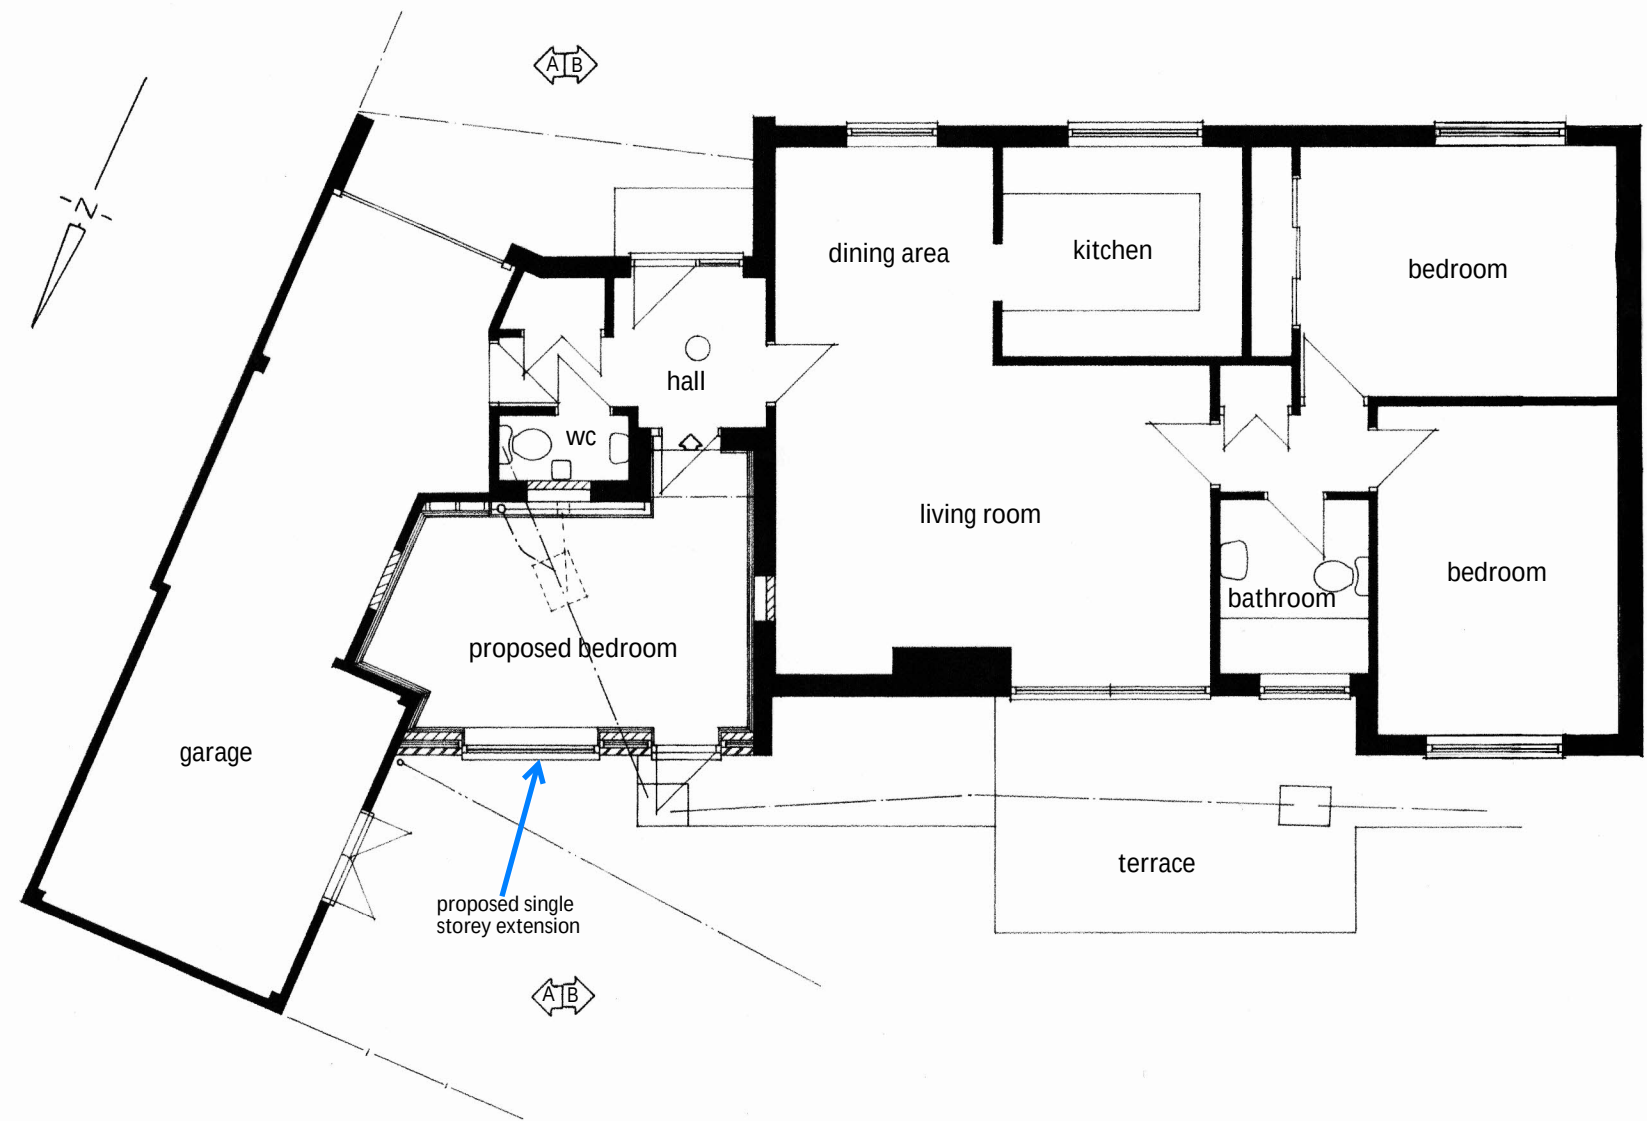


 

Proposed Ground Floor Plan (Whole Floor Plan)

All setting out and dimensions are to be checked on site before starting work and the designer notified of any discrepancies	
M. P. Technical Services 5 Harebeating Crescent Hailsham East Sussex BN27 1JH Tel: 01323 842747 Email: pavey456@gmail.com	
Client	Mr & Mrs C. Goodyear
Job Title	11B Hillcrest Close Scaynes Hill West Sussex RH17 7PJ
Drg Title	Proposed Ground Floor Plan (Whole Floor Pla)
Scale	1/100 @ A3
Date	8/9/25
Drg by	MP
Drg No.	C9