



NOTE:

The Contractor is to check and verify all building and site dimensions, levels and sewer invert levels at connection points before work starts.

This drawing must be read with and checked against any structural or other specialist drawings provided.

The Contractor is to comply in all respects with the current Building Regulations whether or not specifically stated on these drawings.


This drawing is not intended to show details of foundation or ground conditions. Each area of ground relied upon to support the structure depicted must be investigated by the Contractor and suitable methods of foundation be provided.

This drawing is to be read in conjunction with all other standard Caffè Nero specifications and documentation.

This drawing remains the Copyright of Caffè Nero

EXISTING UTILITIES

Existing Utilities Location

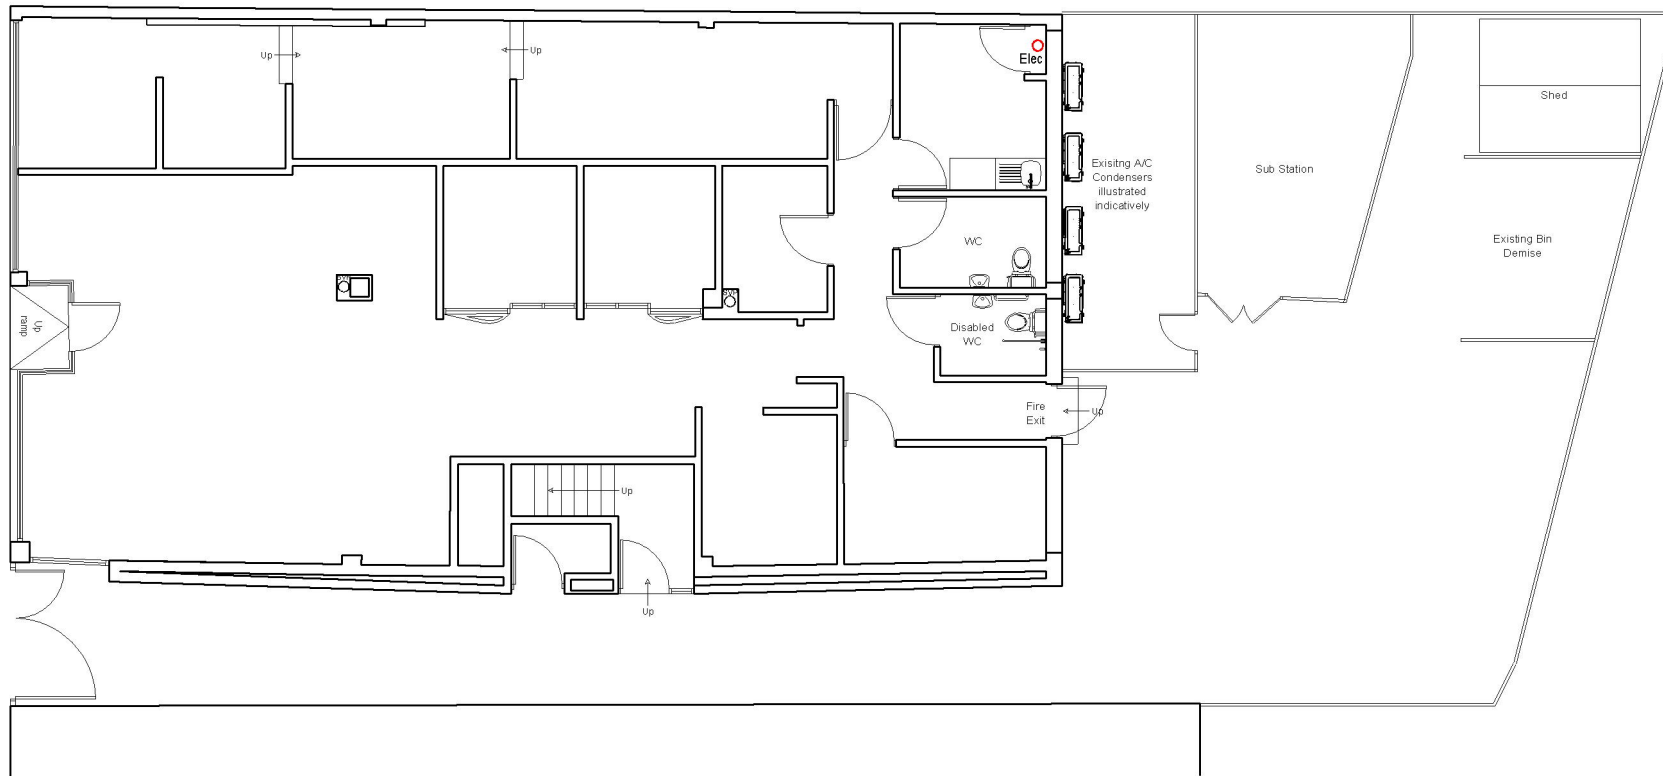

Rev.	By	Date



Thomas Parry Design Ltd
The Old Sketty Coach House,
21 Cowes Road, Sketty
Swansea, SA2 9BX
t: 01792 280755
e: design@thomasperry.co.uk
w: www.thomasperry.co.uk
© COPYRIGHT THOMAS PERRY DESIGN LTD



Caffè Nero
9-15 Neal Street,
Covent Garden,
London,
WC2H 9PW
TEL: 020 7520 5150
Email: enquiries@caffenero.com
Website: www.caffenero.com

Site
32/36 South Road,
Haywards Heath
RH16 4LA

Title
EXISTING GROUND FLOOR PLAN

Project Manager/ Checked:	Drawn By: M. Bowen	Scale: A1@1:50	Date: 26-09-24
Arch/Designer: THOMPAR	System No./Project No: A-G/1617-24	Draw No: P01	Rev:

EXISTING GROUND FLOOR PLAN
1:50 Scale @ A1